



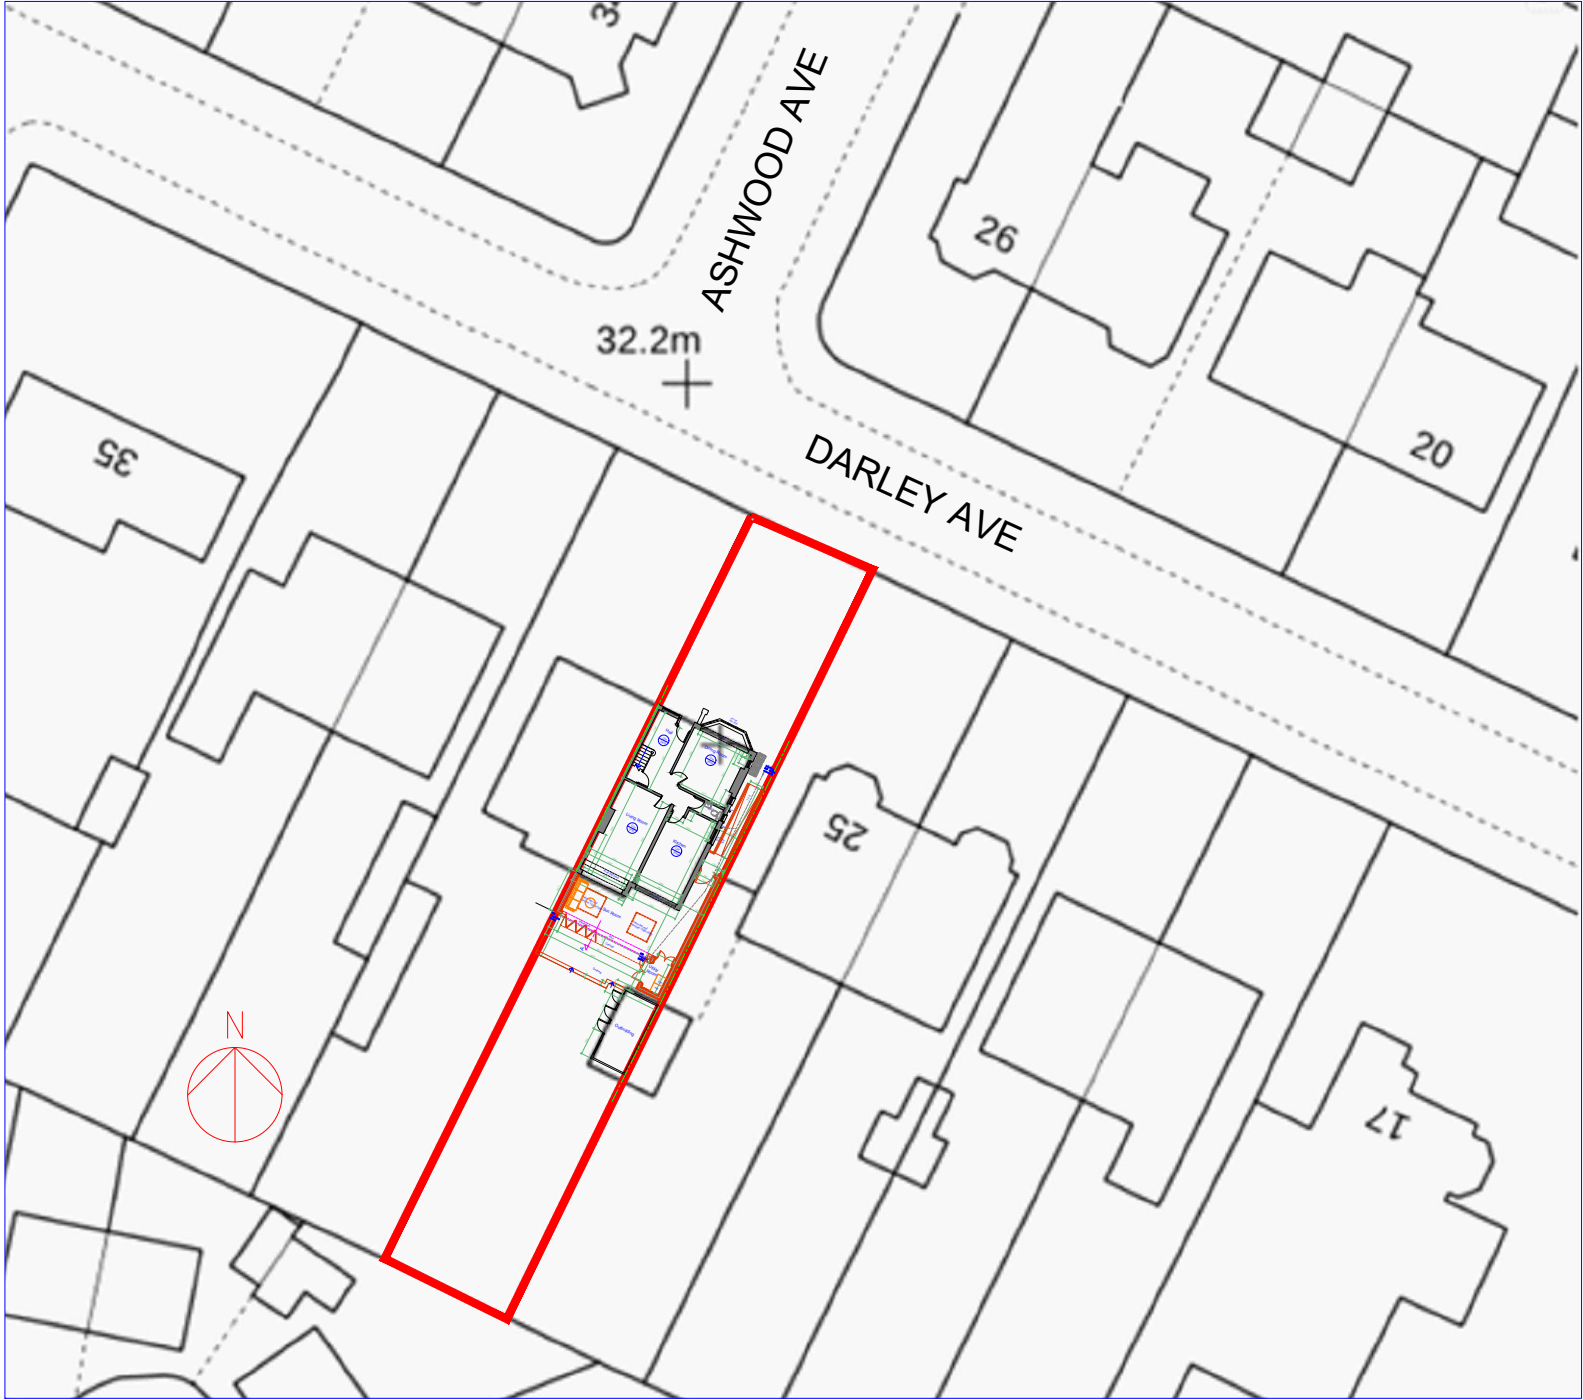

OS Map
Scale 1:500

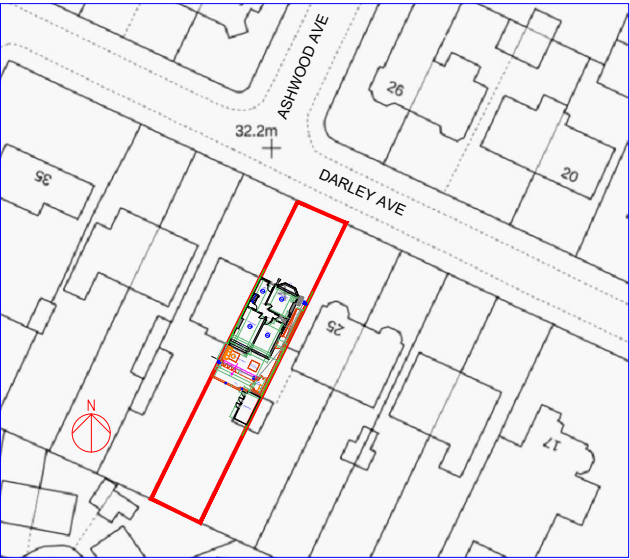

OS Map
Scale 1:1250

Rev	Date	Description
-----	------	-------------

Issued For : INFORMATION PURPOSES ONLY

Client
Mr. and Mrs. Tonrose

Project
27 Darley Ave, Manchester M20 2ZD
Proposed single storey rear and side extension.

Scheme - Drawing Title
OS Map

04	Date	19.11.25
Drawing No.	Revision	Scale



Plans To Build It Ltd
Tel: 0161 728 5730
Mob: 07741175755
www.planstobuildit.com