




CURTAIN WALLING / LOUVRE / STRUCTURAL ENCASEMENT

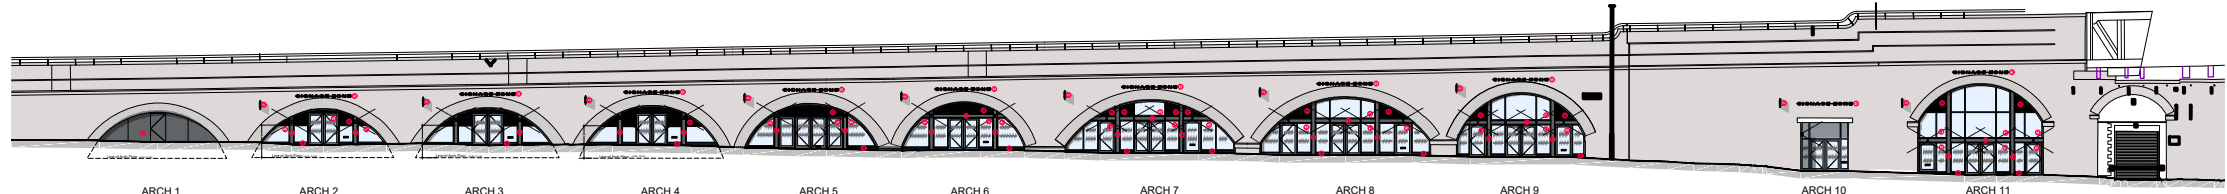

STREET REFERENCE ELEVATION


1:500 @ A1



UP/DOWN LIGHTS




FIN SIGNAGE

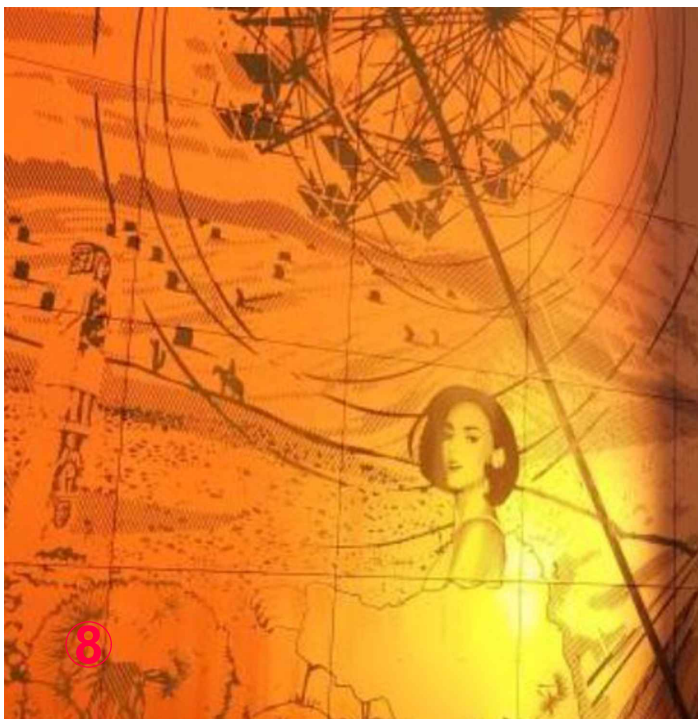


TRESPA PANELS

- MATERIALS NOTES:**
- ① **SIGNAGE ZONE:**
LETTER SIZE 200mm HEIGHT (ON BRACKETS)
 - ② **FIN SIGNAGE**
METAL, LEFT BLANK, PAINTED
COLOUR: BLACK RAL 9005
INCOMING TENANTS TO APPLY THEIR OWN SIGNAGE
 - ③ **CURTAIN WALL SYSTEM**
ALUMINIUM FRAMES TO LOW-E GLAZING
COLOUR: BLACK RAL 9005
ALUMINIUM DOOR FRAMES (& LOOK-A-LIKES) TO BE GLAZED
COLOUR: BLACK RAL 9005
 - ④ **LOUVRES**
RENSON TYPE 411 414-421 RANGE WITH 33mm BLADE PITCH SIZE
LOUVRE COLOUR: BLACK RAL 9005
 - ⑤ **LIGHTING**
UPLIGHT & DOWNLIGHT FITTINGS WITH NO WIRES VISIBLE
FITTINGS COLOUR: RAL 9005
 - ⑥ **BRICK**
GREY BLUE MULTI TONAL FACING BRICK, BUCKET HANDLE POINTED.
 - ⑦ **FLASHING**
PRESSED ALUMINIUM ENCASEMENT TO STRUCTURE
COLOUR: BLACK RAL 9005
 - ⑧ **CLADDING PANEL**
TRESPA RAINSCREEN CLADDING WITH CONCEALED INTEGRATED DOOR
COLOUR: COPPER RED WITH ROUTED IMAGE FEATURE

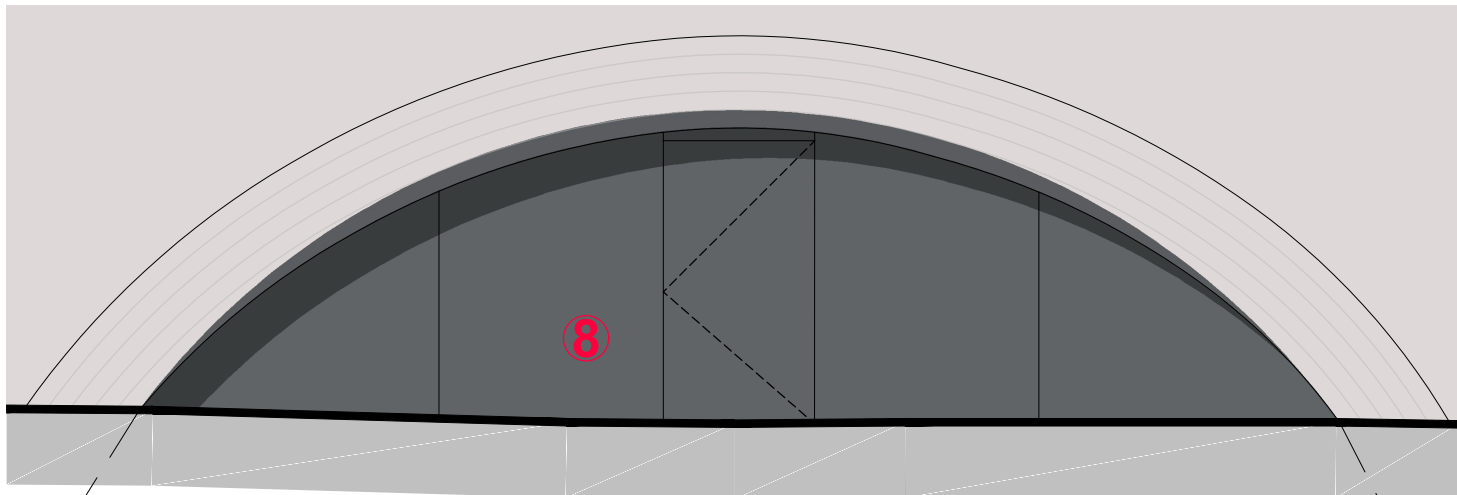


Line of Arch Floor LEVEL 31.990

ARCH 1

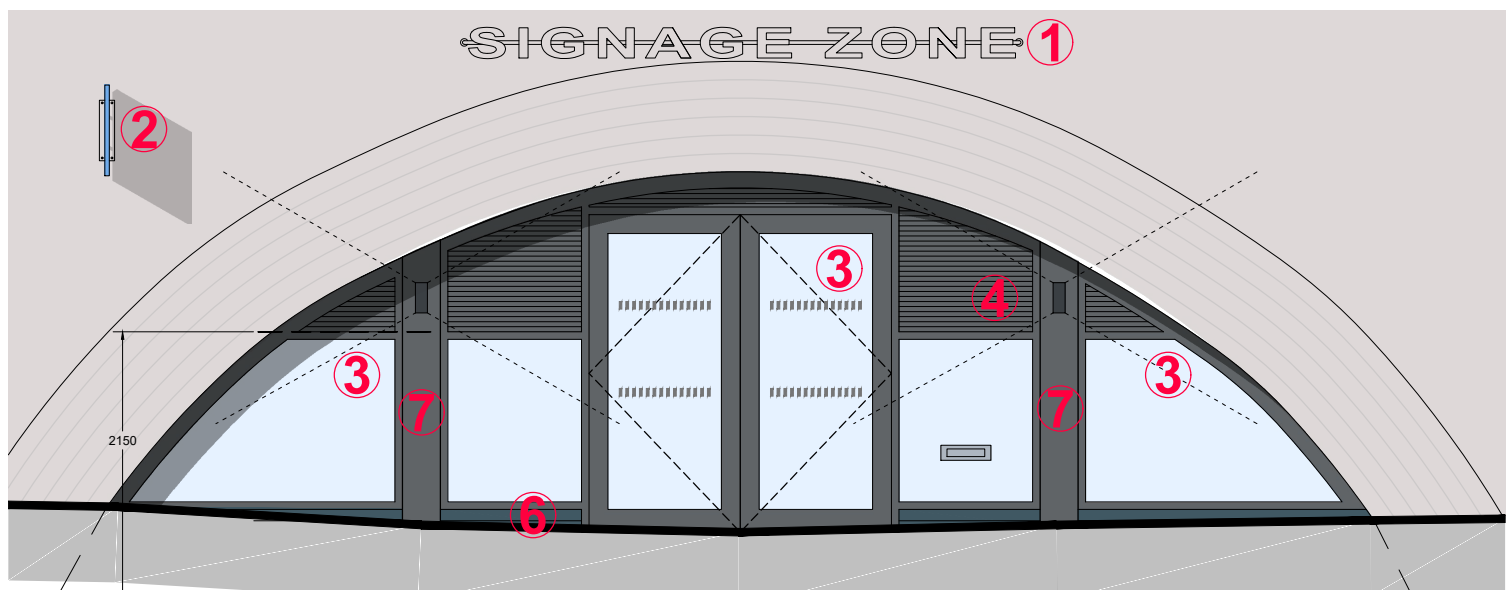


Line of Arch Floor LEVEL 32.020


ARCH 2, 3, 4

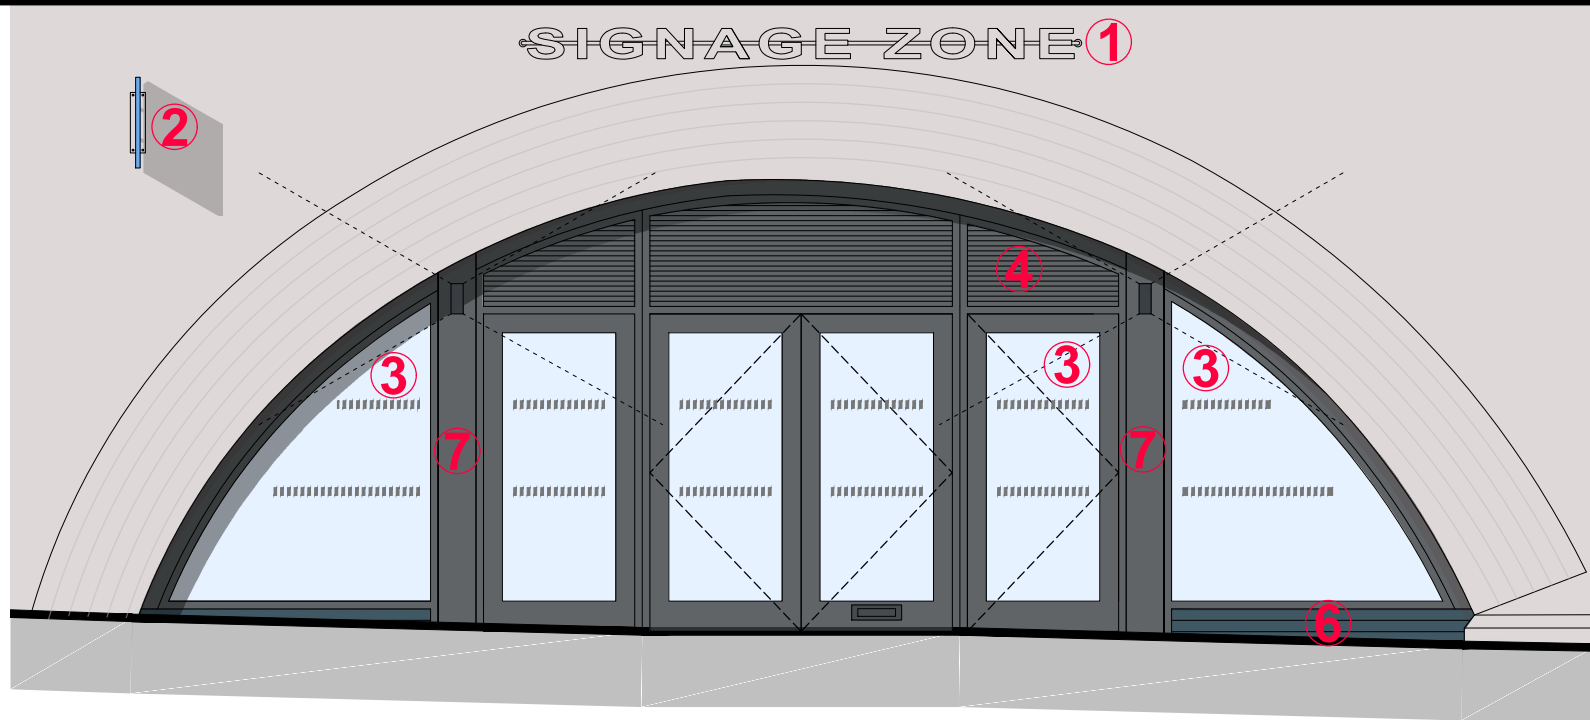


ARCH 5

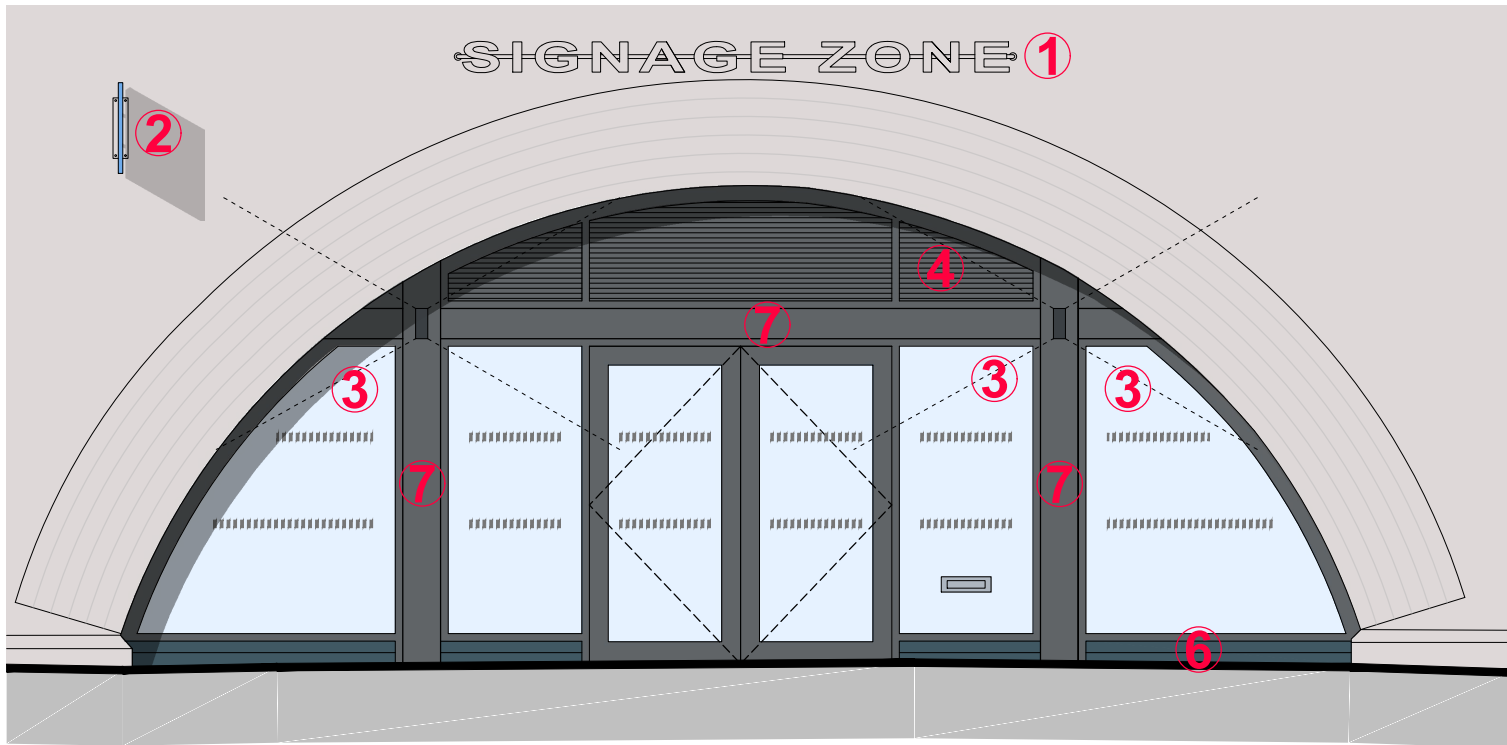


ARCH 6

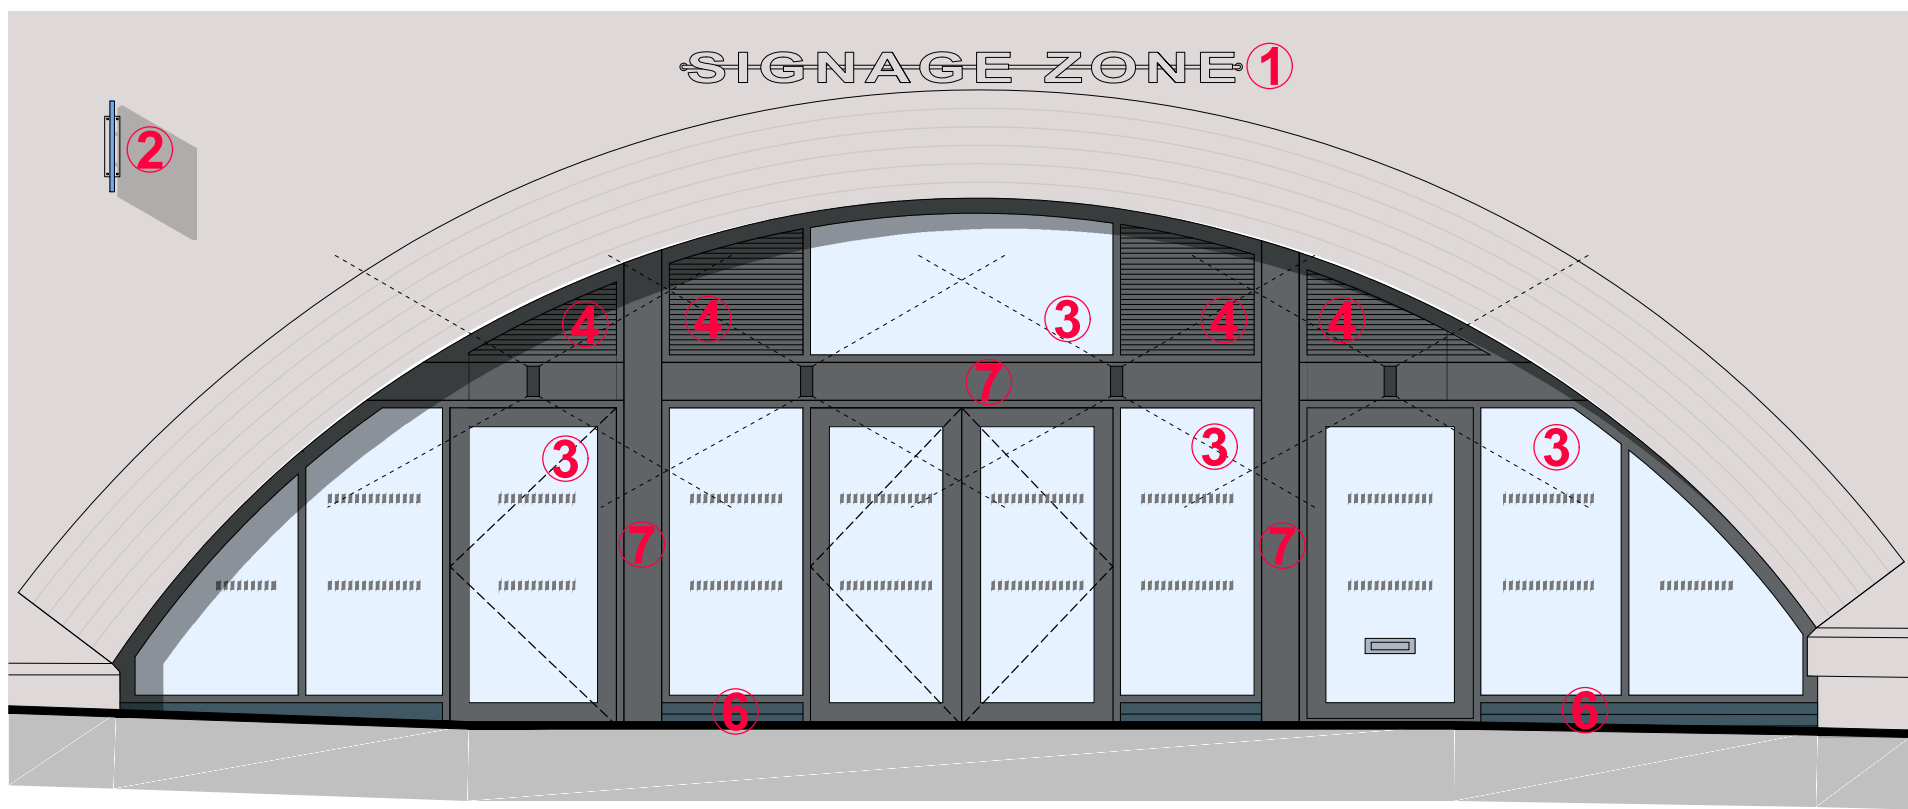


ARCH 7

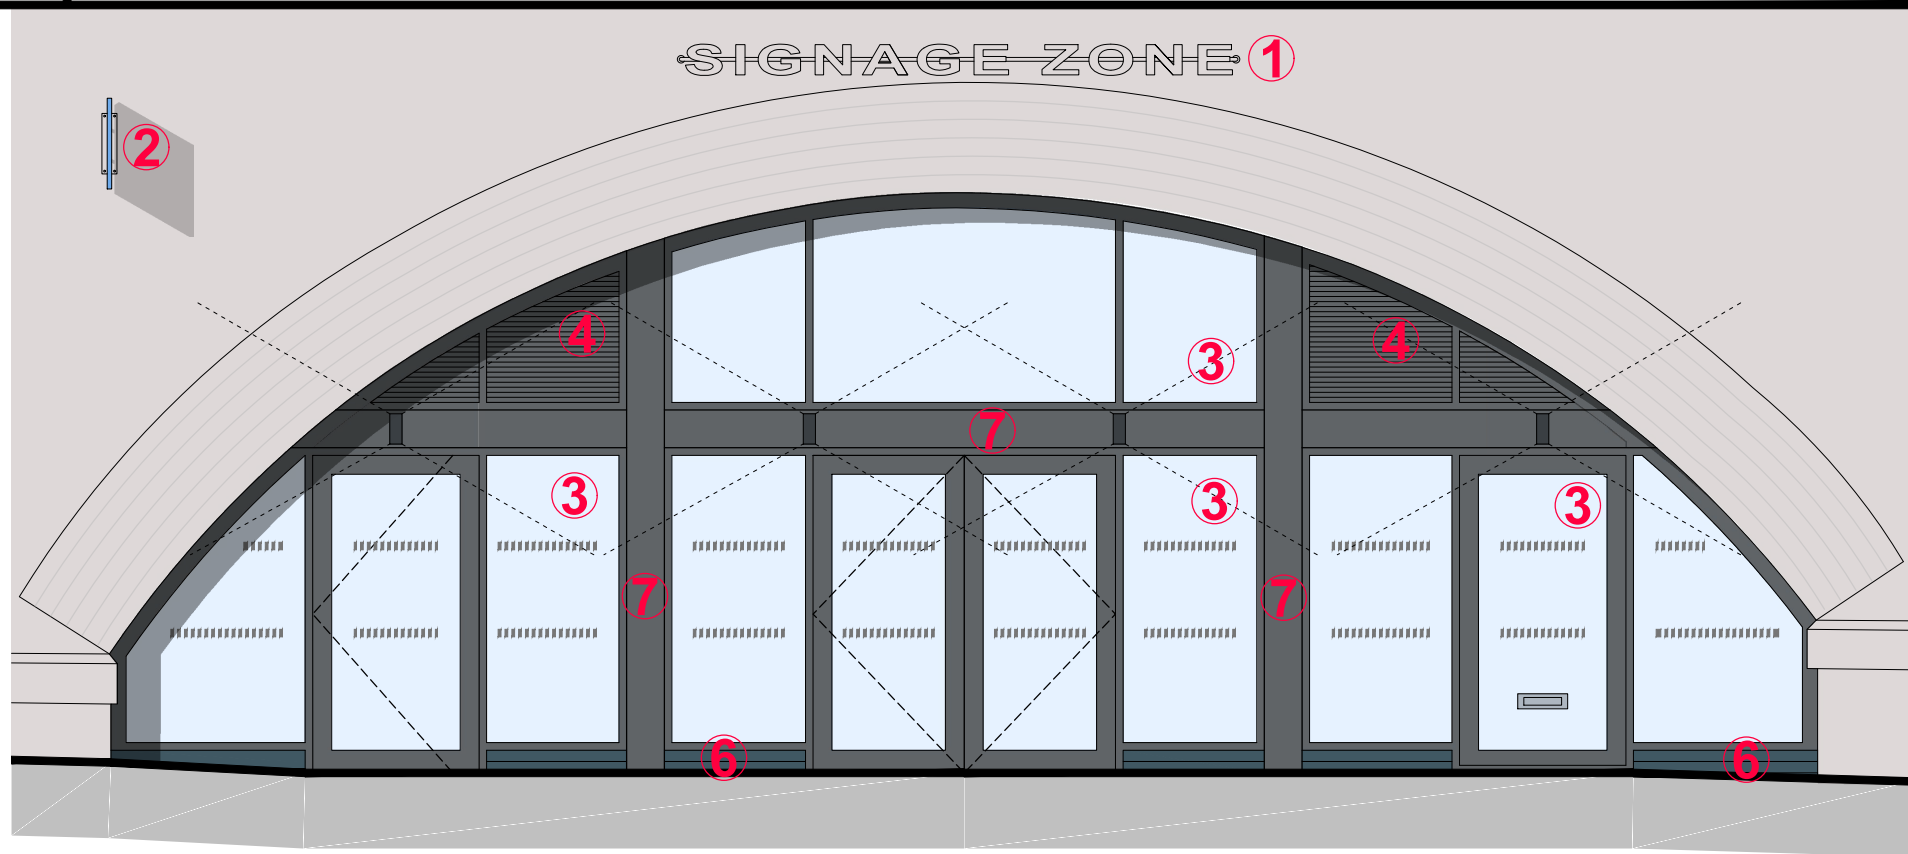


ARCH 8

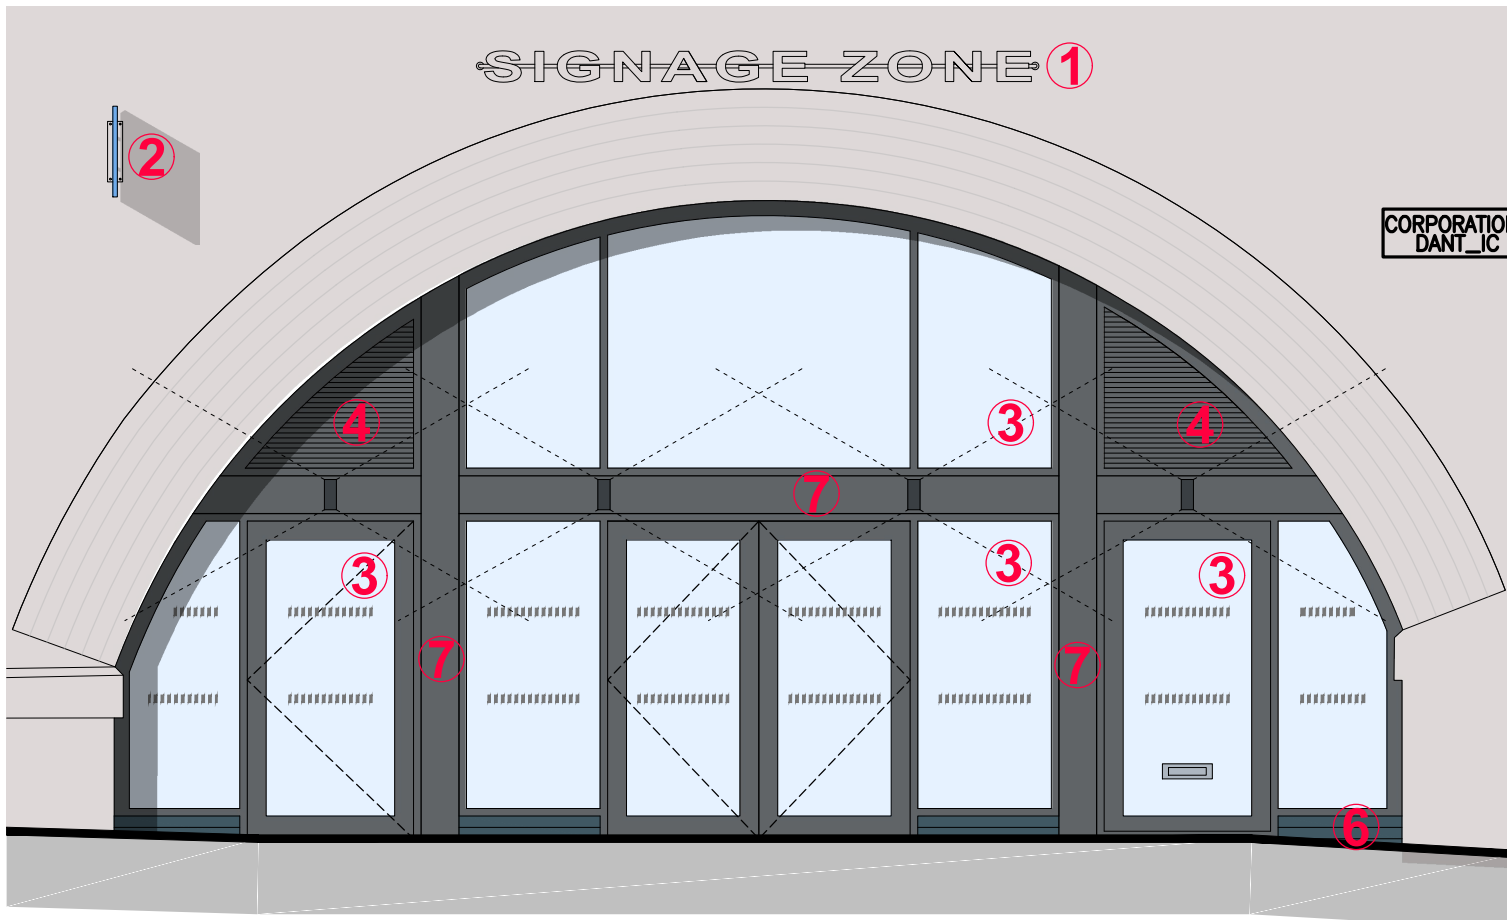


ARCH 9

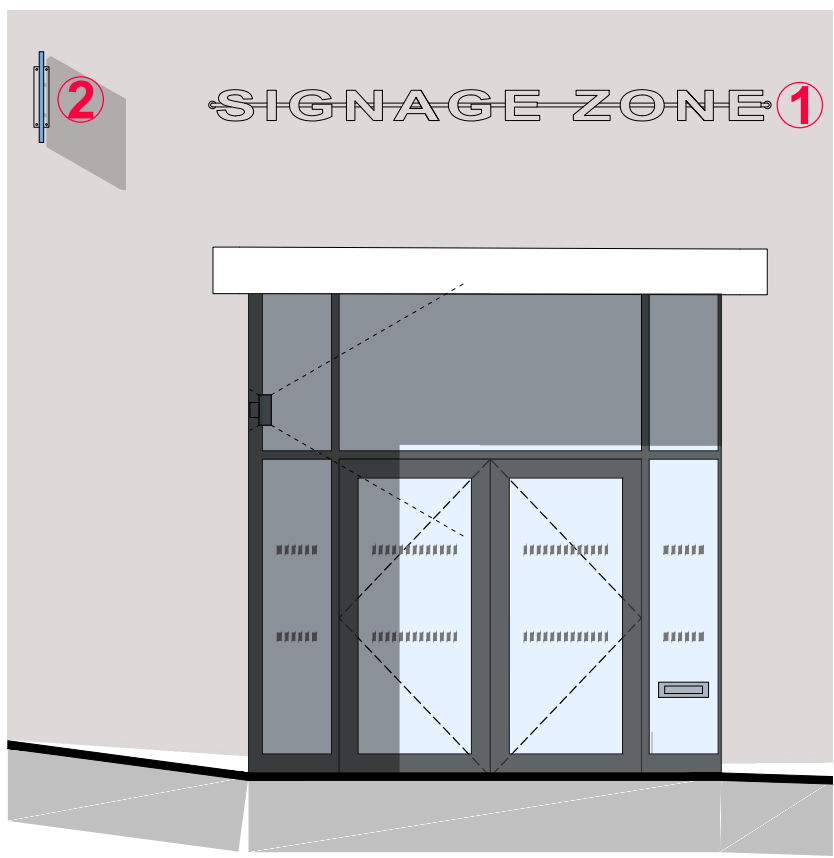

ARCH 10

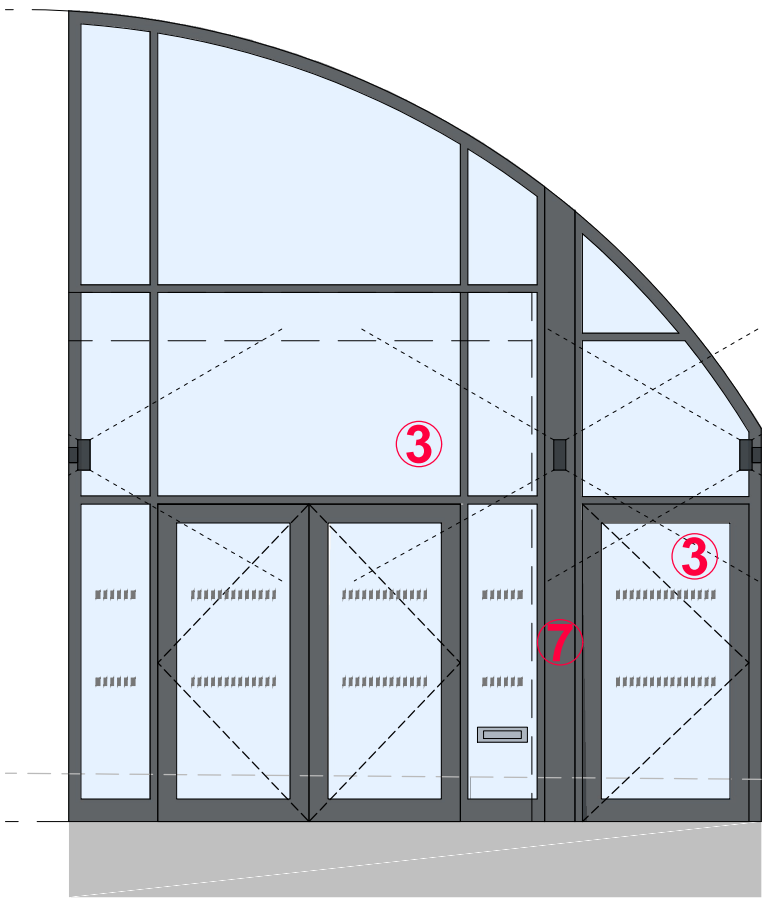

ARCH 10 (RECESSED FRONTAGE)

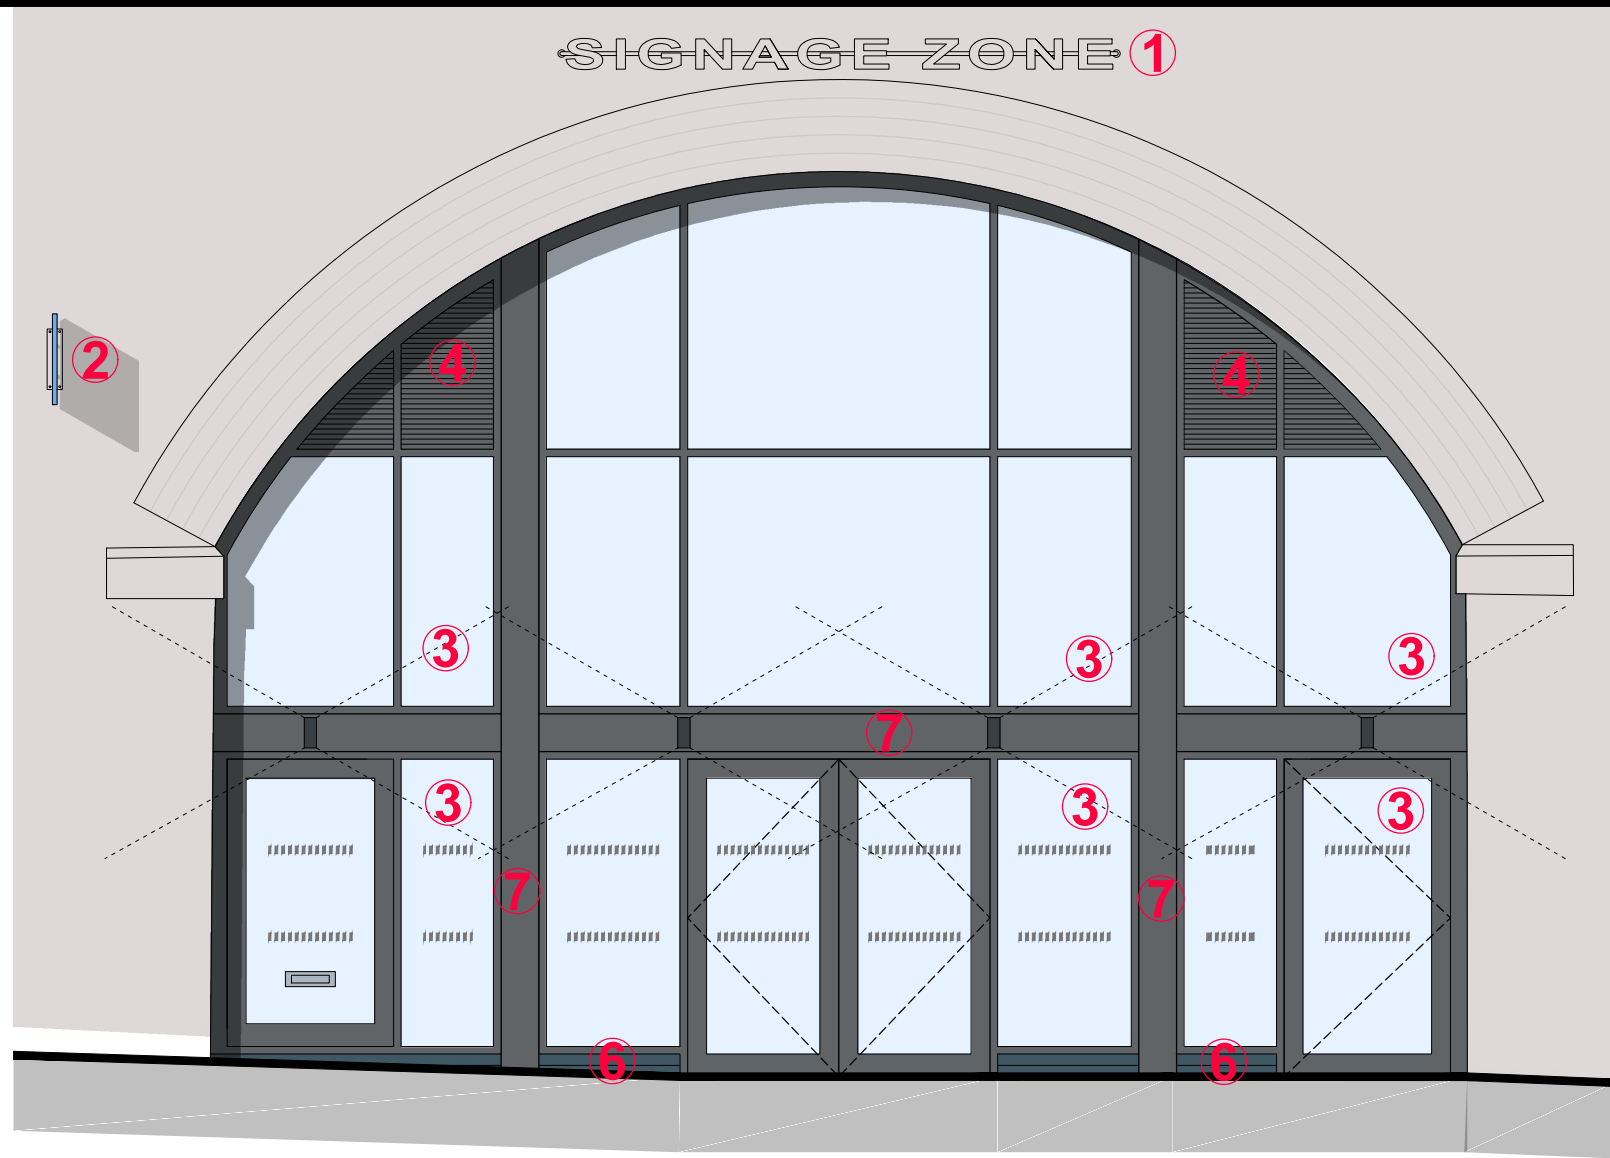

ARCH 11