


11 Antrim Close - Location Plan

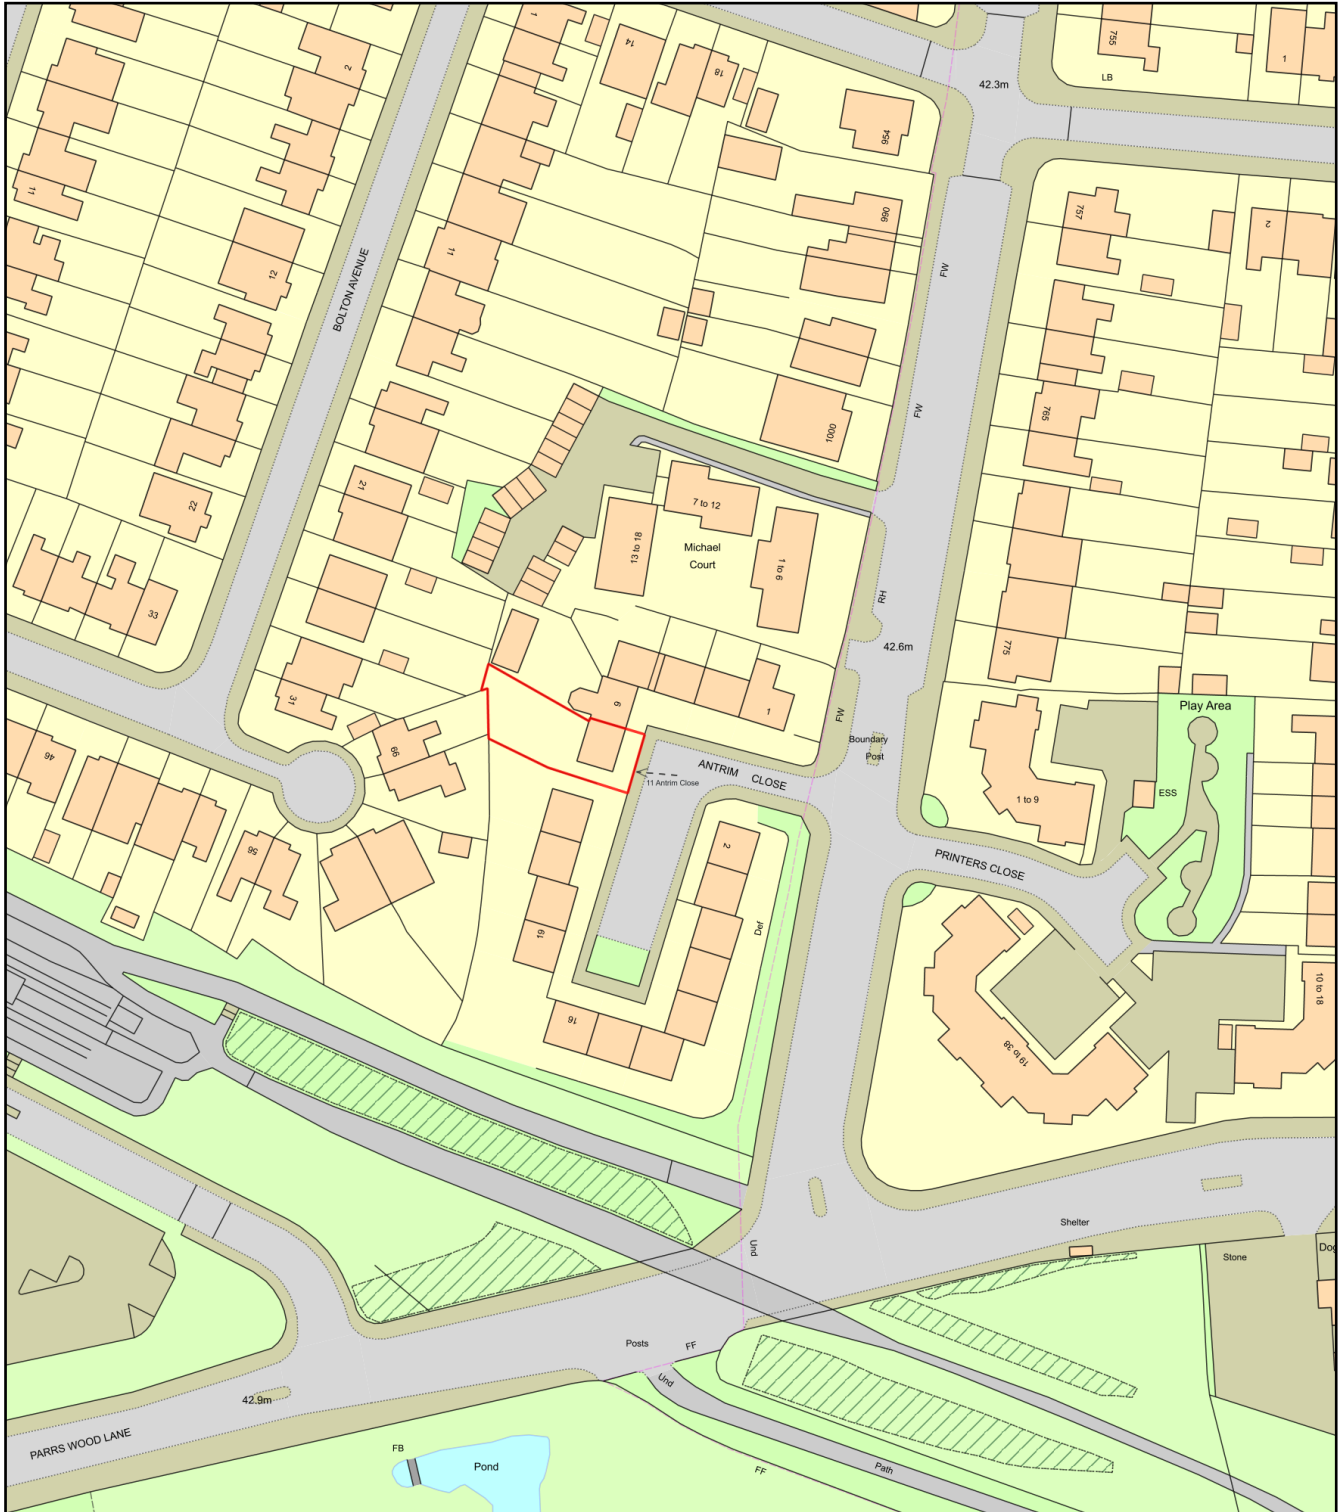

0 50
Metres



Plan Produced for: Ibrahim Ali
Date Produced: 14 Dec 2025
Plan Reference Number: TQRQM25348223207568
Scale: 1:1250 @ A4