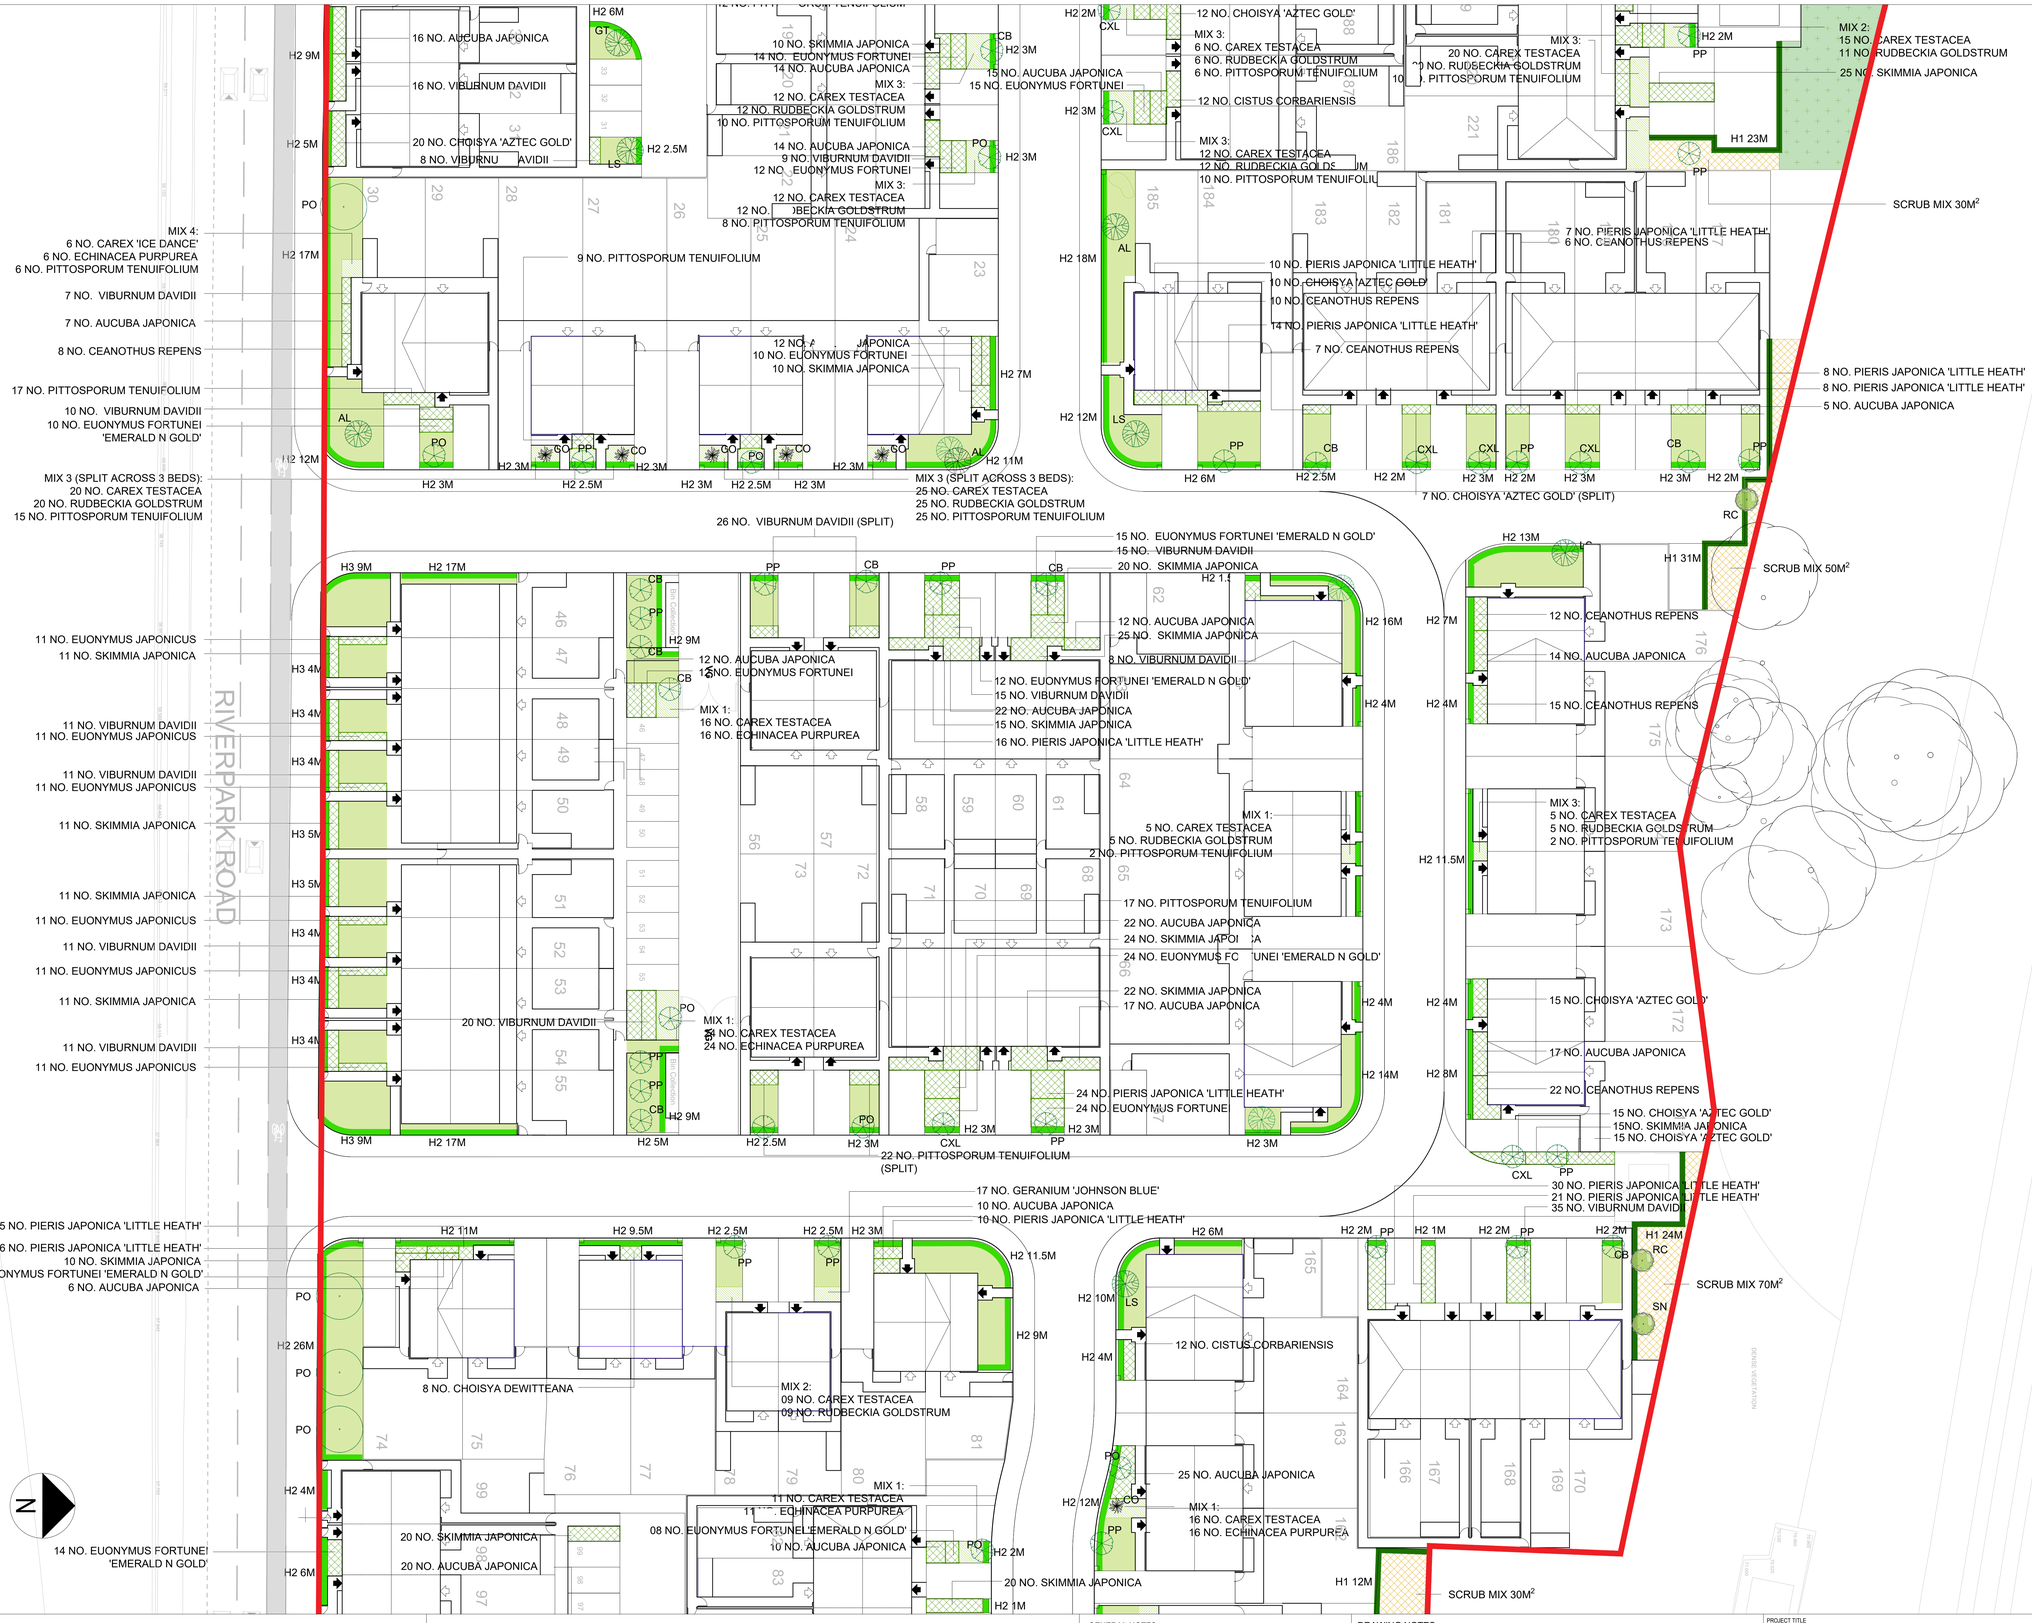

SQUARE YARD

Landscape Architecture - Urban Design - Masterplanning

Email - studio@yd2.co.uk
Web - www.squareyard.info
Tel - 0161 943 6053

Address:
SQR YRD LTD,
Hardman Business Centre,
New Hall Hey Road, Rossendale

GENERAL NOTES:

1. DIMENSIONS GOVERN
2. ALL DIMENSIONS ARE IN MILLIMETERS UNLESS NOTED OTHERWISE ON THE DRAWINGS
3. ALL DIMENSIONS SHALL BE VERIFIED ON SITE PRIOR TO ANY CONSTRUCTION
4. SQUAREYARD SHALL BE NOTIFIED OF ANY DISCREPANCIES

DRAWING NOTES:

REV	DESCRIPTION	DRAWN	CHECKED	DATE
(-)	FIRST ISSUE - ISSUED FOR PLANNING APPLICATION	KH	AV	08/09/2025
A	RE - ISSUED FOR PLANNING APPLICATION	MG	AV	31/10/2025
B	RE - ISSUED FOR PLANNING APPLICATION	MG	AV	05/11/2025

PROJECT TITLE
RIVERPARK ROAD

KELLEN HOMES

DRAWING TITLE
DETAILED PLANTING PLAN
SHEET 3 OF 5

SCALE
@ A0
1:200

DATE
SEP 25

PROJECT NUMBER
SY_25_027

DRAWING No.
RPR_SQR_00_ZZ_DR_LP203

REVISION
B