


805 01 Section A-A 1:25

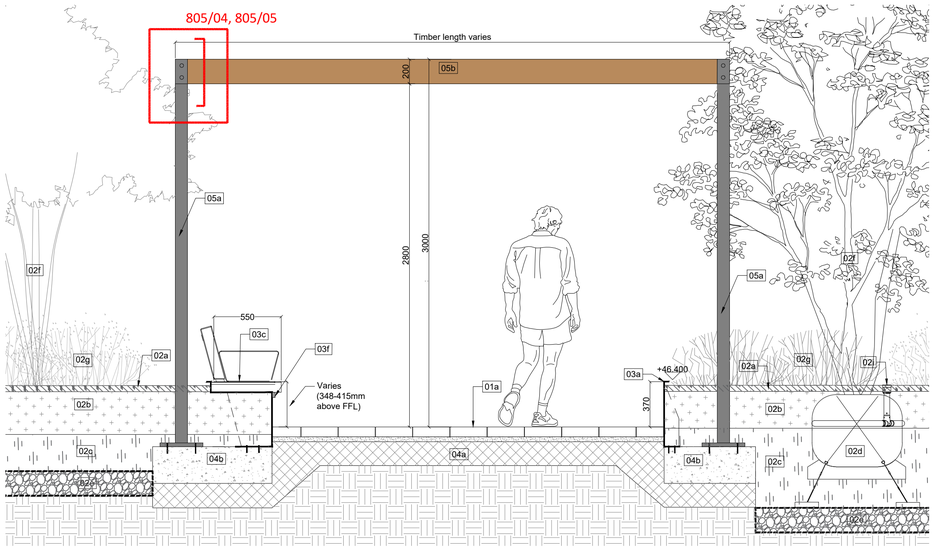

01 Surfaces
01a Concrete block paving type 1
Permeable Paving
(Q25 336)
Only small unit (100X300) blocks to be used for private terrace area.
01b Concrete block paving type 3
Impermeable Paving
(Q25 336)
Only small unit (100X300) blocks to be used for private terrace area.

02 Growing Medium and Planting Build up
02a Natural Aggregate mulch gravel mulch layer
max.: 25mm below planter lip
(Q28-156)
Depth: 50mm
02b Topsoil (Q28-315)
Depth: 150mm to turf
300mm to planting/tree pits
02c Subsoil (Q28-316)
Depth: 300mm to turf
300mm to planting
600mm to tree pit
02d Rootball to sit on coarse washed sand
Depth: 100mm
02e Drainage gravel layer wrapped in geotextile layer
Depth: min 150mm
Q31.515
02f Proposed tree (Q31)
02g Proposed planting (Q31)
02h Proposed turf (Q31)
02i Tree aeration and irrigation system (Q31-512)
02j Bark mulch (Q28-155)

03 Planters and furniture
03a Proposed raised metal planter
288mm to 650mm above FFL
Q50 245
03b Tree Planter (Q50-243)
03c Seating type S1 - Integrated timber benches with backrest and armrests
Height: varies-348-450mm above FFL
(Q50 223)
03d seating type S4 Cube stool (Q50-224)
03e Free standing tree pot(Q50-243)
03f Integrated LED strip lighting to seats to fabricators detail
Fixings to be concealed.


04 Foundation
04a bedding and sub-base to paving to details and specification
04b Concrete foundations to engineers details and spec.
04c Concrete slab to structural engineer's design

05 Pergola and Lighting
05a Pergola with Steel post support
Galvanised powder coated steel
Size: 2300mm x 100mm x 100mm
Q50 250
05b Pergola Timber slats to top
FSC Hardwood timber
Size: 200m x 80mm
Q50 250
05c Metal support bracket to manufacturers detail


06 Fence
06a flat bar metal fence
refer drawing: L-90-803
(Q40 220)

07 Festoon Lighting Q50.196
07a Bespoke steel Columns
(Colour shown indicatively. TBC)
07b Lighting fixtures fixed to tensile wire system


Notes
1. All information shown outside of application boundary is to be considered indicative and subject to separate detailed planning applications.
2. All dimensions in mm, unless otherwise stated.
3. Scaling from drawing if printed incorrectly may lead to errors.
4. All information outside red line boundary shown for contextual purpose only.
5. All hatch patterns are indicative only unless stated otherwise.
6. This drawing is to be read in conjunction with the following re-form landscape architecture documentation:
- L-90-005 Detail GA Plan 1 of 2
- L-90-006 Detail GA Plan 2 of 2
- and ALL relevant drawing and specification i information
6. Levels information on this drawing illustrates the design intent. The contractor is to check and verify all levels and dimensions against site survey information.
7. Any discrepancies in the design information are to be brought to the attention of re-form landscape architecture, in writing, prior to commencement of construction works.
8. All proprietary products shall be installed in strict accordance with manufacturers written instructions.
9. Refer to other consultants' drawings and specifications for the following design information:
- Foundation details
- Base course and/or sub bases design & specification
- Waterproofing of any element
- Drainage design and infrastructure
- Lighting and ducting
- Existing & proposed utilities

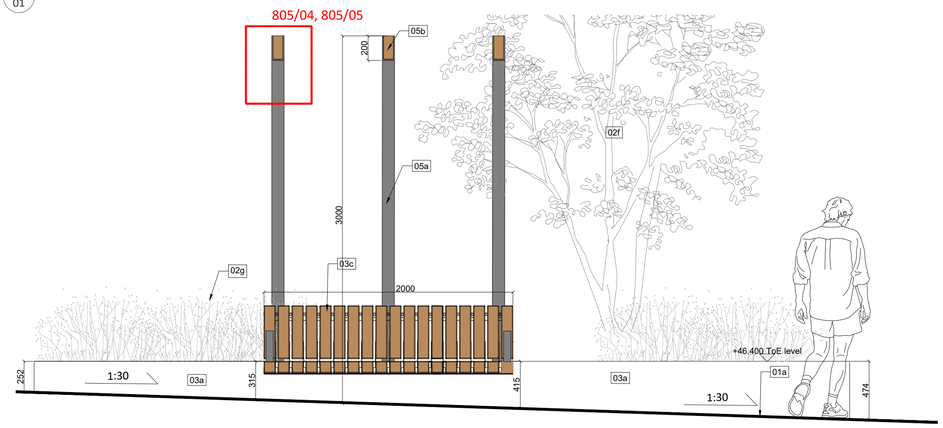

805 02 Elevation B-B 1:25

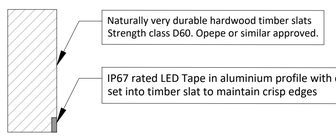


805 04 Pergola Fixing Detail-01 1:5

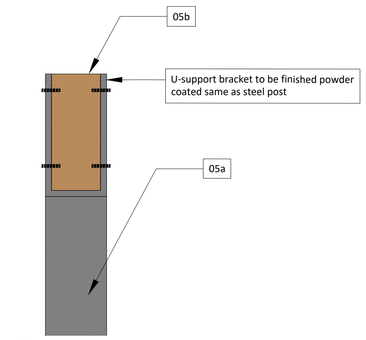

805 05 Pergola Fixing Detail-02 1:5

Items (pergola, raised planters, integrated seating and festoon lighting, fence) are detailed as Design Intent. These are to be developed with fabricator. Manufacturer to submit fabrication drawings for approval to landscape architect prior to fabrication.

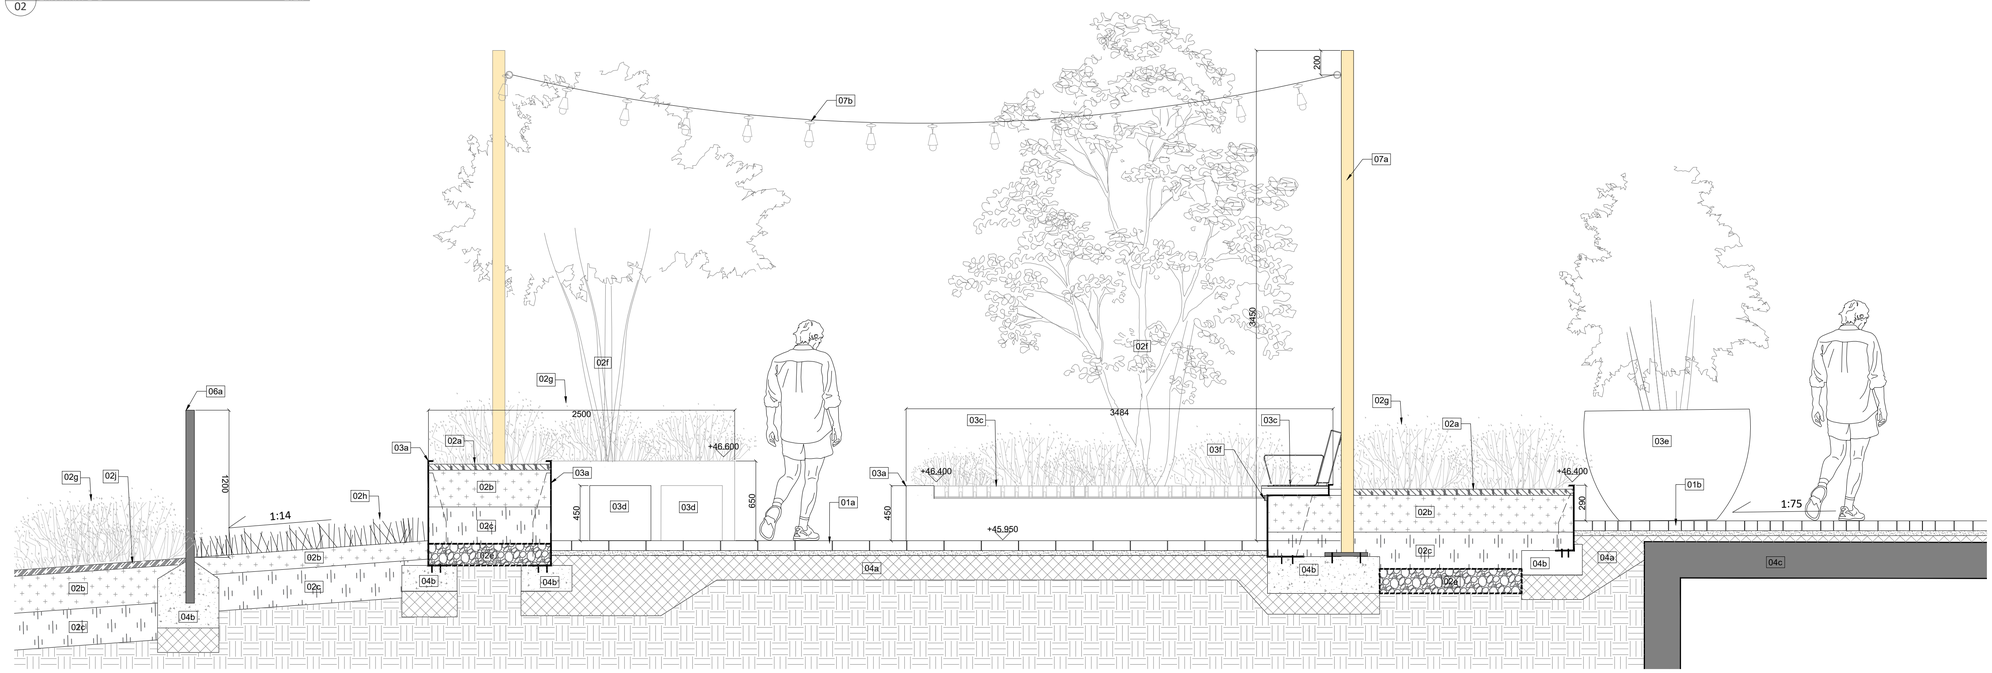

805 03 Section C-C 1:25

30.04.25 Detail updated
Date Description of revision

BZ/NSH Drawn SS Checked DL Approved C02 Revision

re-form
andscape architecture

Beehive Mill, Jersey Street,
Manchester M4 6JG
T: +44 (0)161 397 4953
E: info@re-formlandscape.com
W: re-formlandscape.com

Project
PORTUGAL STREET SRF
RF17-475.1

Client
PORTUGAL STREET EAST LTD

Document title
PRIVATE TERRACE AND PERGOLA DETAILS

Paper size
A1

Scale
1:25

Status
FOR REVIEW AND COMMENT

S3

Drawing number
L-90-805

Revision
C02

© re-form landscape architecture