


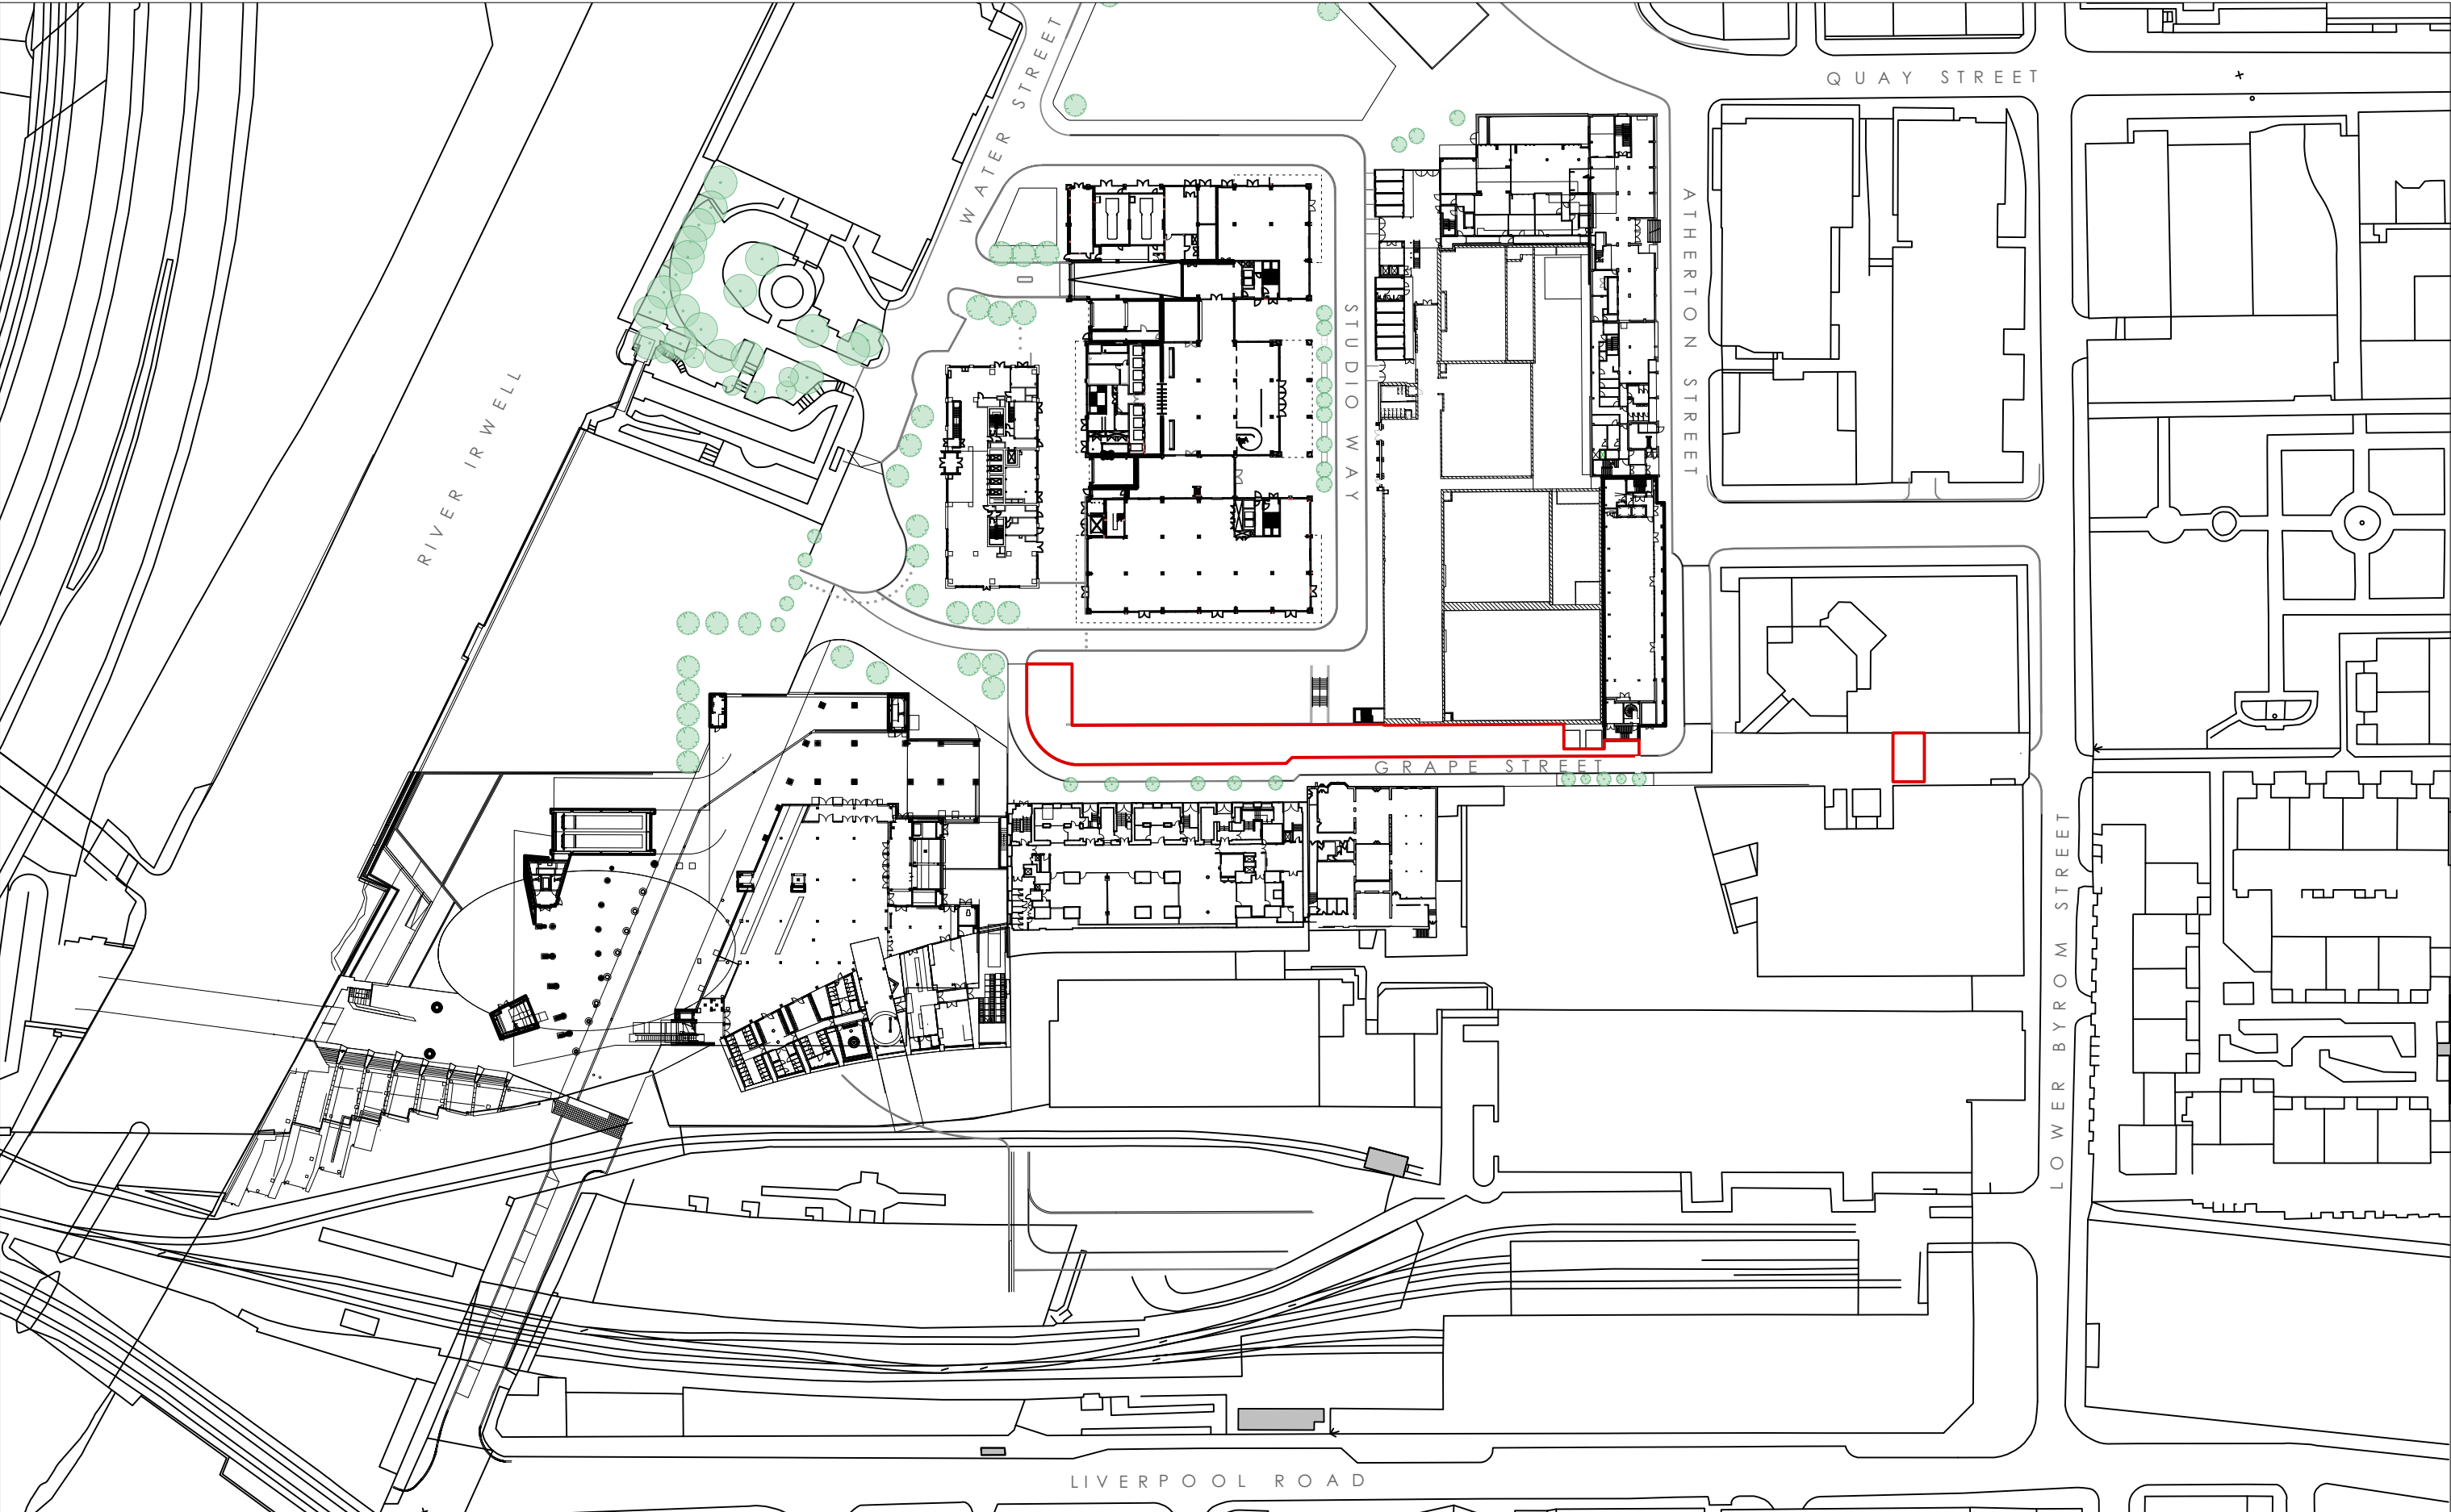



Studio Hart Limited
7-8 Savile Row
London, W1SPE

DRAWING LOCATION PLAN	
SCALE 1:1250 @ A3	PROJECT NUMBER 25-010
DATE Nov 2025	DRAWING STATUS Planning
DWG No. GPC_LP-01	REVISION P1

Drawing Key:

— Site location



0 50 M

P1	Planning	21/11/25
STATUS	REVISION	DATE

General Notes:

All dimensions to be checked on site prior to commencement of any works, and/or preparation of any shop drawings.

Sizes of and dimensions to any structural elements are indicative only. See service engineers drawings for actual sizes and dimensions.

Sizes of and dimensions to any service elements are indicative only. See service engineers drawings for actual sizes and dimensions.

This drawing to be read in conjunction with all other Architect's drawings, specifications and other Consultants' information.

All proprietary systems shown on this drawing are to be installed strictly in accordance with the Manufacturers/Suppliers recommended details.

Any discrepancies between information shown on this drawing and any other contract information or manufacturers/suppliers recommendations is to be brought to the attention of the Architect.

DO NOT SCALE FROM THIS DRAWING.