Drawings are the sole property of Interaction, and may not be used, transferred, or disclosed to a third party without the express permission of Interaction. Do not scale from this drawing. Contractor to verify all dimensions, levels, and components on-site. Any discrepancies shall be addressed in writing to Interaction prior to the commencement of the work, otherwise the Contractor shall bear full responsibility for any associated cost. This drawing is to be read in conjunction with all other documentation. Building parameters taken from as built drawings provided. Check survey undertaken only, subject to statutory approval. All dimensions shown are in millimetres unless otherwise shown.


0 1 2 3 4 5 6 7 8

Metres

N

W E


S

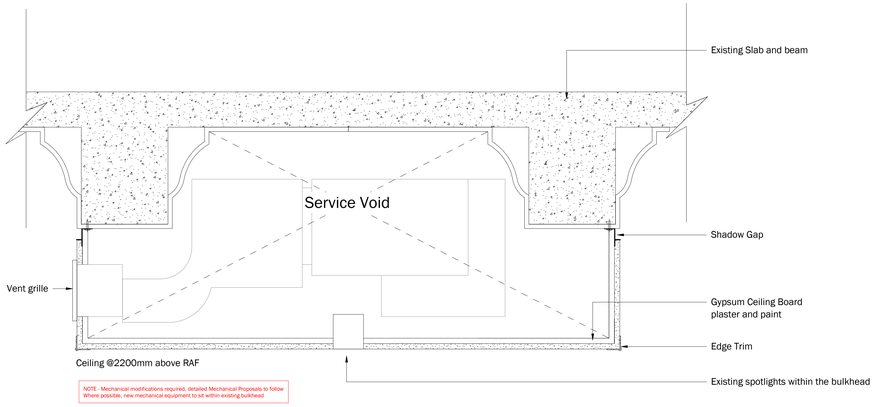

NOTE - Mechanical modifications required, detailed Mechanical Proposals to follow
Where possible, new mechanical equipment to sit within existing bulkhead


Existing Corridor Bulkhead Detail

1 : 5

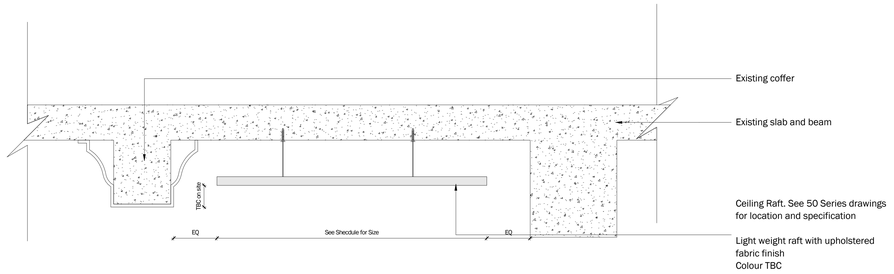


Typical Ceiling Raft Detail

1 : 5

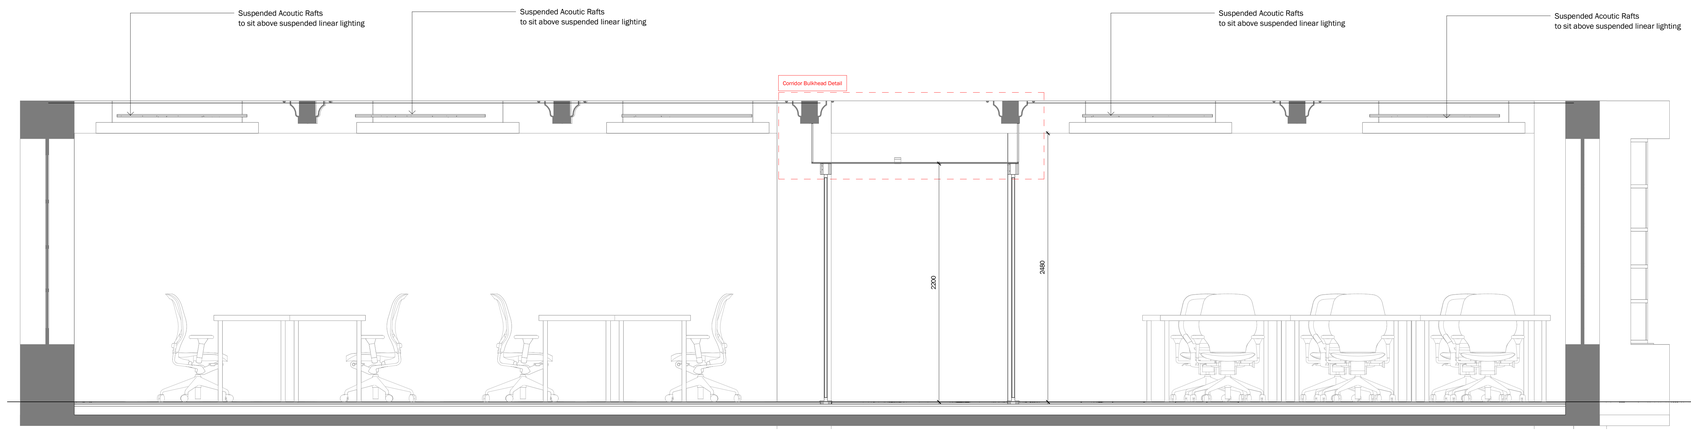

Typical Central Bulkhead Section

1 : 20

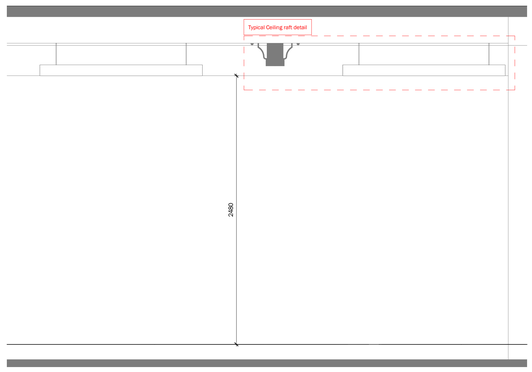

Existing Coffer Section

1 : 20

P02	LBC Amends	30/01/2026
P01	LBC Issue	11/12/2025
P00	Issued for comment	11/12/2025
REV	DESCRIPTION	DATE

Project
Block-Sunlight House

Address
Little Quay St, Manchester
M3 3HP

interaction
The Quarter, 3-4 Edgar Mews, Bath, BA1 2FX
01225 485 600 | info@interaction.uk.com
interaction.uk.com

Drawing Title
Reflected Ceiling Details
All Levels

File Name
BLK-INT-SH-ZZ-DR-I-50-401

Project Number	Level	Drawing Number
B2473	ZZ	50-401

Drawing Status	Revision
For Information	P02

Drawing Scale @ A0	Drawn by	Checked by	Date
As indicated	XC	GD	30/01/2026