
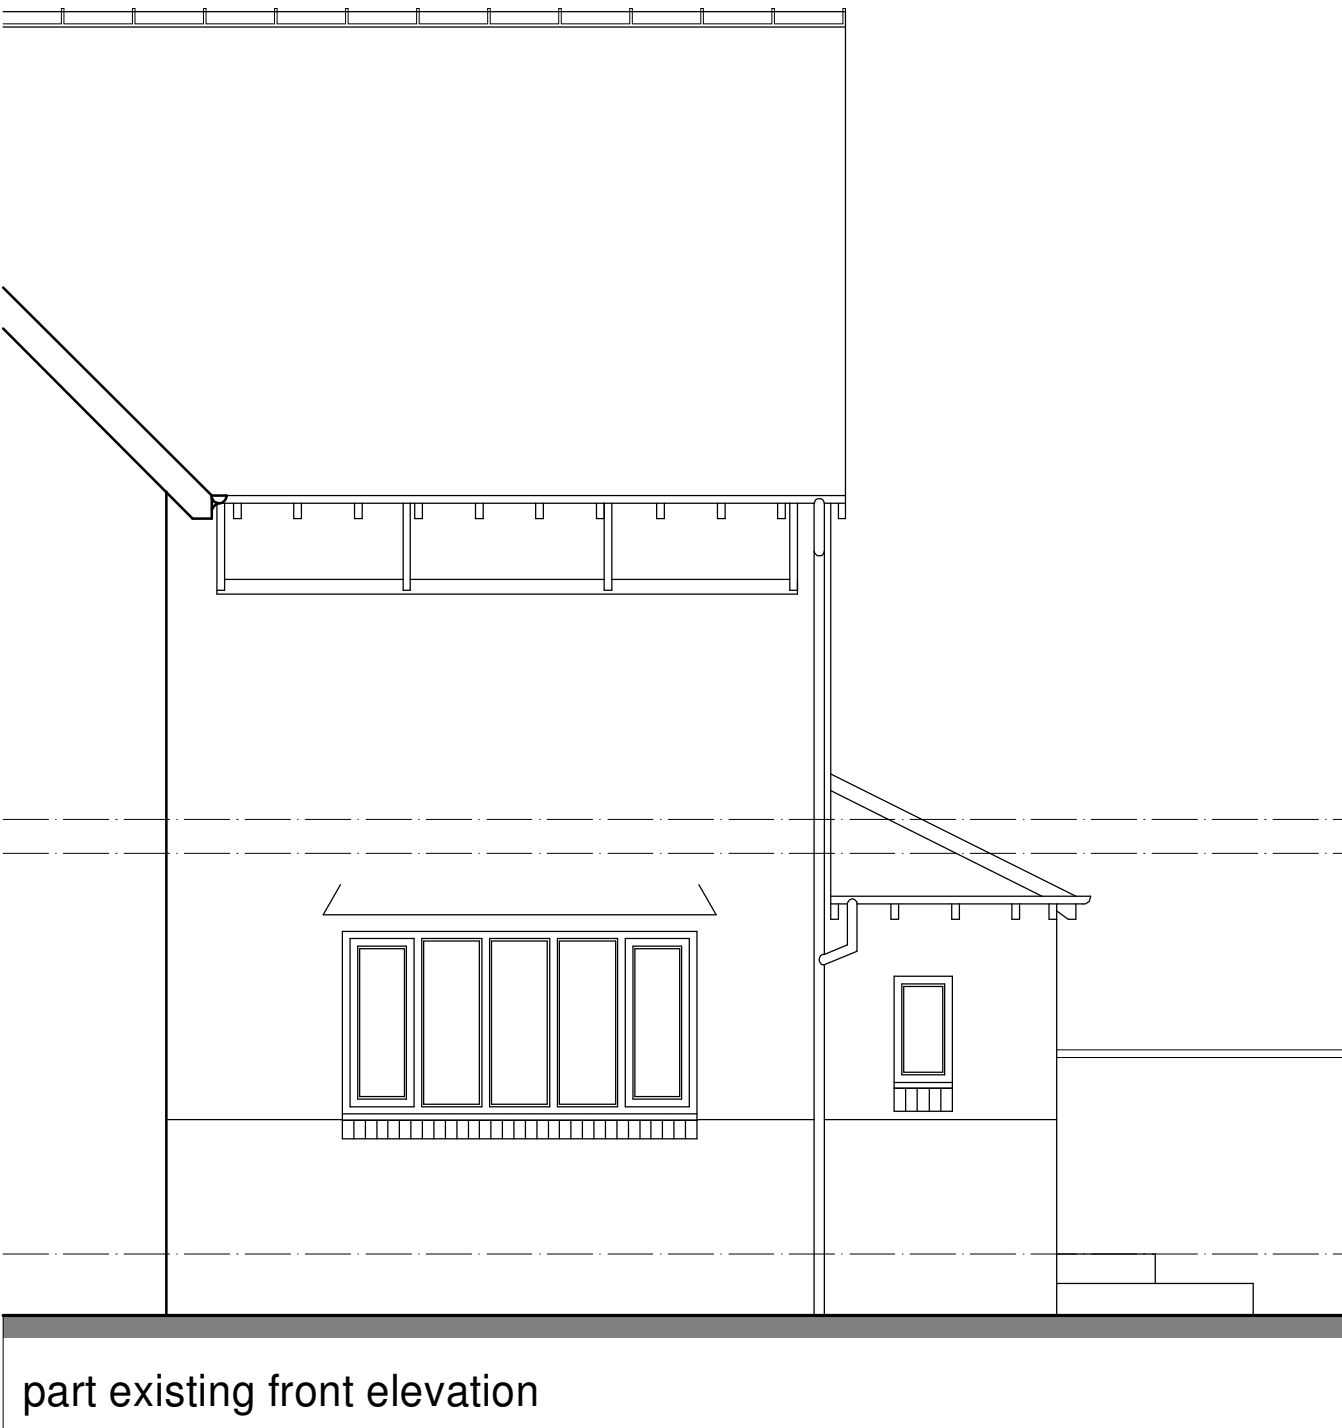
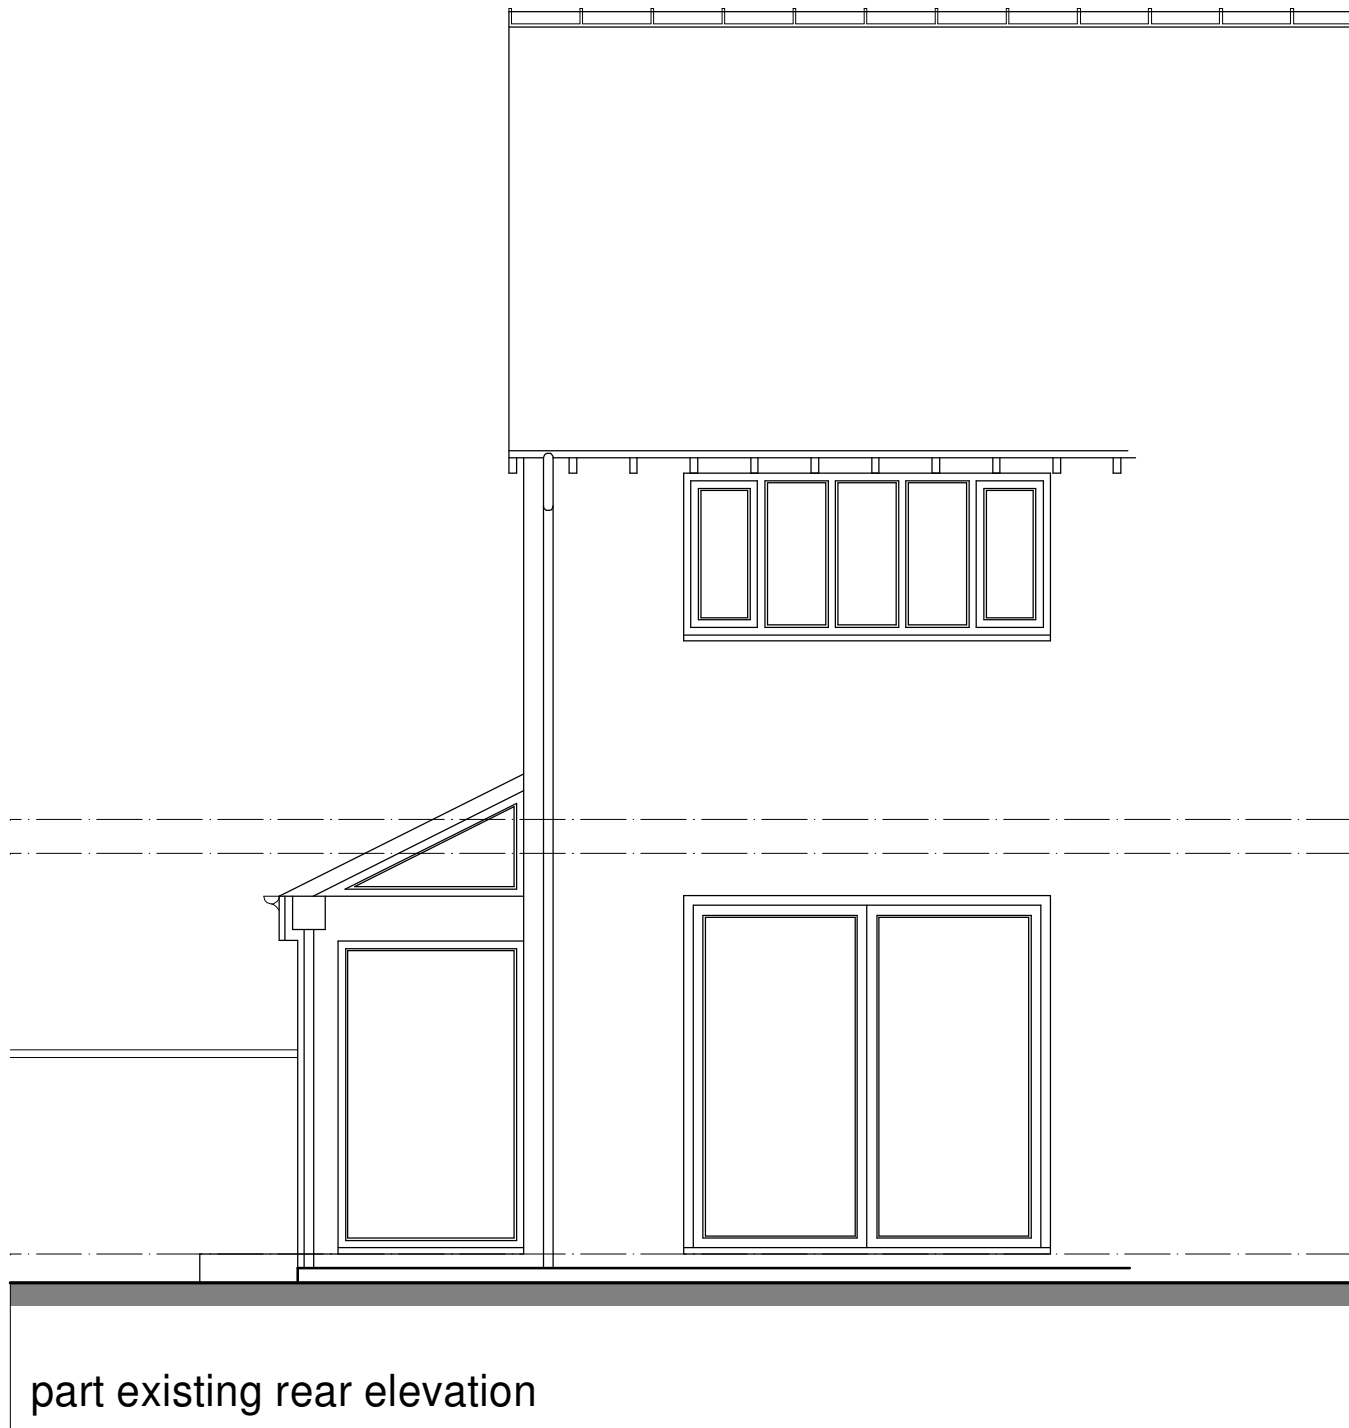
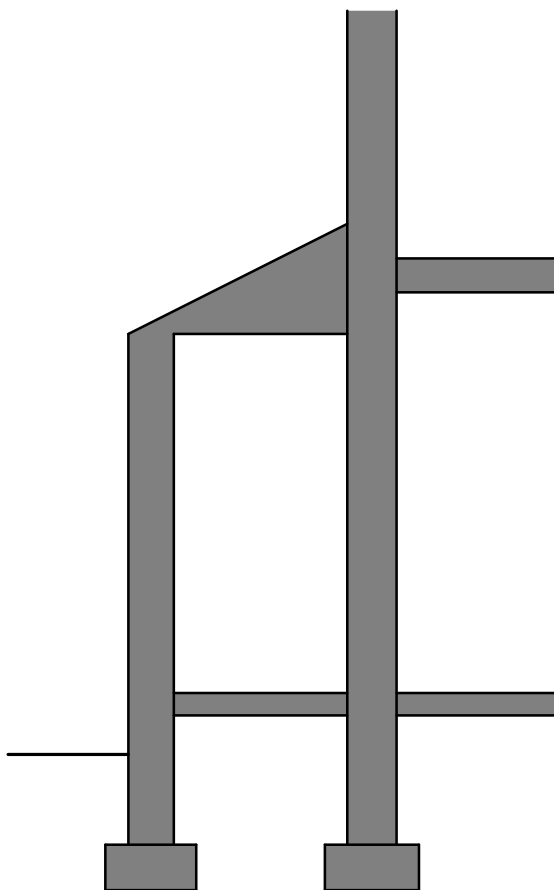
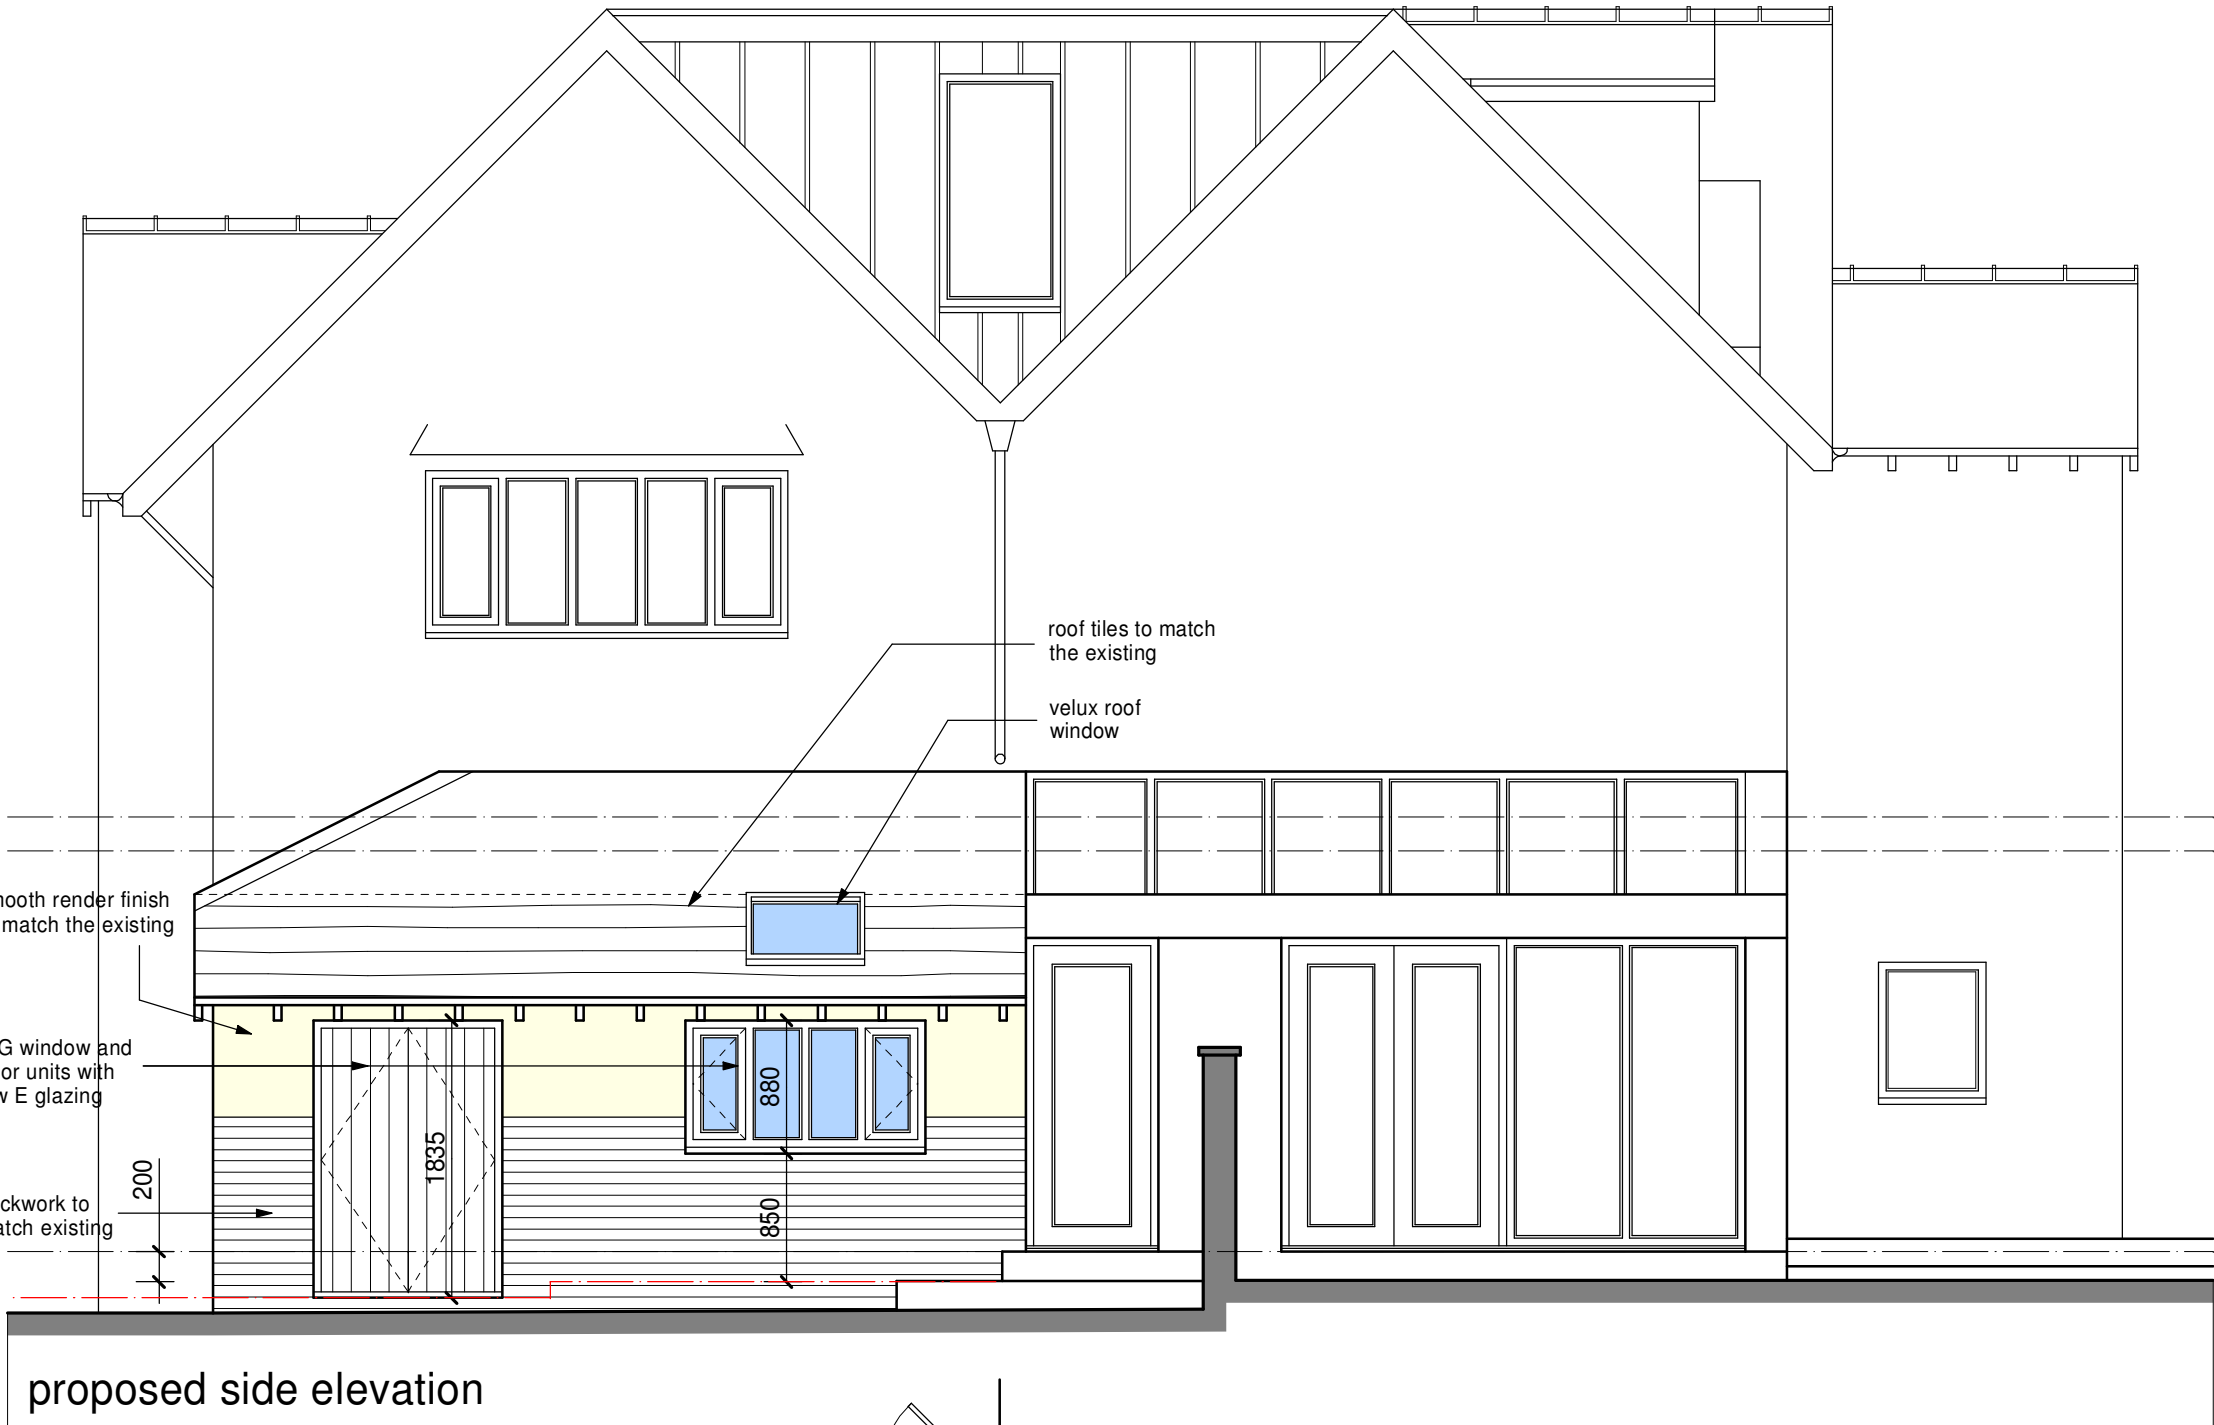
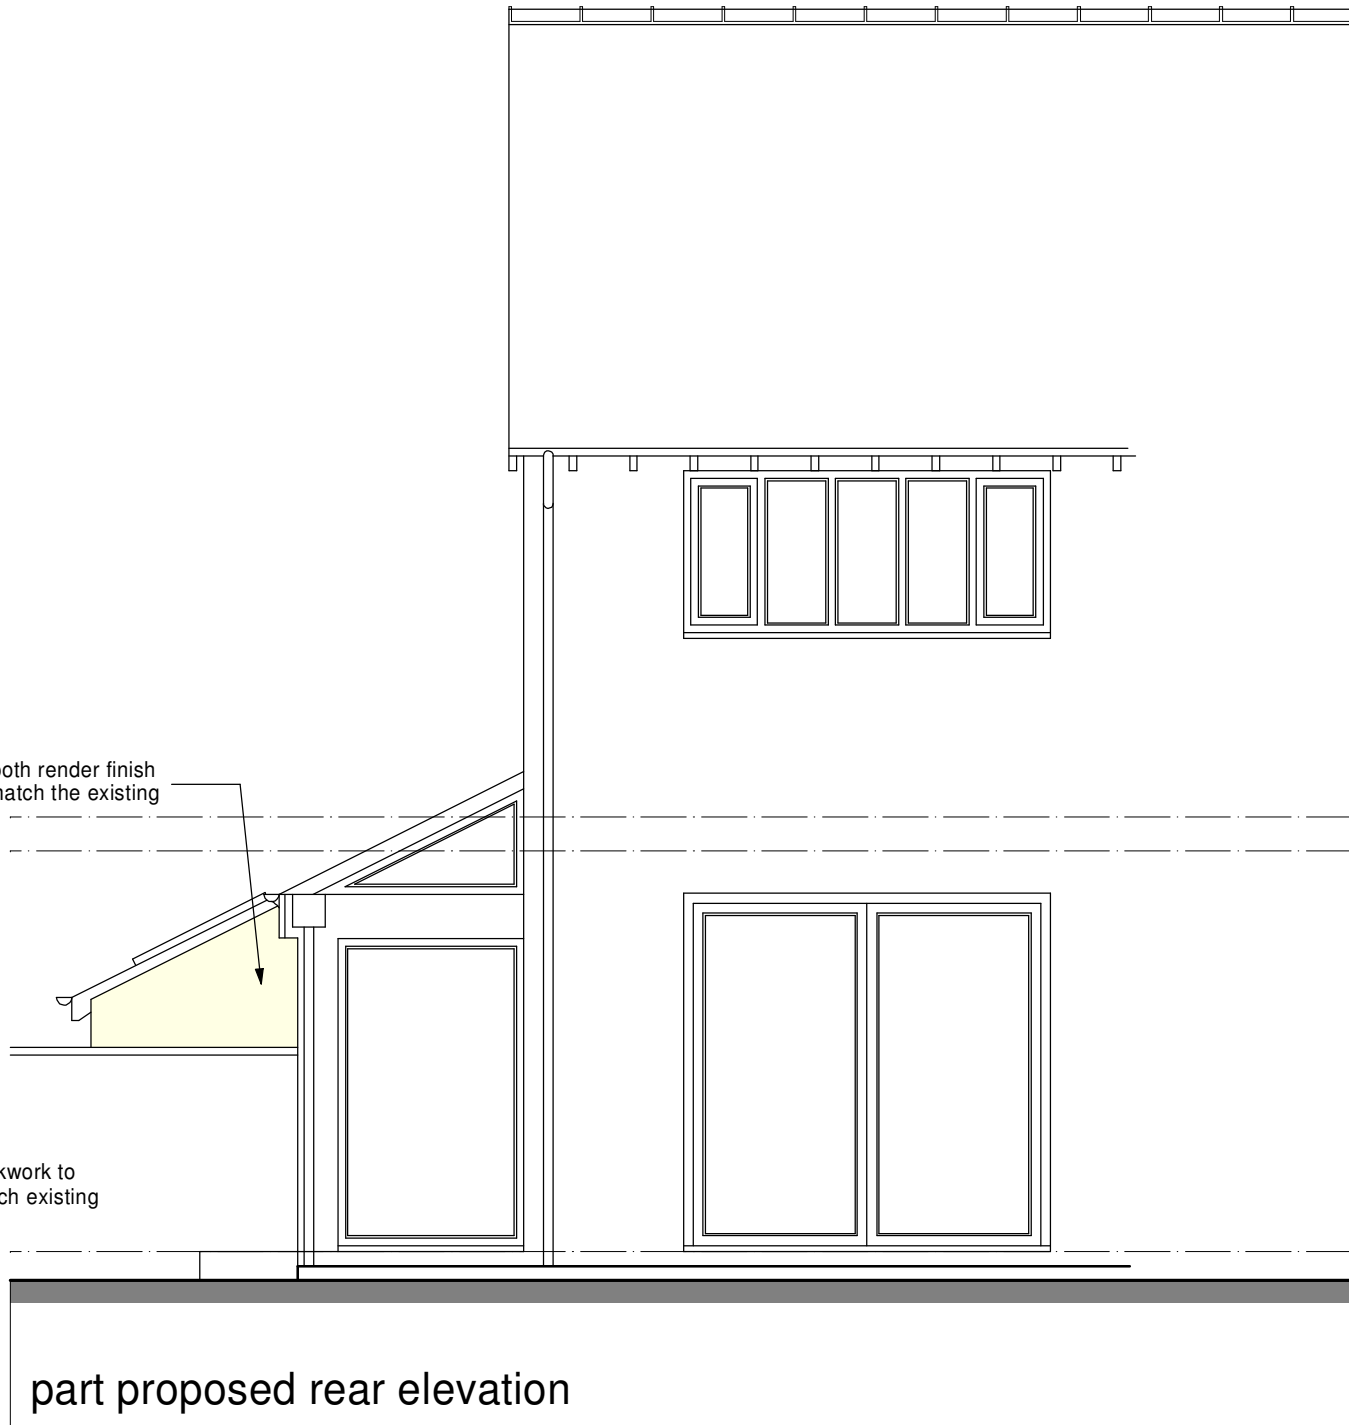
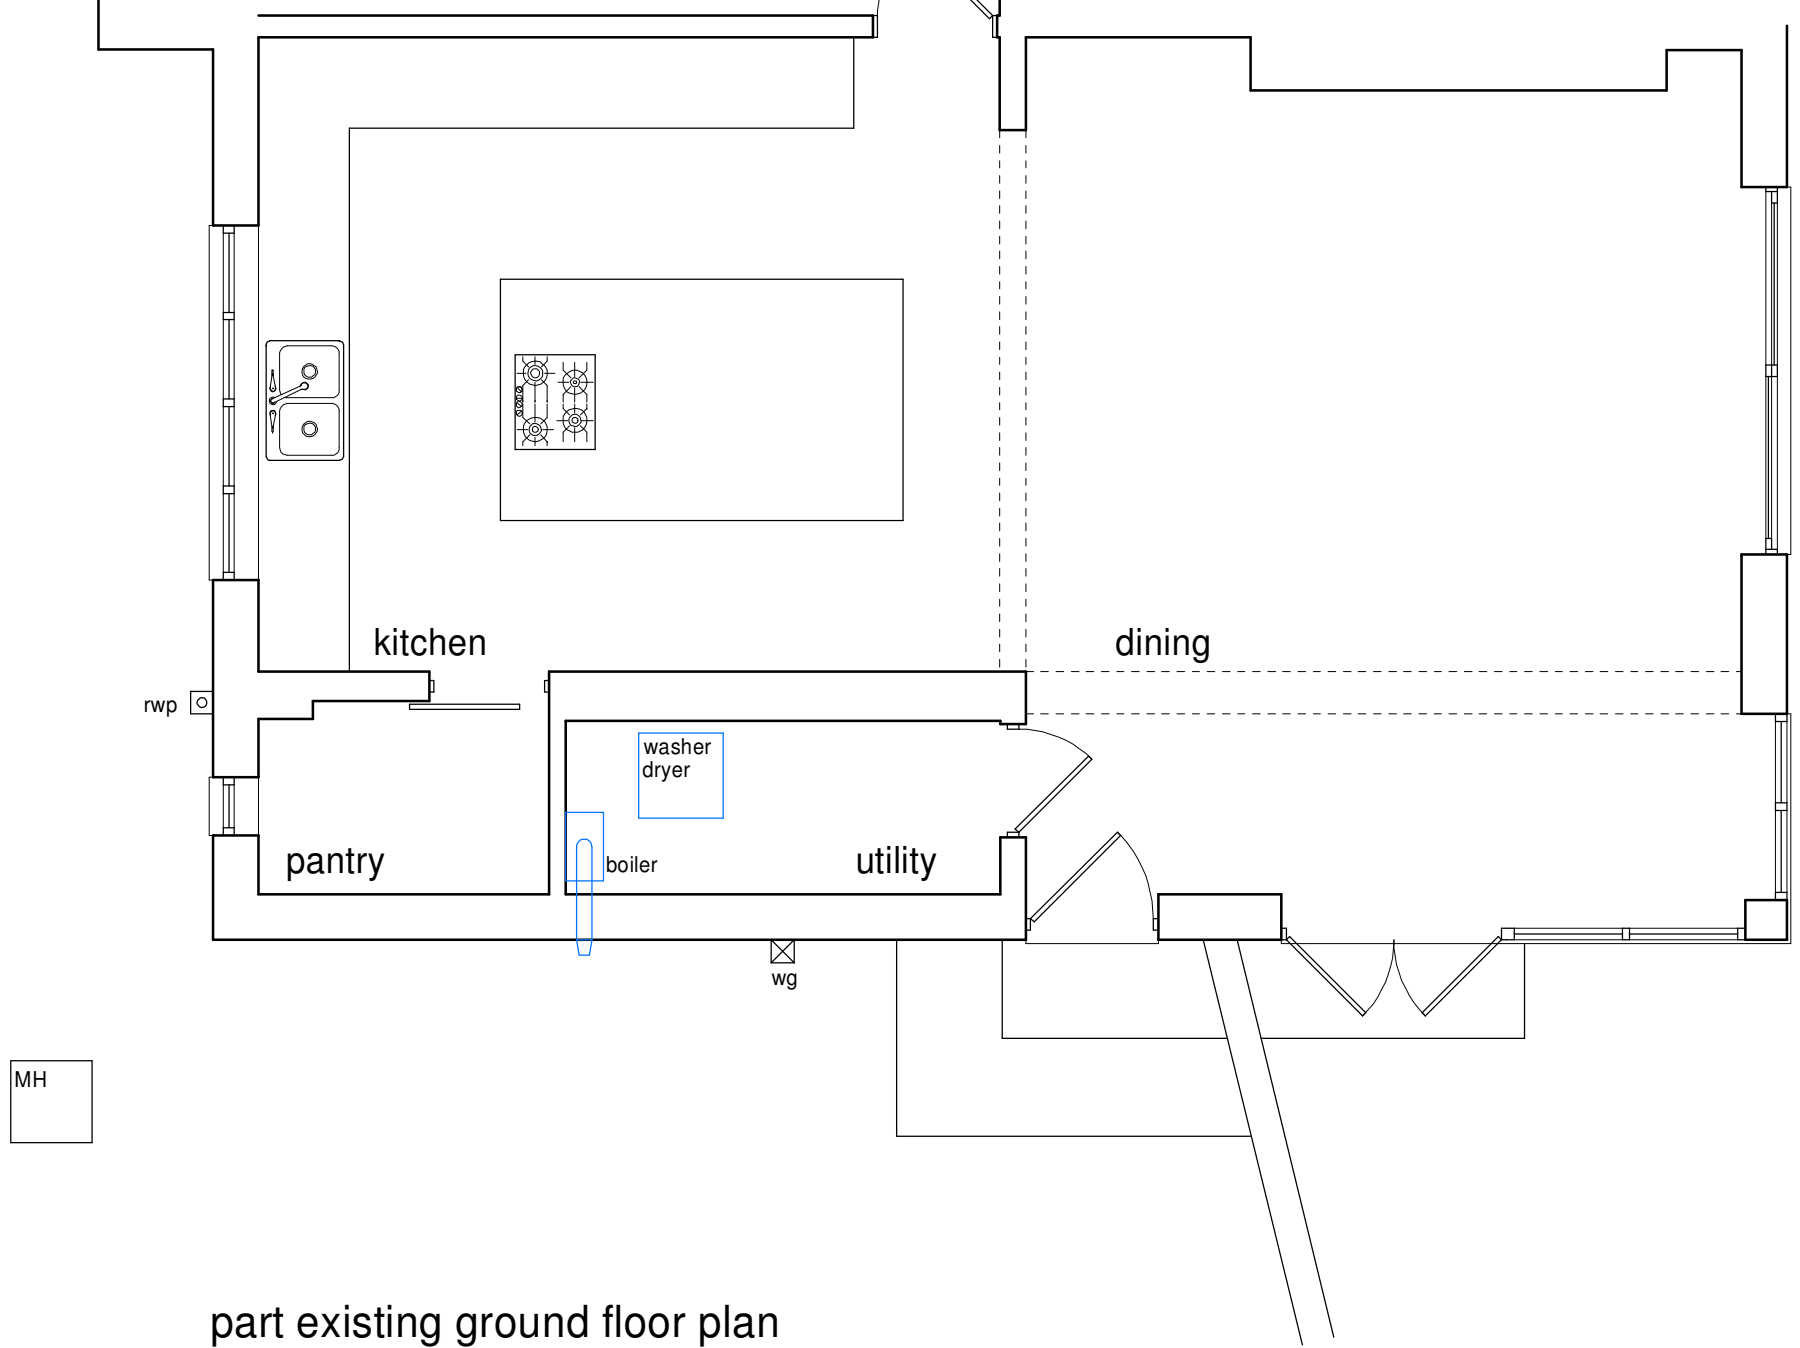
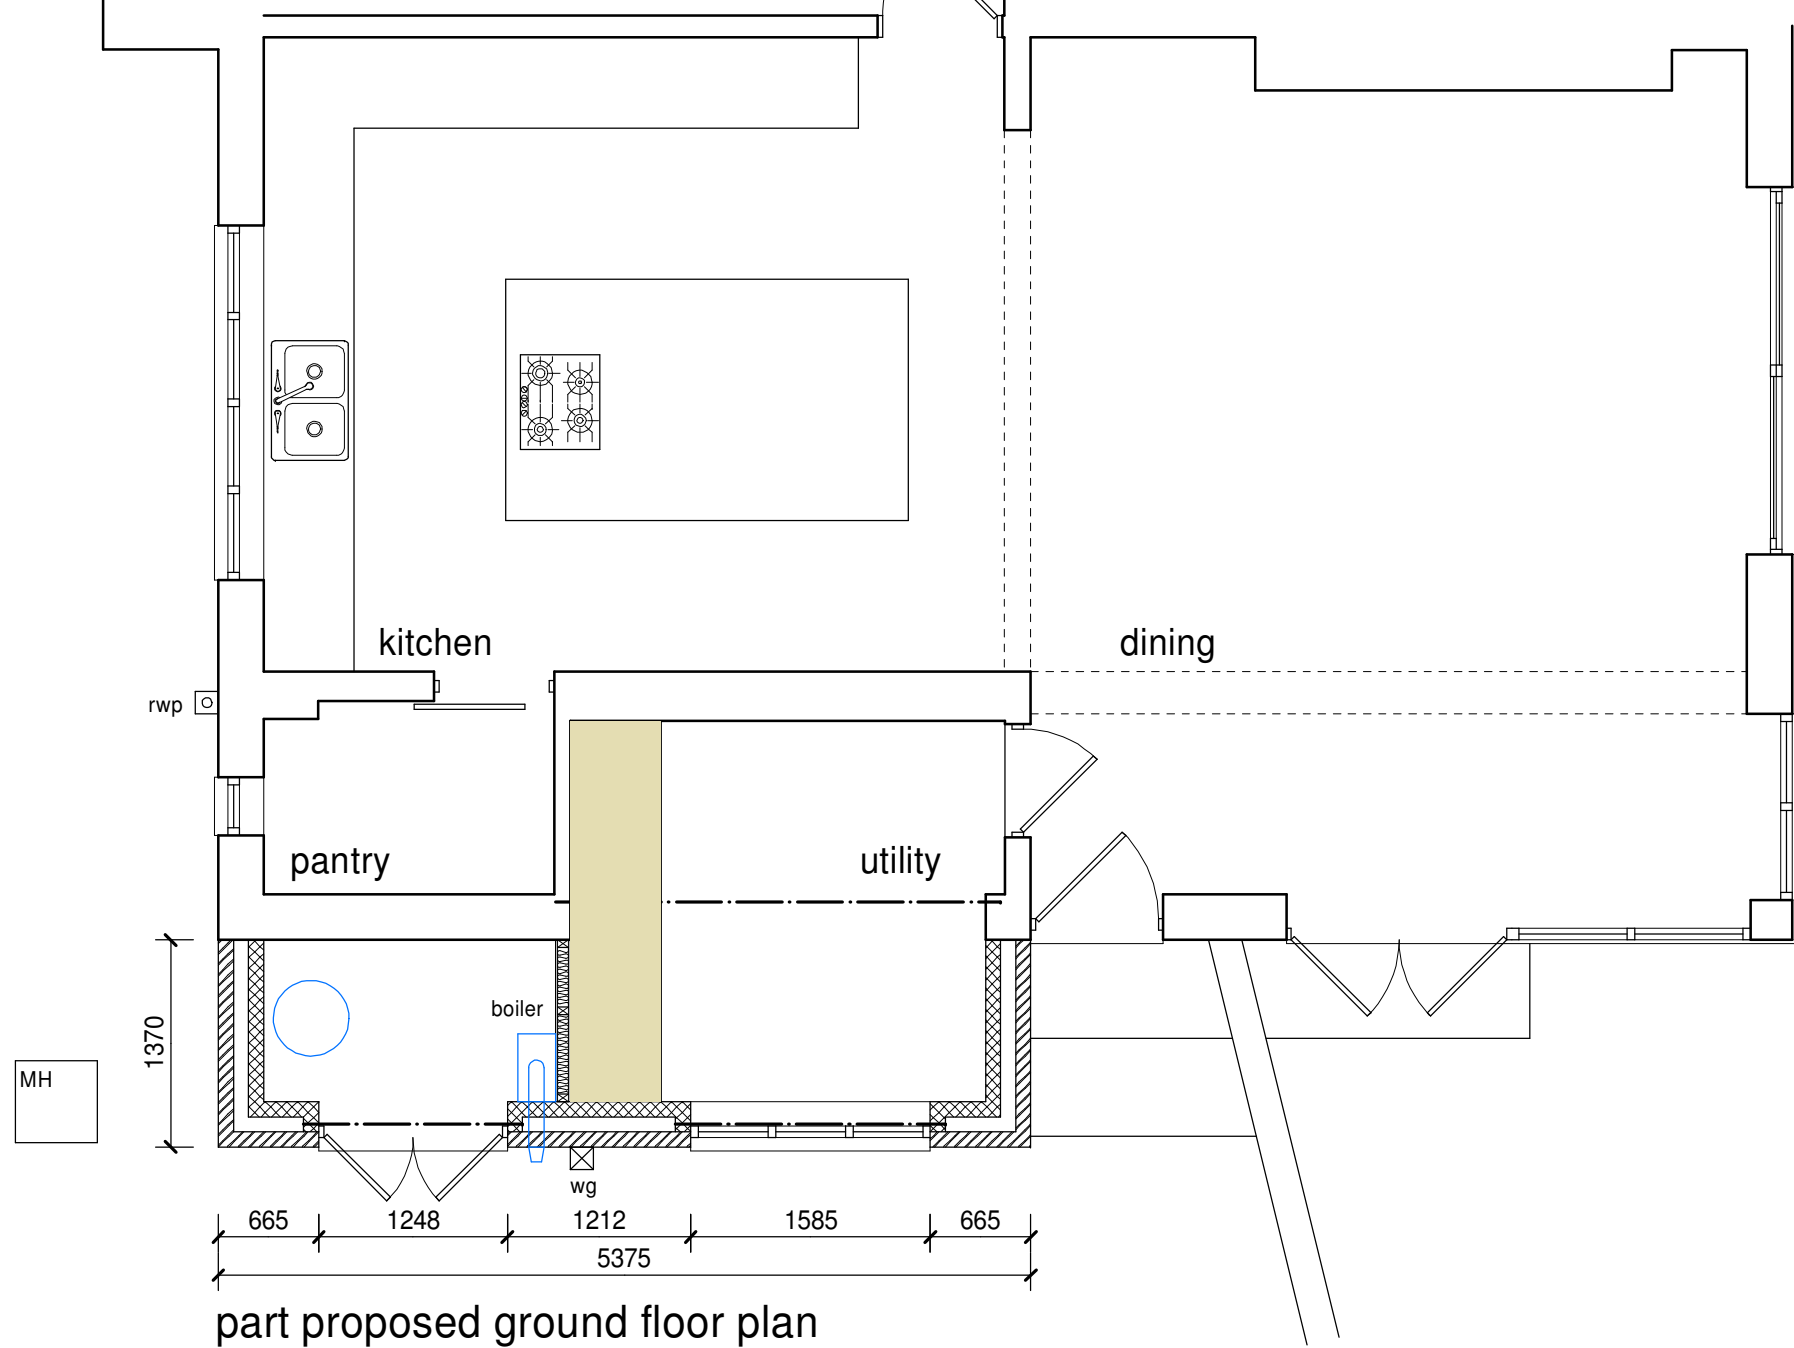
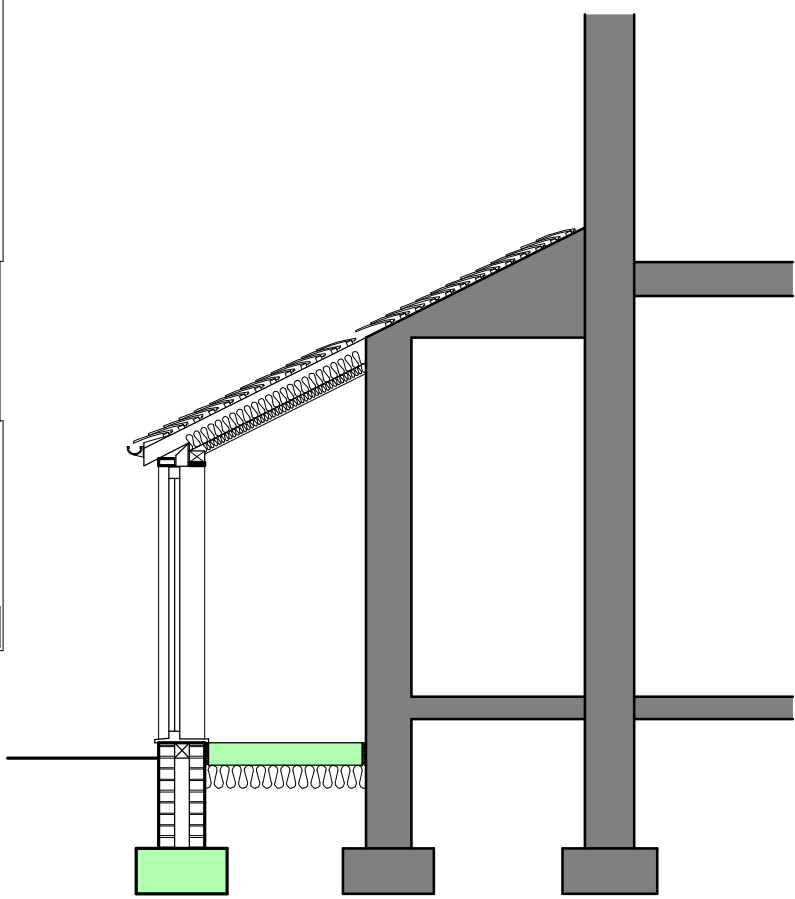


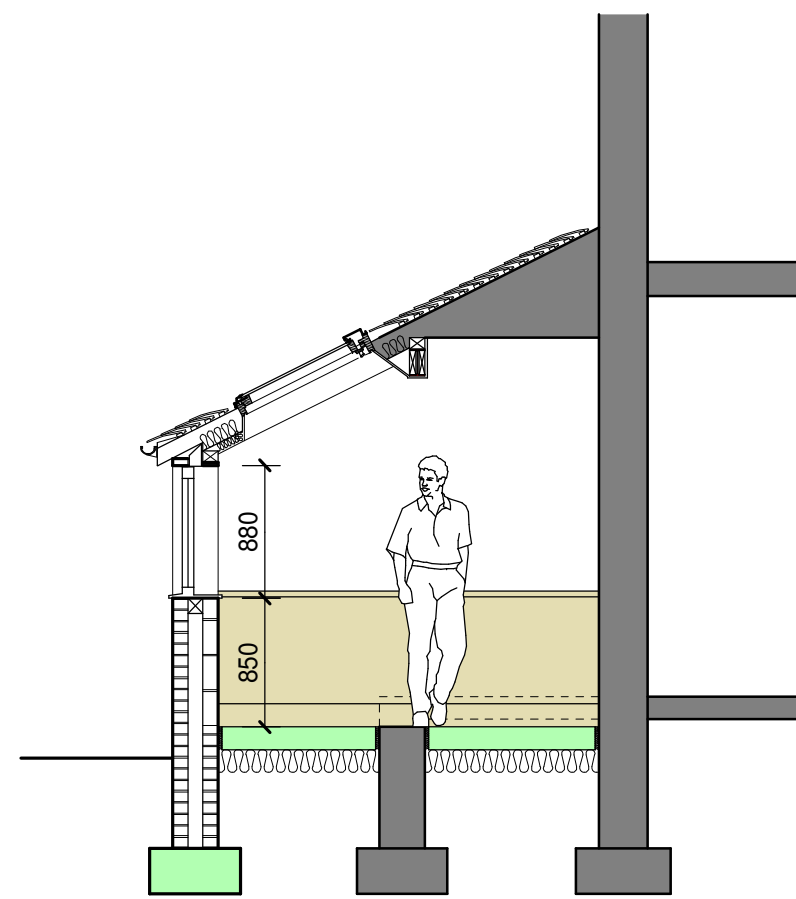

This drawing has been prepared for the sole purpose of obtaining Planning Permission and Building Regulation Approval ONLY. All structural calculations are to be checked by structural engineer prior to construction.

All dimensions & details are to be checked on site prior to construction, any discrepancies reported to Astley Moss Construction prior to any work undertaken. Any work undertaken prior to full planning & building regulation approval is at the customer's own risk. Astley Moss Construction will not be held responsible for any problems arising.

This drawing is the copyright of Astley Moss Construction and any reproduction in whole or part is strictly forbidden.
Plotted on 23/05/2025
Astley Moss Construction reserves the right to modify and make necessary alterations dependent on site conditions.

D		
C		
B		
A		
DATE		

SCALE 1:50	DATE Oct 2025
DRAWN JDJ	PP B.R
CUSTOMER	Mr & Mrs Alexander
PROJECT	Extension to the side
LOCATION	67 South Drive, Manchester M21 8ED
LOCAL AUTHORITY	

ASTLEY MOSS
CONSTRUCTION

20 Boston Road Hand Green, Stockport SK7 7AD
Tel: +0044 161 879 2400
www.astleymoss.com

JOB No.	3624 - 01	REV.
---------	-----------	------