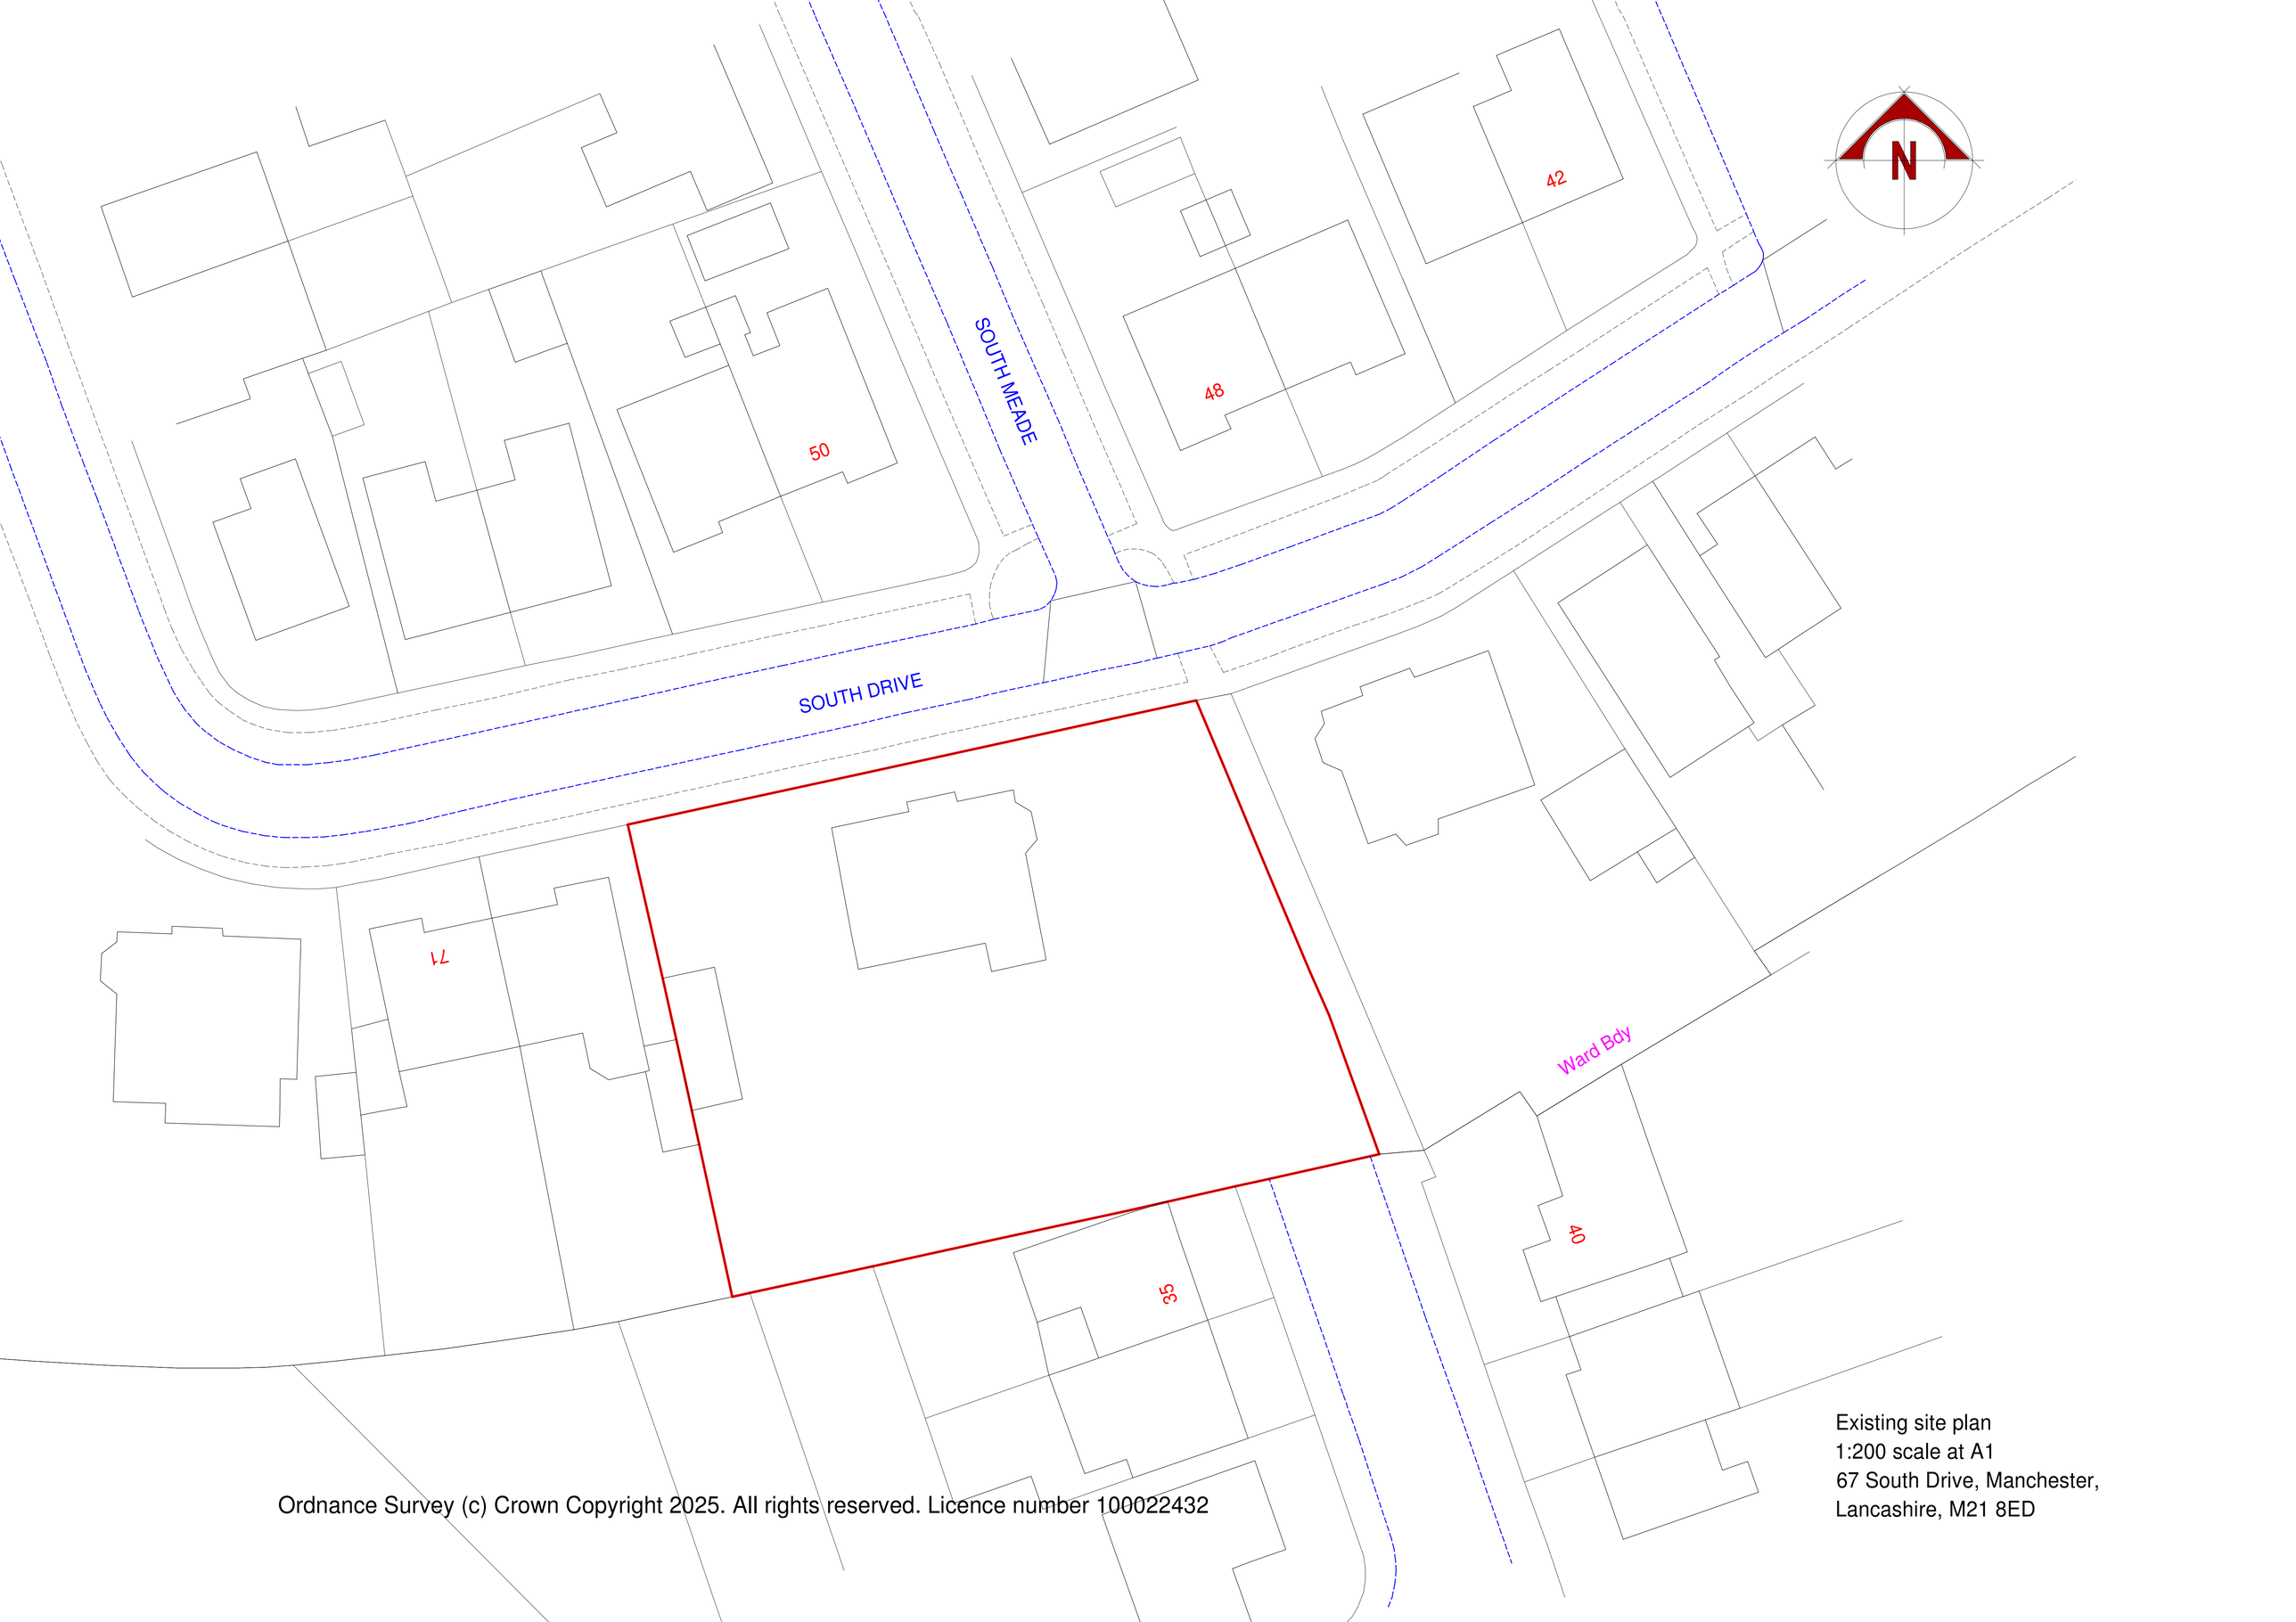

Ordnance Survey (c) Crown Copyright 2025. All rights reserved. Licence number 100022432

Existing site plan
1:200 scale at A1
67 South Drive, Manchester,
Lancashire, M21 8ED