


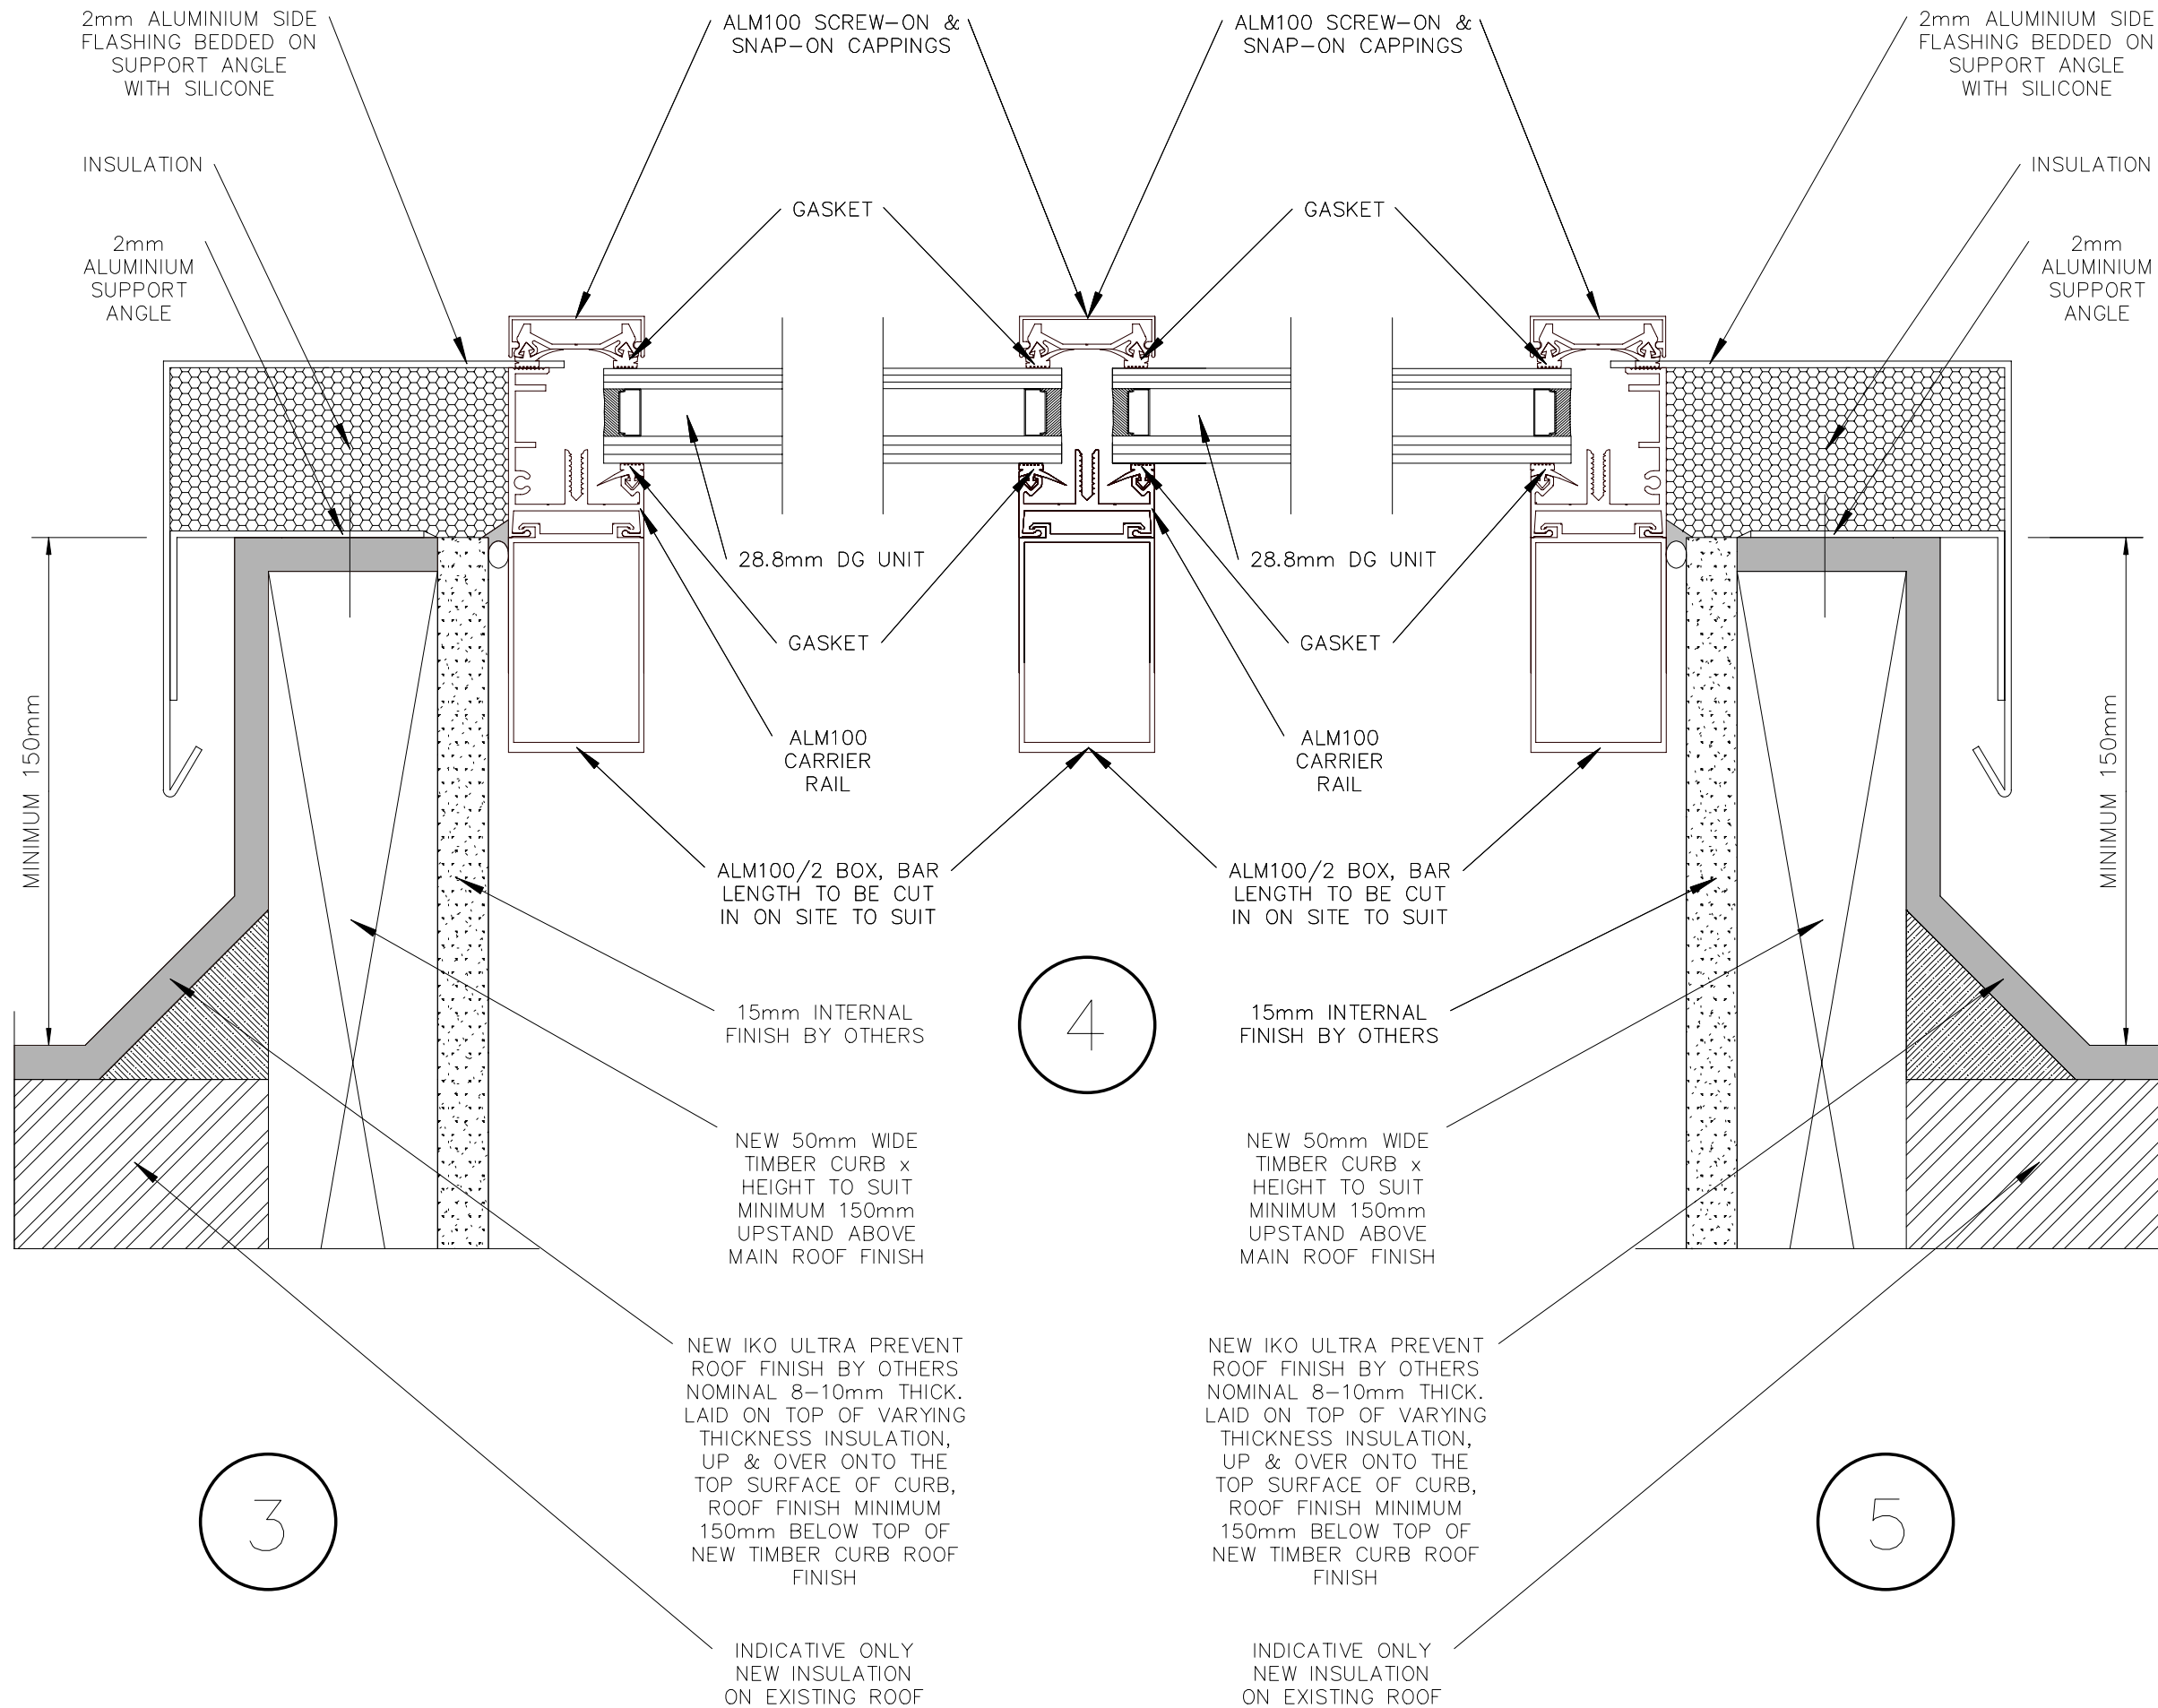

REV:	DESCRIPTION:	BY:	DATE:
------	--------------	-----	-------

STATUS: FOR APPROVAL



Rooflights & Atriums Ltd
 Suite 3, 2nd Floor, Didsbury House,
 748-754 Wilmslow Road, Manchester M20 2DW
 07908 441 987
 E Mail: will@rooflightsandatriums.co.uk
 Web: www.rooflightsandatriums.co.uk

CLIENT: CRESCENT ROOFING LTD
 SUITE 6, LEVEL 4 ARRIVE, TOMORROW
 BUILDING, MEDIA CITY, MANCHESTER,
 M50 2AB

SITE: BRUNSWICK MILL, BRADFORD ROAD,
 MANCHESTER, M40 7EZ

TITLE: 16 No. MONOPITCH REPLACEMENT
 ROOFLIGHTS — SECTION THROUGH BARS
 AT CURBS & INTERMEDIATE BAR

SCALE AT A3: 1:2	DATE: 6.10.2025	DRAWN: LMS	CHECKED: WB
PROJECT NO: SC20561	DRAWING NO: 06	REVISION:	—