




Site Section A:A: 8m U/S haunch
Scale 1:500 @ A1

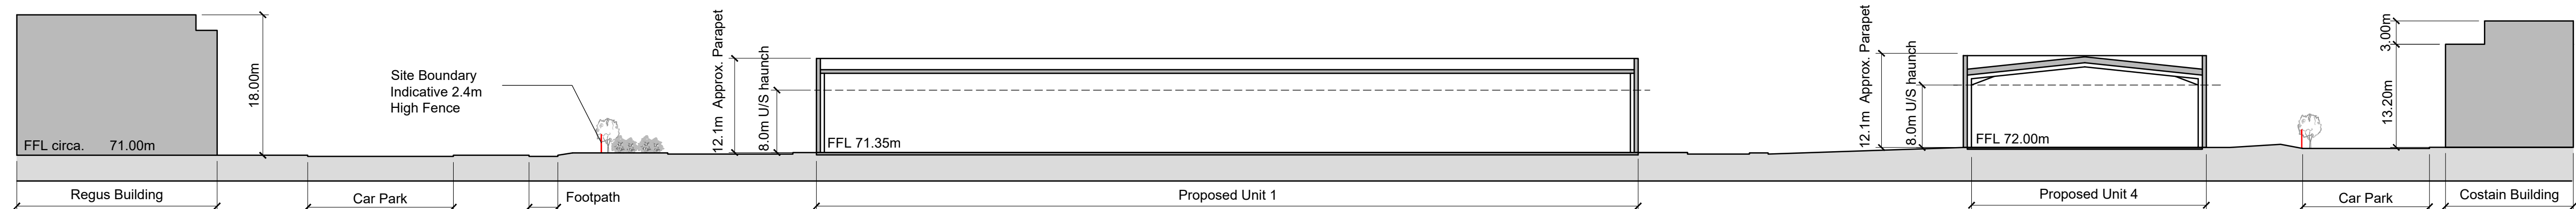


Site Section B:B: 8m u/s haunch
Scale 1:500 @ A1

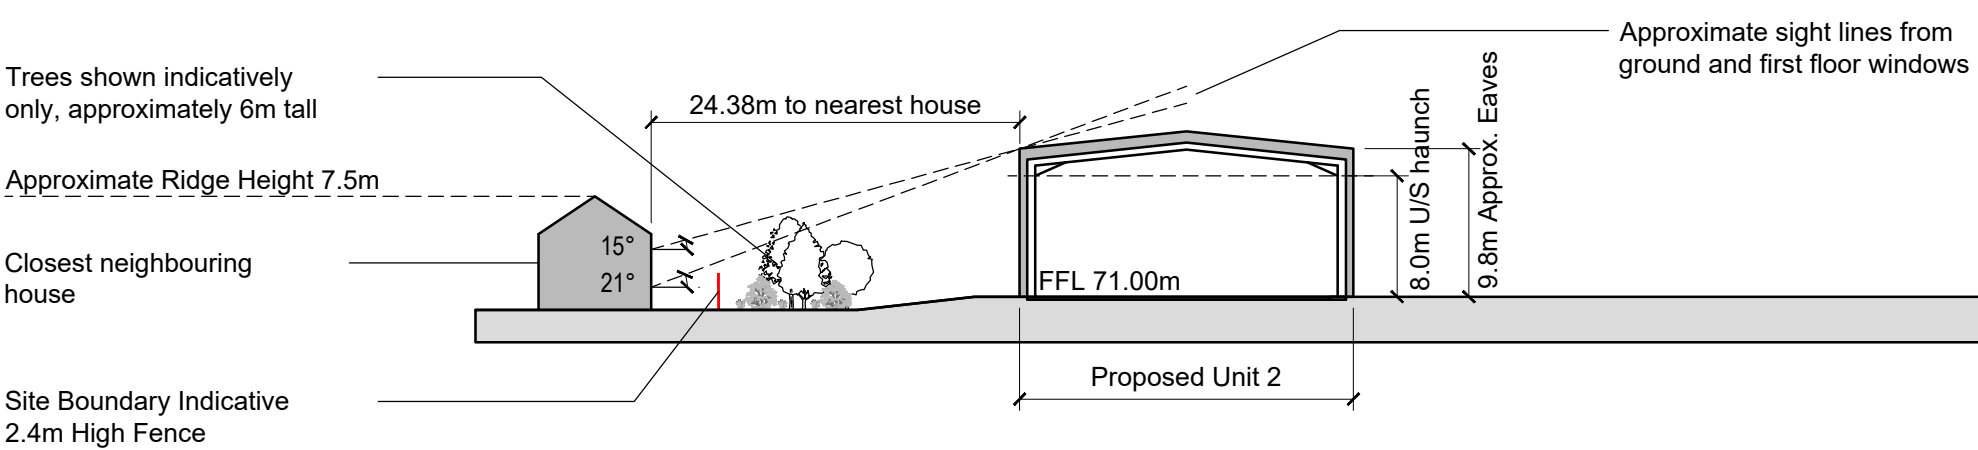

Site Section C:C: 8m U/S haunch
Scale 1:500 @ A1

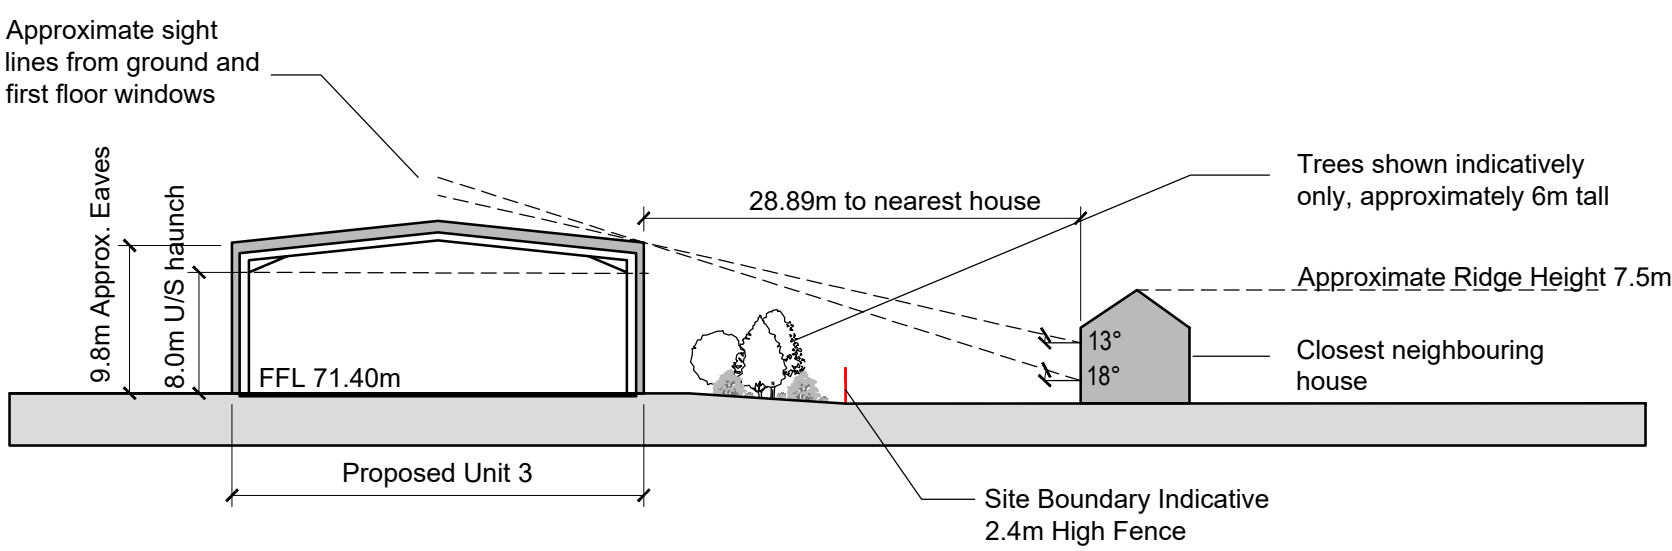

Site Section D:D: 8m U/S haunch
Scale 1:500 @ A1

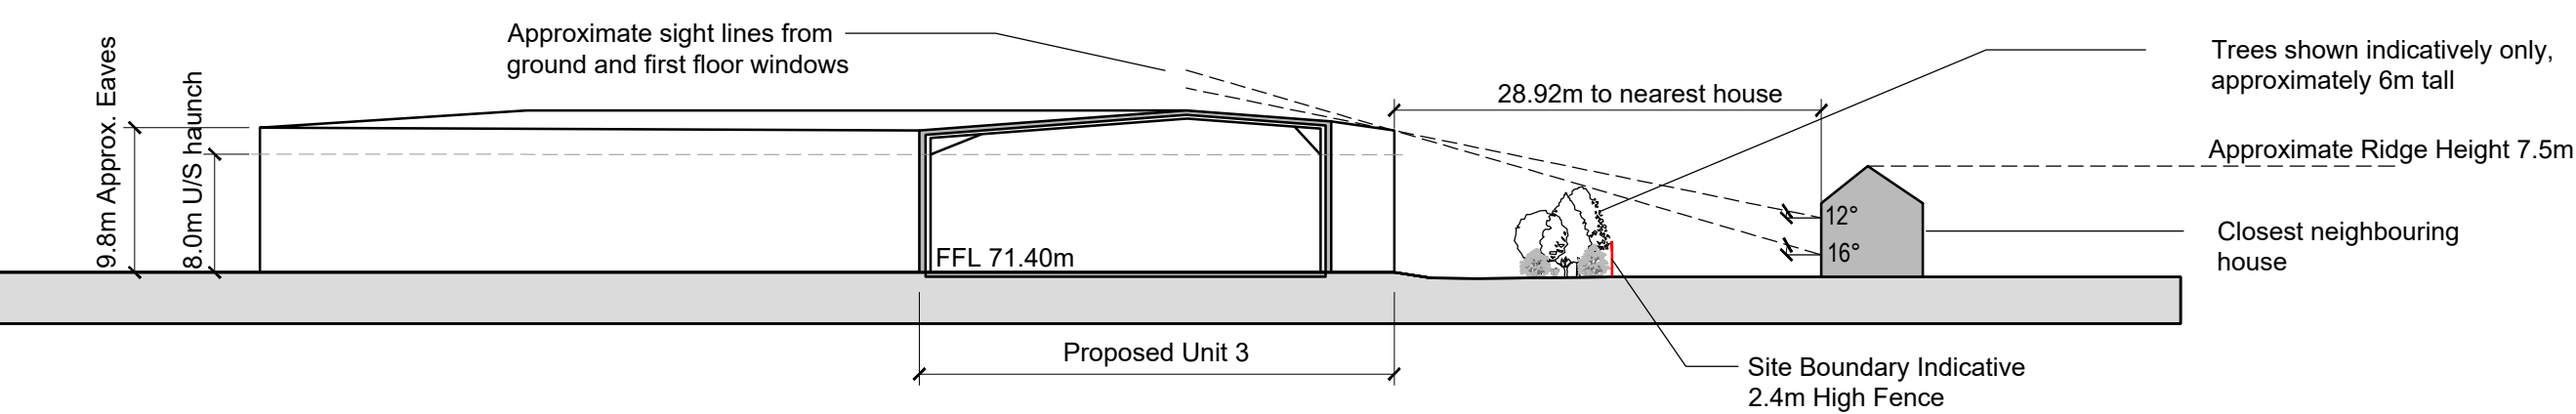

Site Section E:E: 8m U/S haunch
Scale 1:500 @ A1



NOTES

- All dimensions and levels are to be checked on site.
- Any discrepancies are to be reported to the architect before any work commences.
- Whilst information on this sheet is issued to scale, scaling directly from this drawing may result in inaccuracies. For precise measurements, refer to the stated dimensions or contact the Architect.
- This drawing shall not be reproduced without express written permission from AEW.
- Title overlay drawings and ownership boundaries are produced using all reasonable endeavors. AEW cannot be responsible for the accuracy or scale discrepancy of base plans supplied to them.
- All works are to be undertaken in accordance with Building Regulations and the latest British Standards.
- All proprietary materials and products are to be used strictly in accordance with the manufacturers recommendations.

0 5 10 15 20 25m
Scale 1:500 @ A1

NOTE: FFLs stated are indicative only and subject to further detail design of the cut and fill modelling. As such, a tolerance of + / - 300mm should be allowed for the final FFLs

P02	26/11/25	AW	AS
Planning Issue			
P01	20/11/25	AG	AS
Initial Issue			
REV	Date	Drawn by: -	Checked by: -
Status	Purpose of Issue		
S2	For Information		
drawing stage	Planning		
client			
Ask Real Estate			
project			
Manchester Business Park			
drawing title			
Proposed Site Sections			
date	20/11/25	drawn	AG
scale@A1	1:500	checked	AS
AEW Reference Number	13502		