

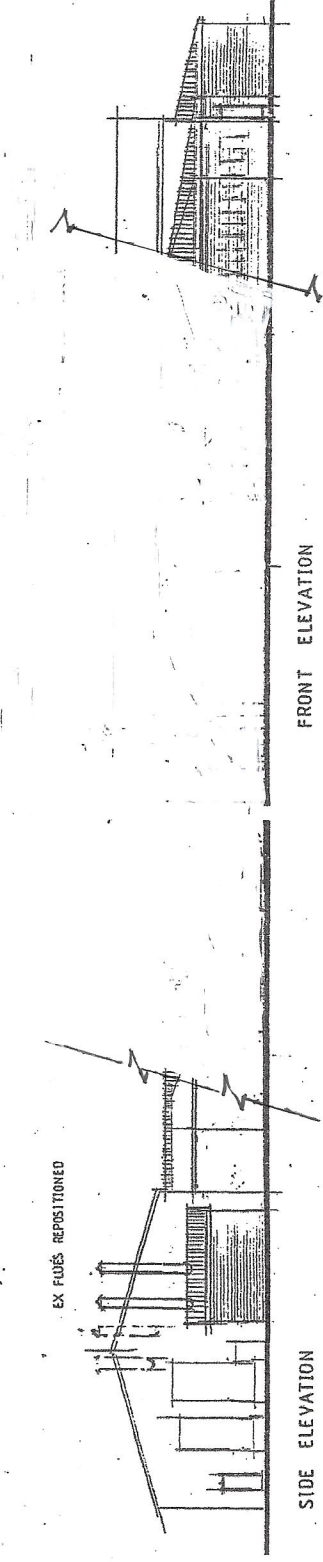
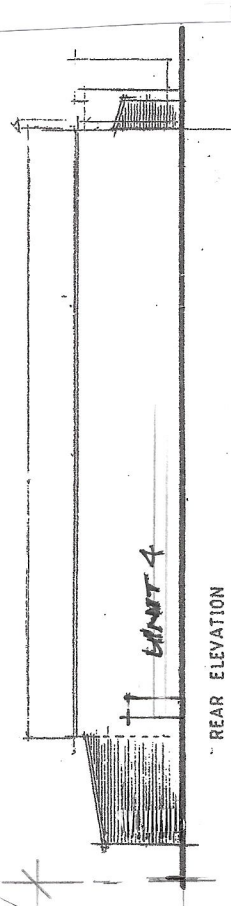
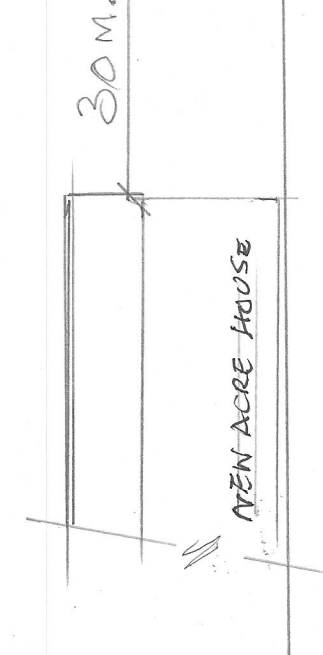
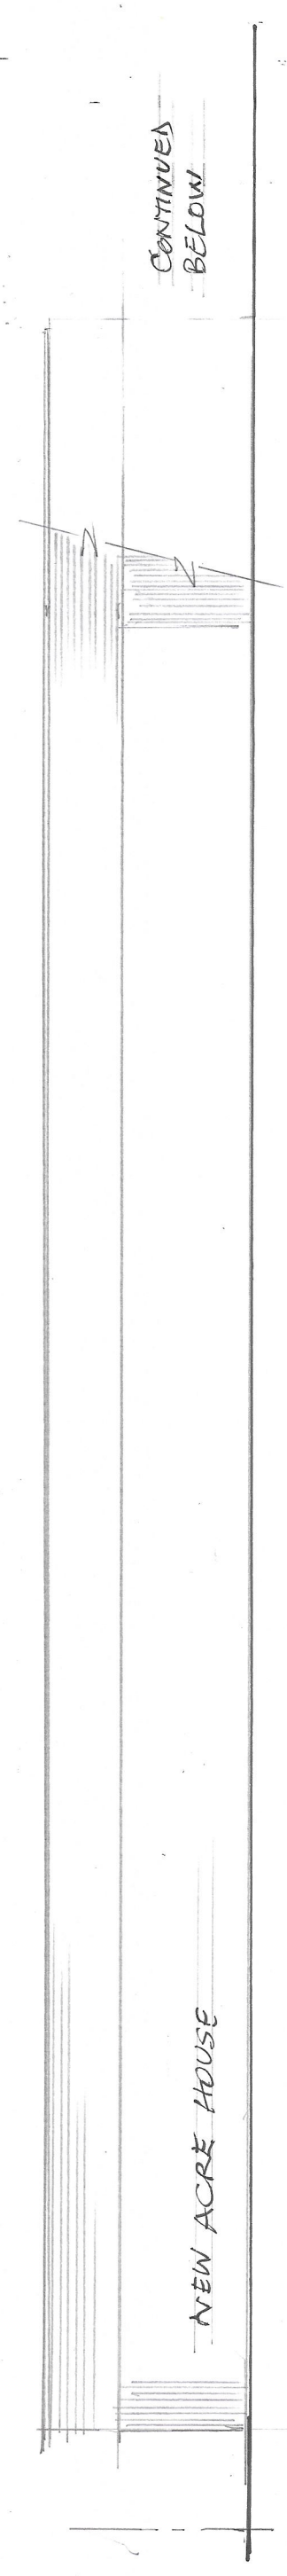
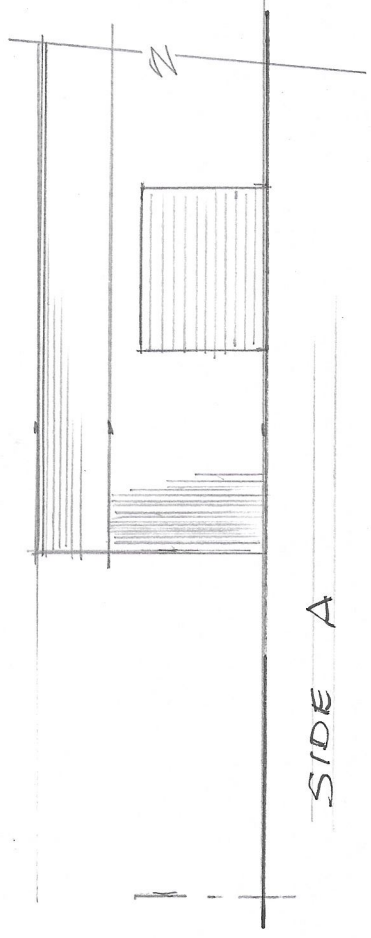
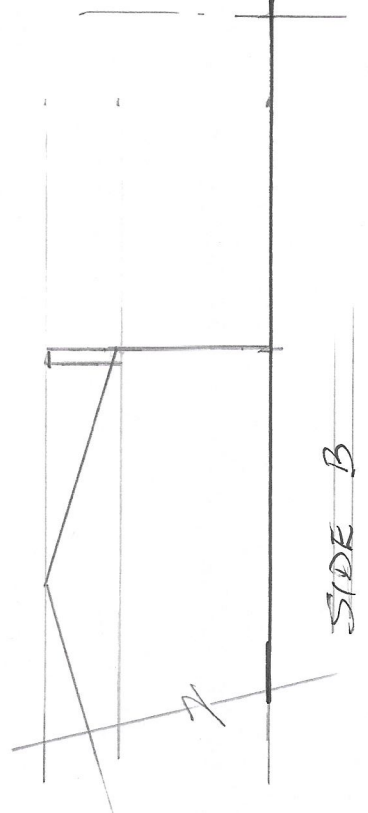



8 NO.
EXISTING
CYCLE
SHEDS

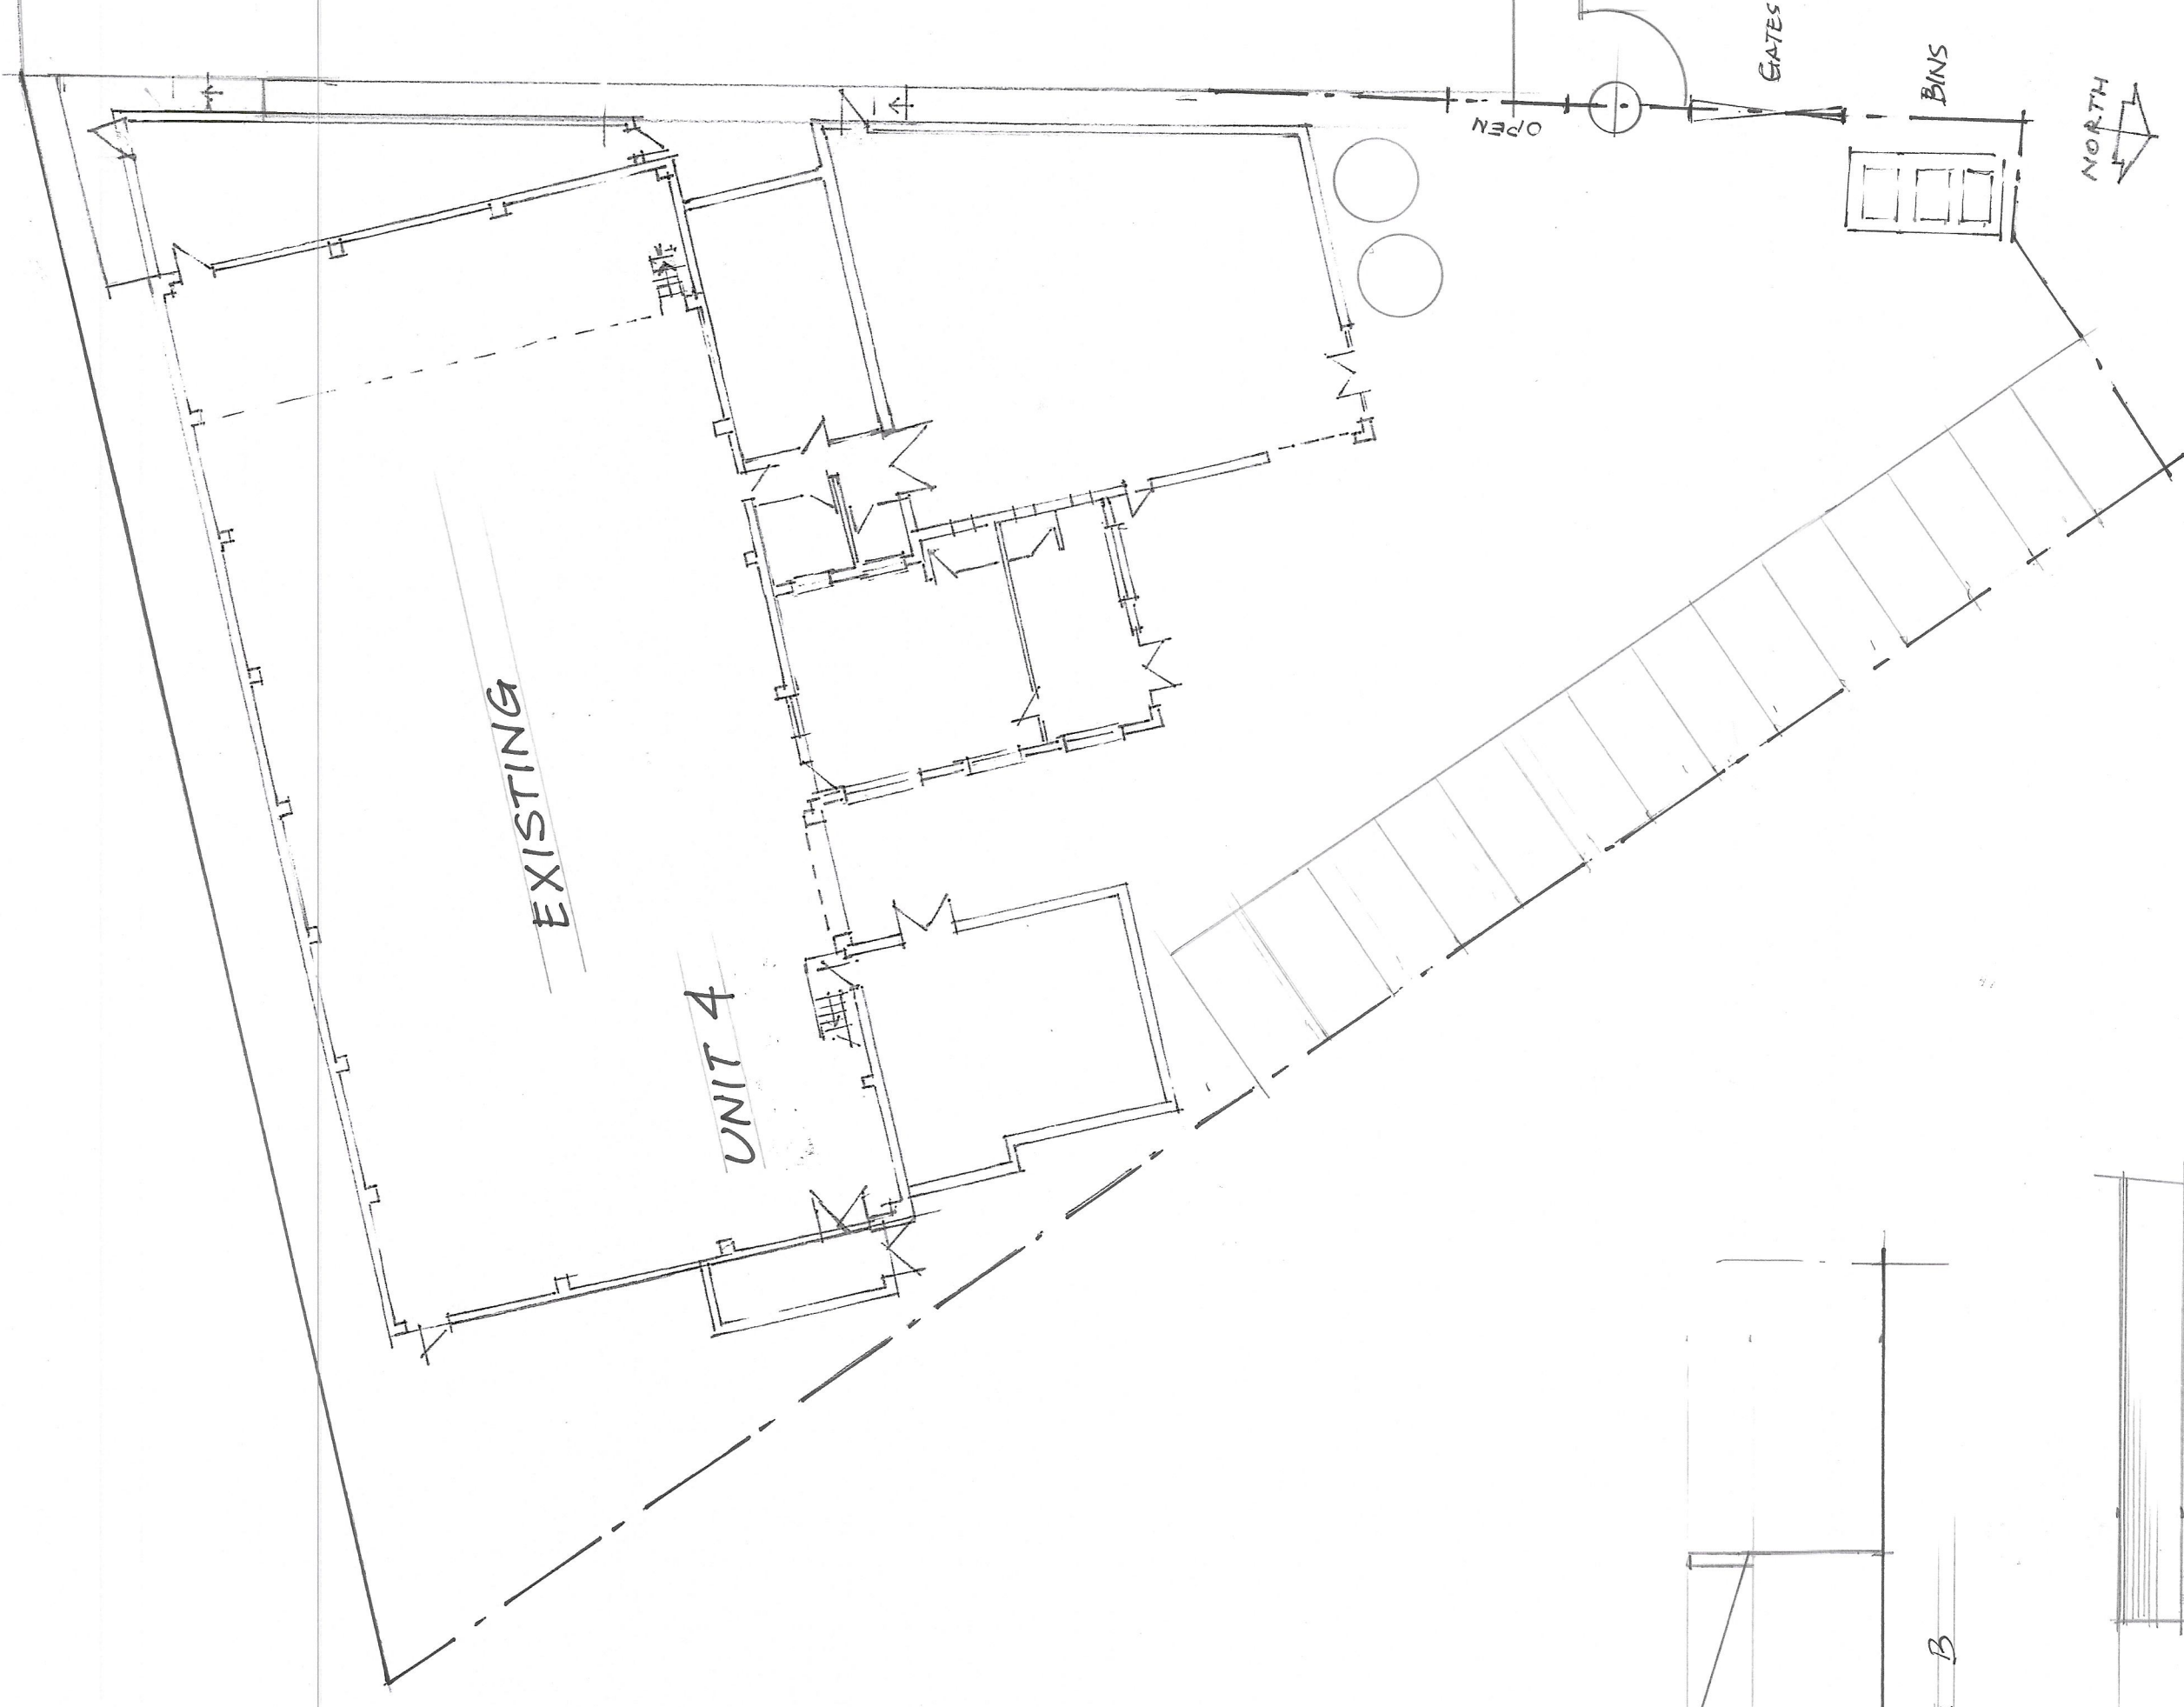

UNIT 4.

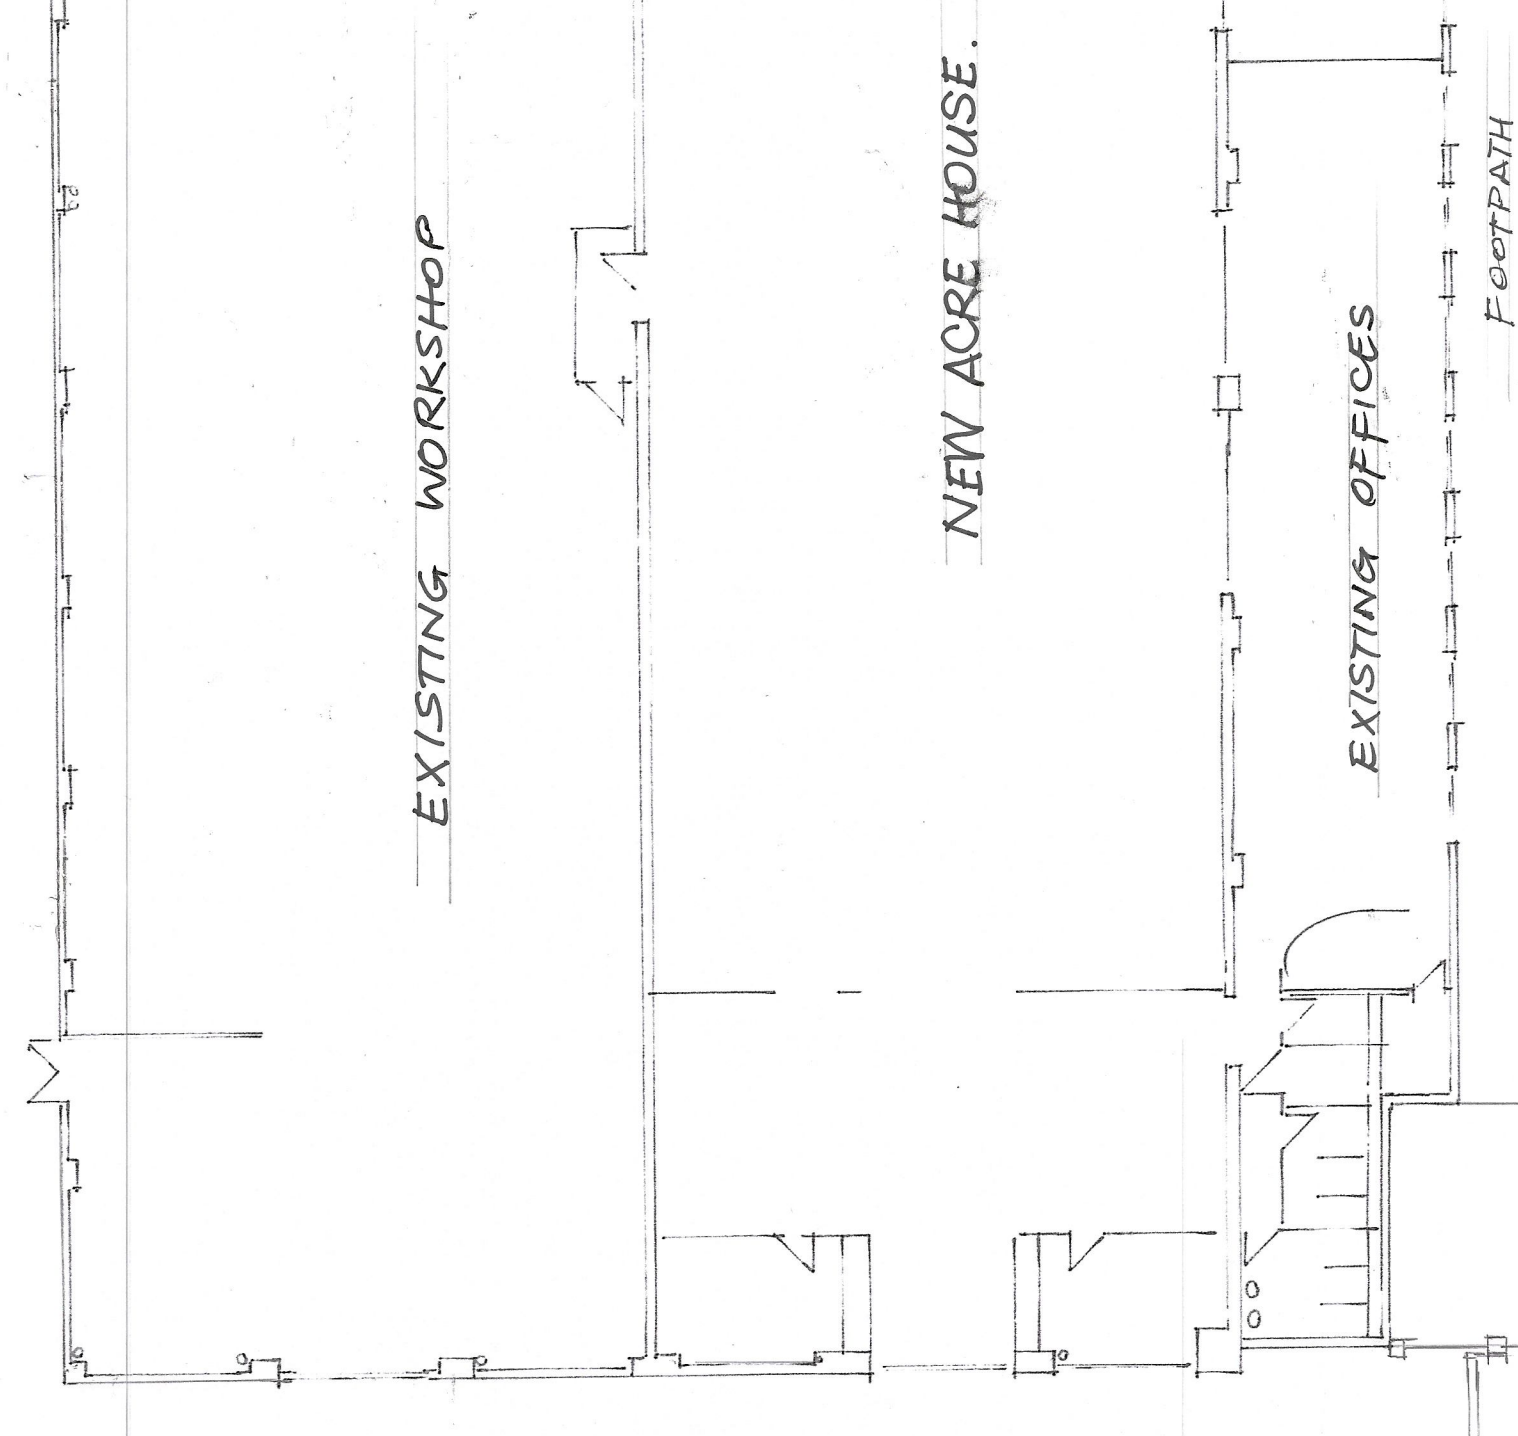

FOOTPATH

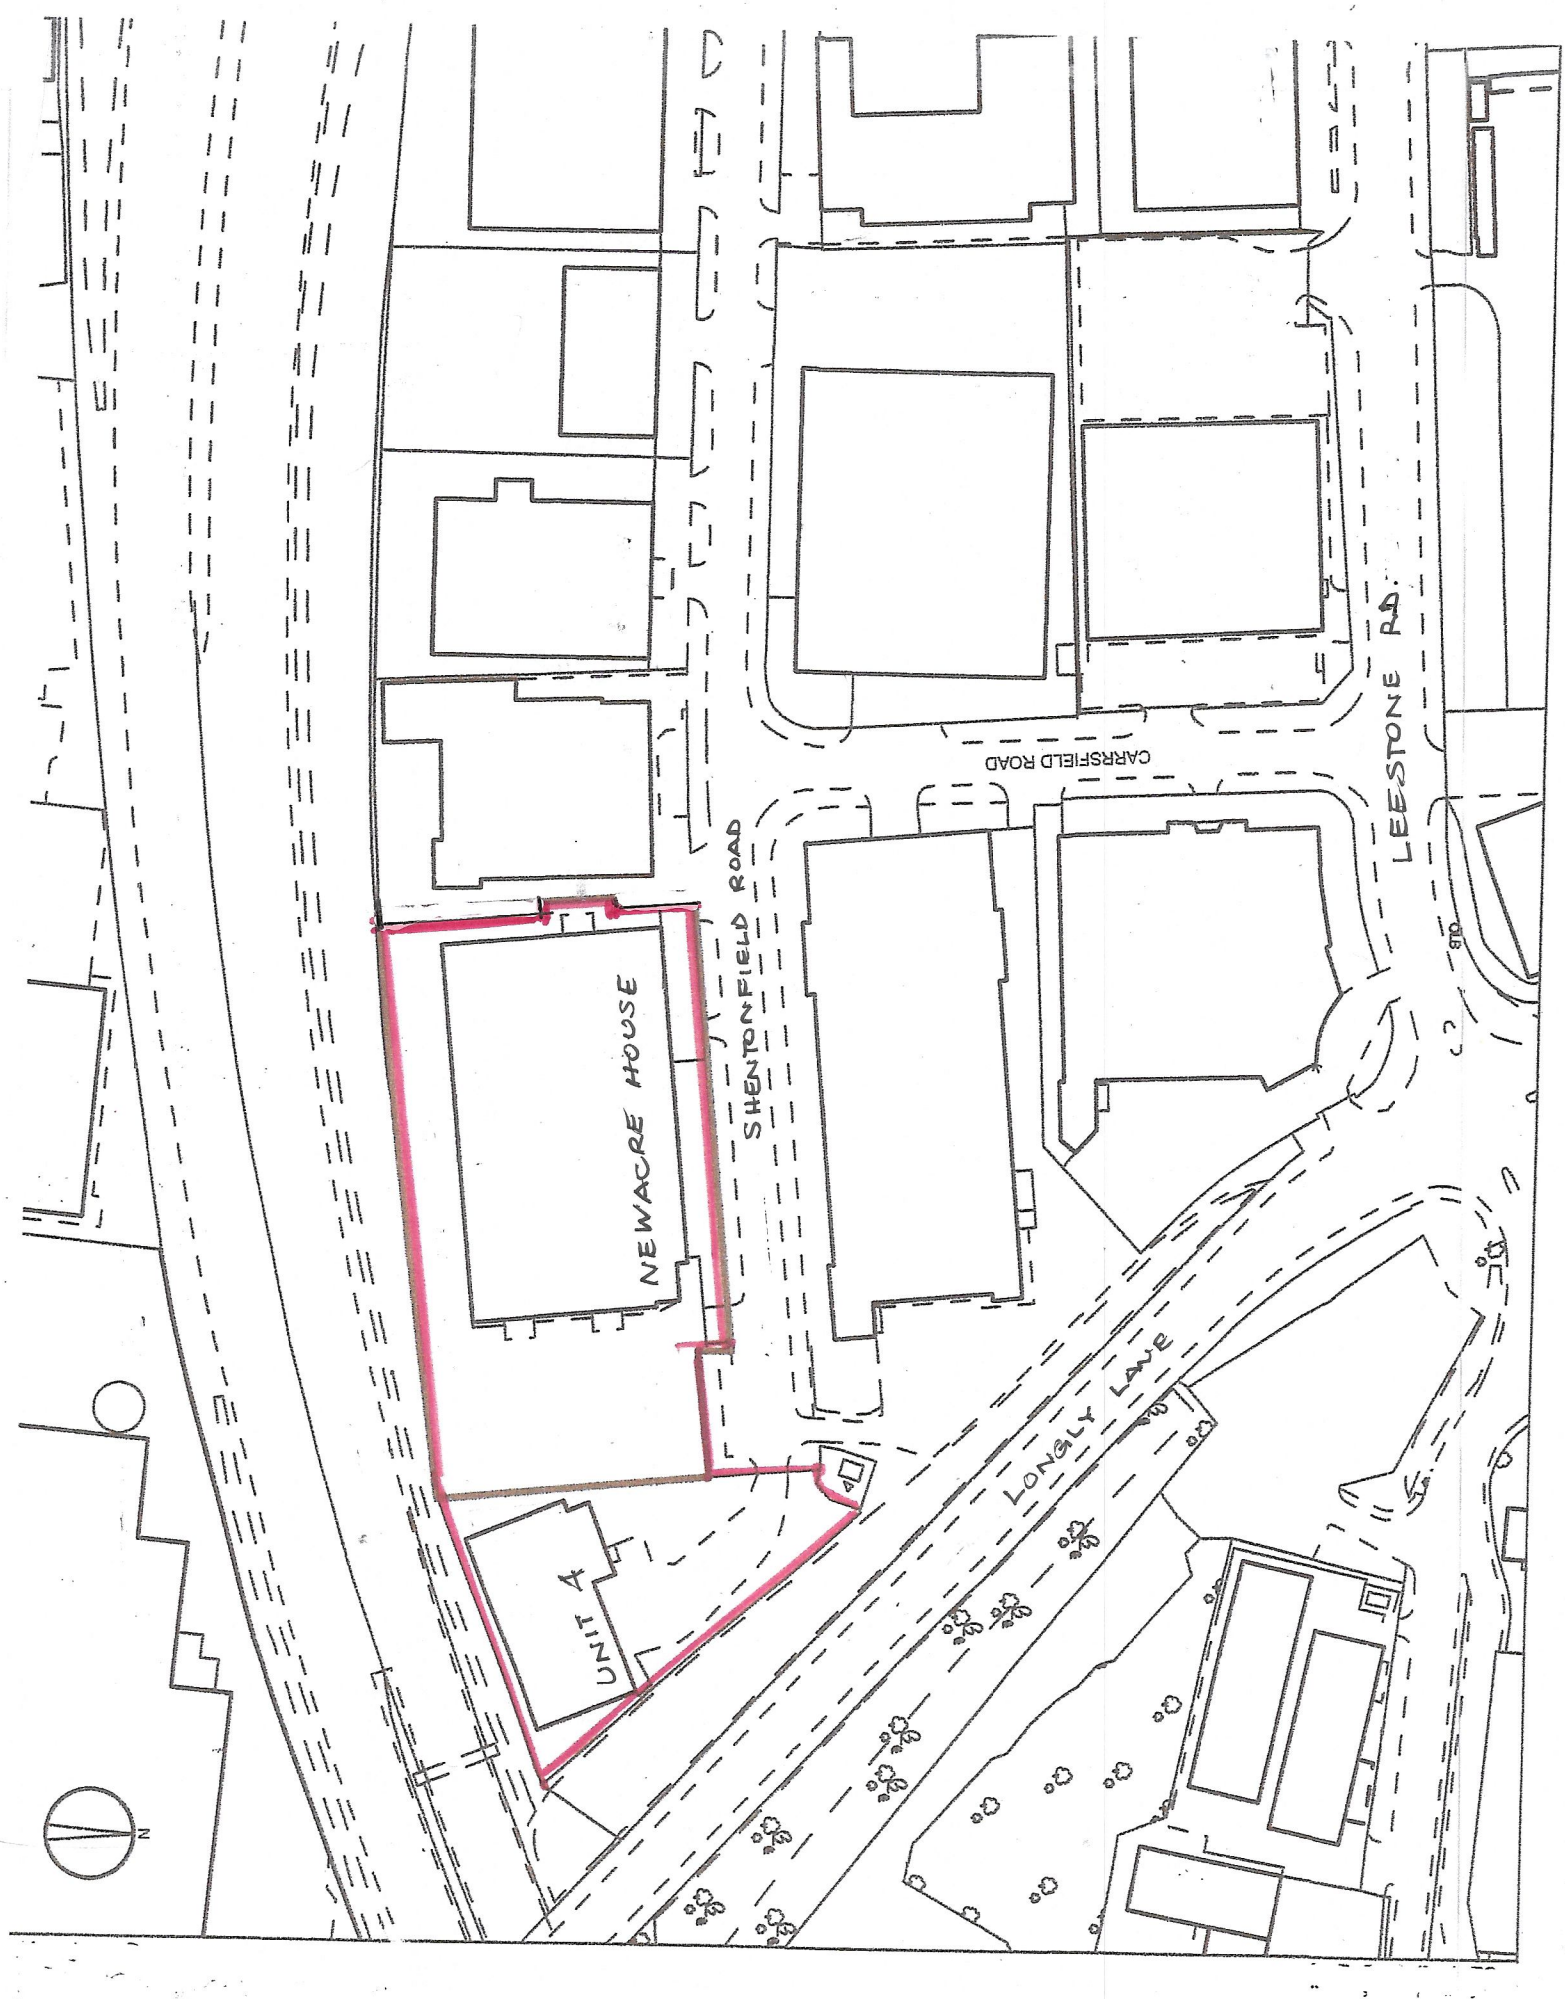

BLOCK PLAN SCALE ~ 1:1250 AT A4

VACANT NEWACRE HOUSE AND COMBINED FACILITY WITH	CLIENT
TLG LINEN SERVICES LTD. UNIT 4 SHENTONFIELD RD SHARSTON M22	CLIENT
PROPOSED LINK EXTENSION	PROJ TITLE
EXISTING PLANS AND ELEVATIONS	DRAWING TITLE
HOLBOROW + ORMESHER LIMITED	CLIENT
architectural & interior design	CLIENT
COMPANY ADDRESS: 15 OVERTON CLOSE MIDLEBURY SUSSEX GU10 0PE PHONE: 0770 834 939	COMPANY ADDRESS
DATE: 1/20/2025	DATE
SCALE: 1:200 AT A4	SCALE
DRAWING NUMBER: 2392/2025/1	DRAWING NUMBER