




NOTES:
This drawing is Copyright of Anderton Gables
No scaling, dimensions, areas, etc. other than those figured are to be taken from this drawing. All dimensions to be checked on site by the contractor and such dimensions are their responsibility
This drawing is for use at the named location and for the stated purpose only and as such should not be used at any other location or for any other purposes
All work must comply with relevant British Standards and Building Regulation requirements
Any drawing errors and/or omissions are to be reported to the Designer
This drawing is to be read in conjunction with any other Designers or other Consultants information

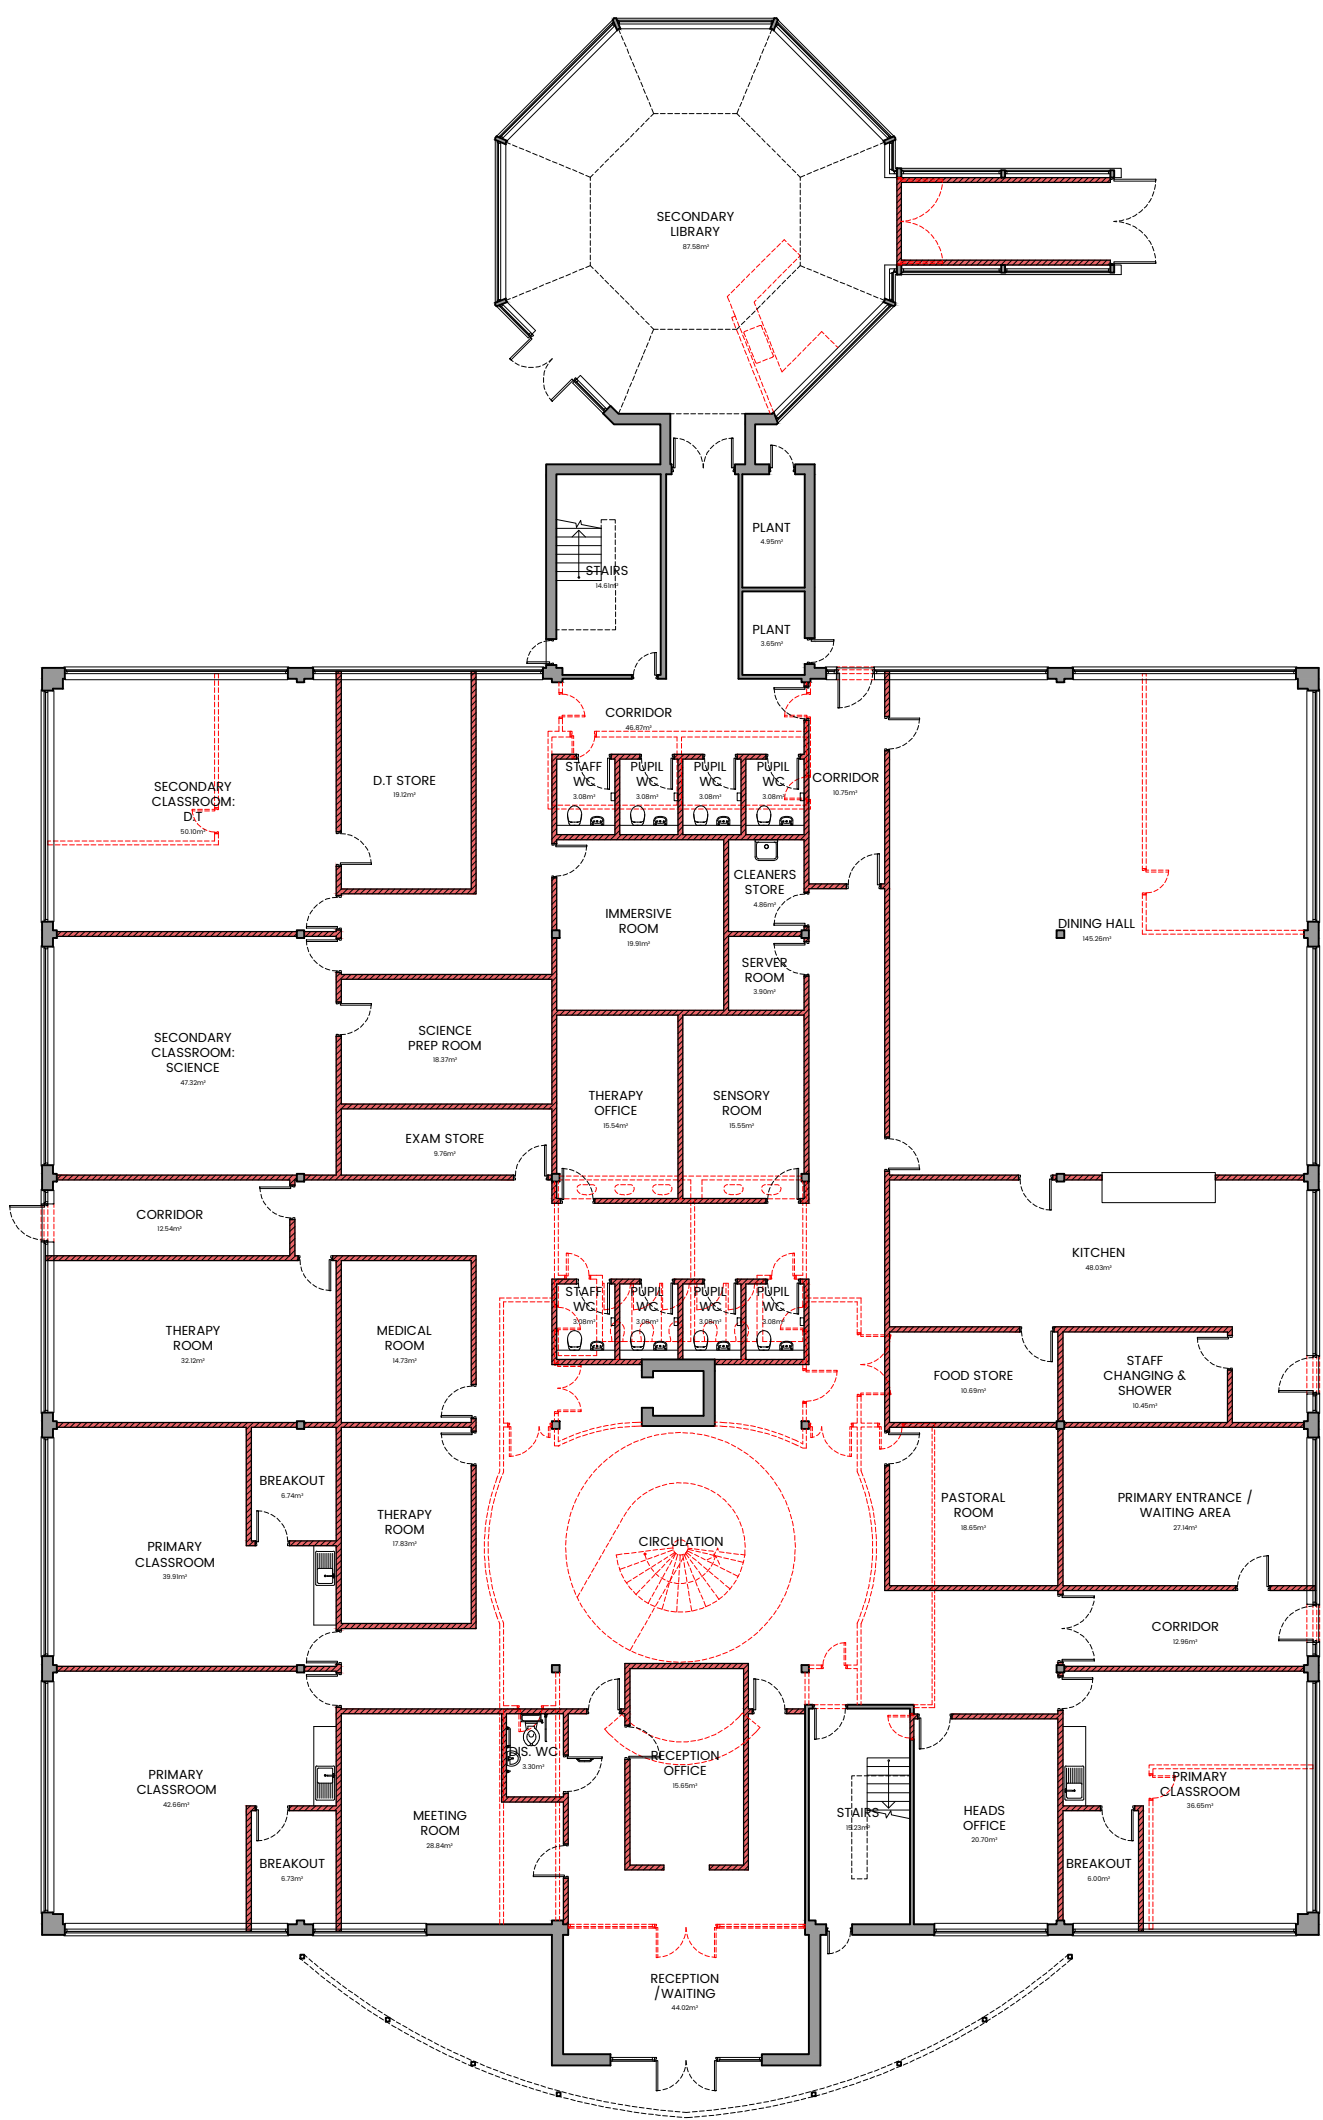


GROUND FLOOR

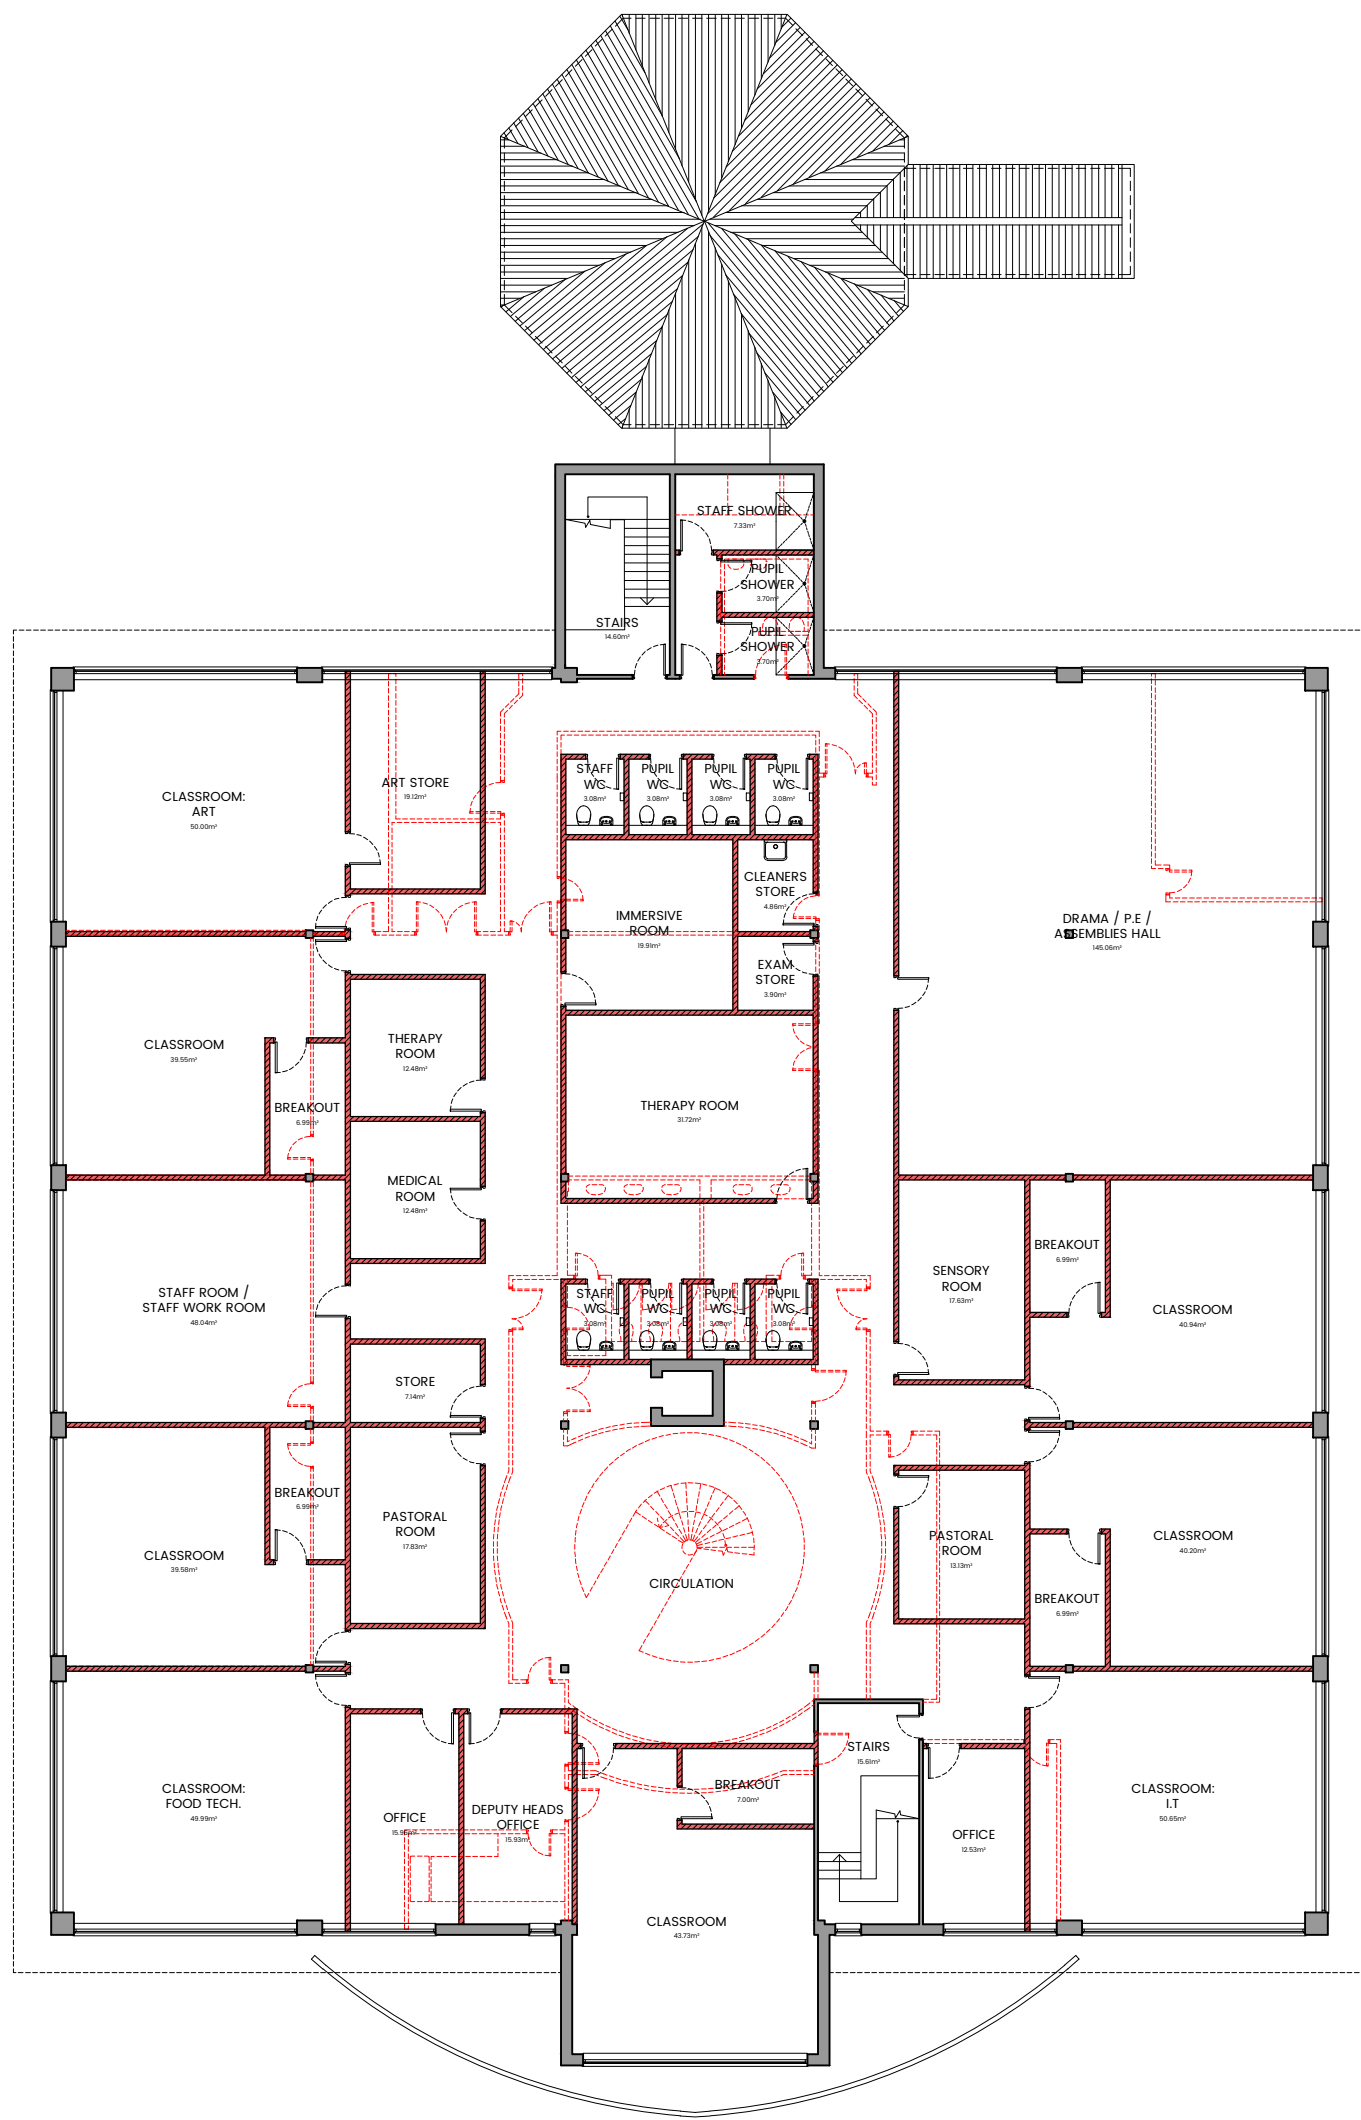


FIRST FLOOR

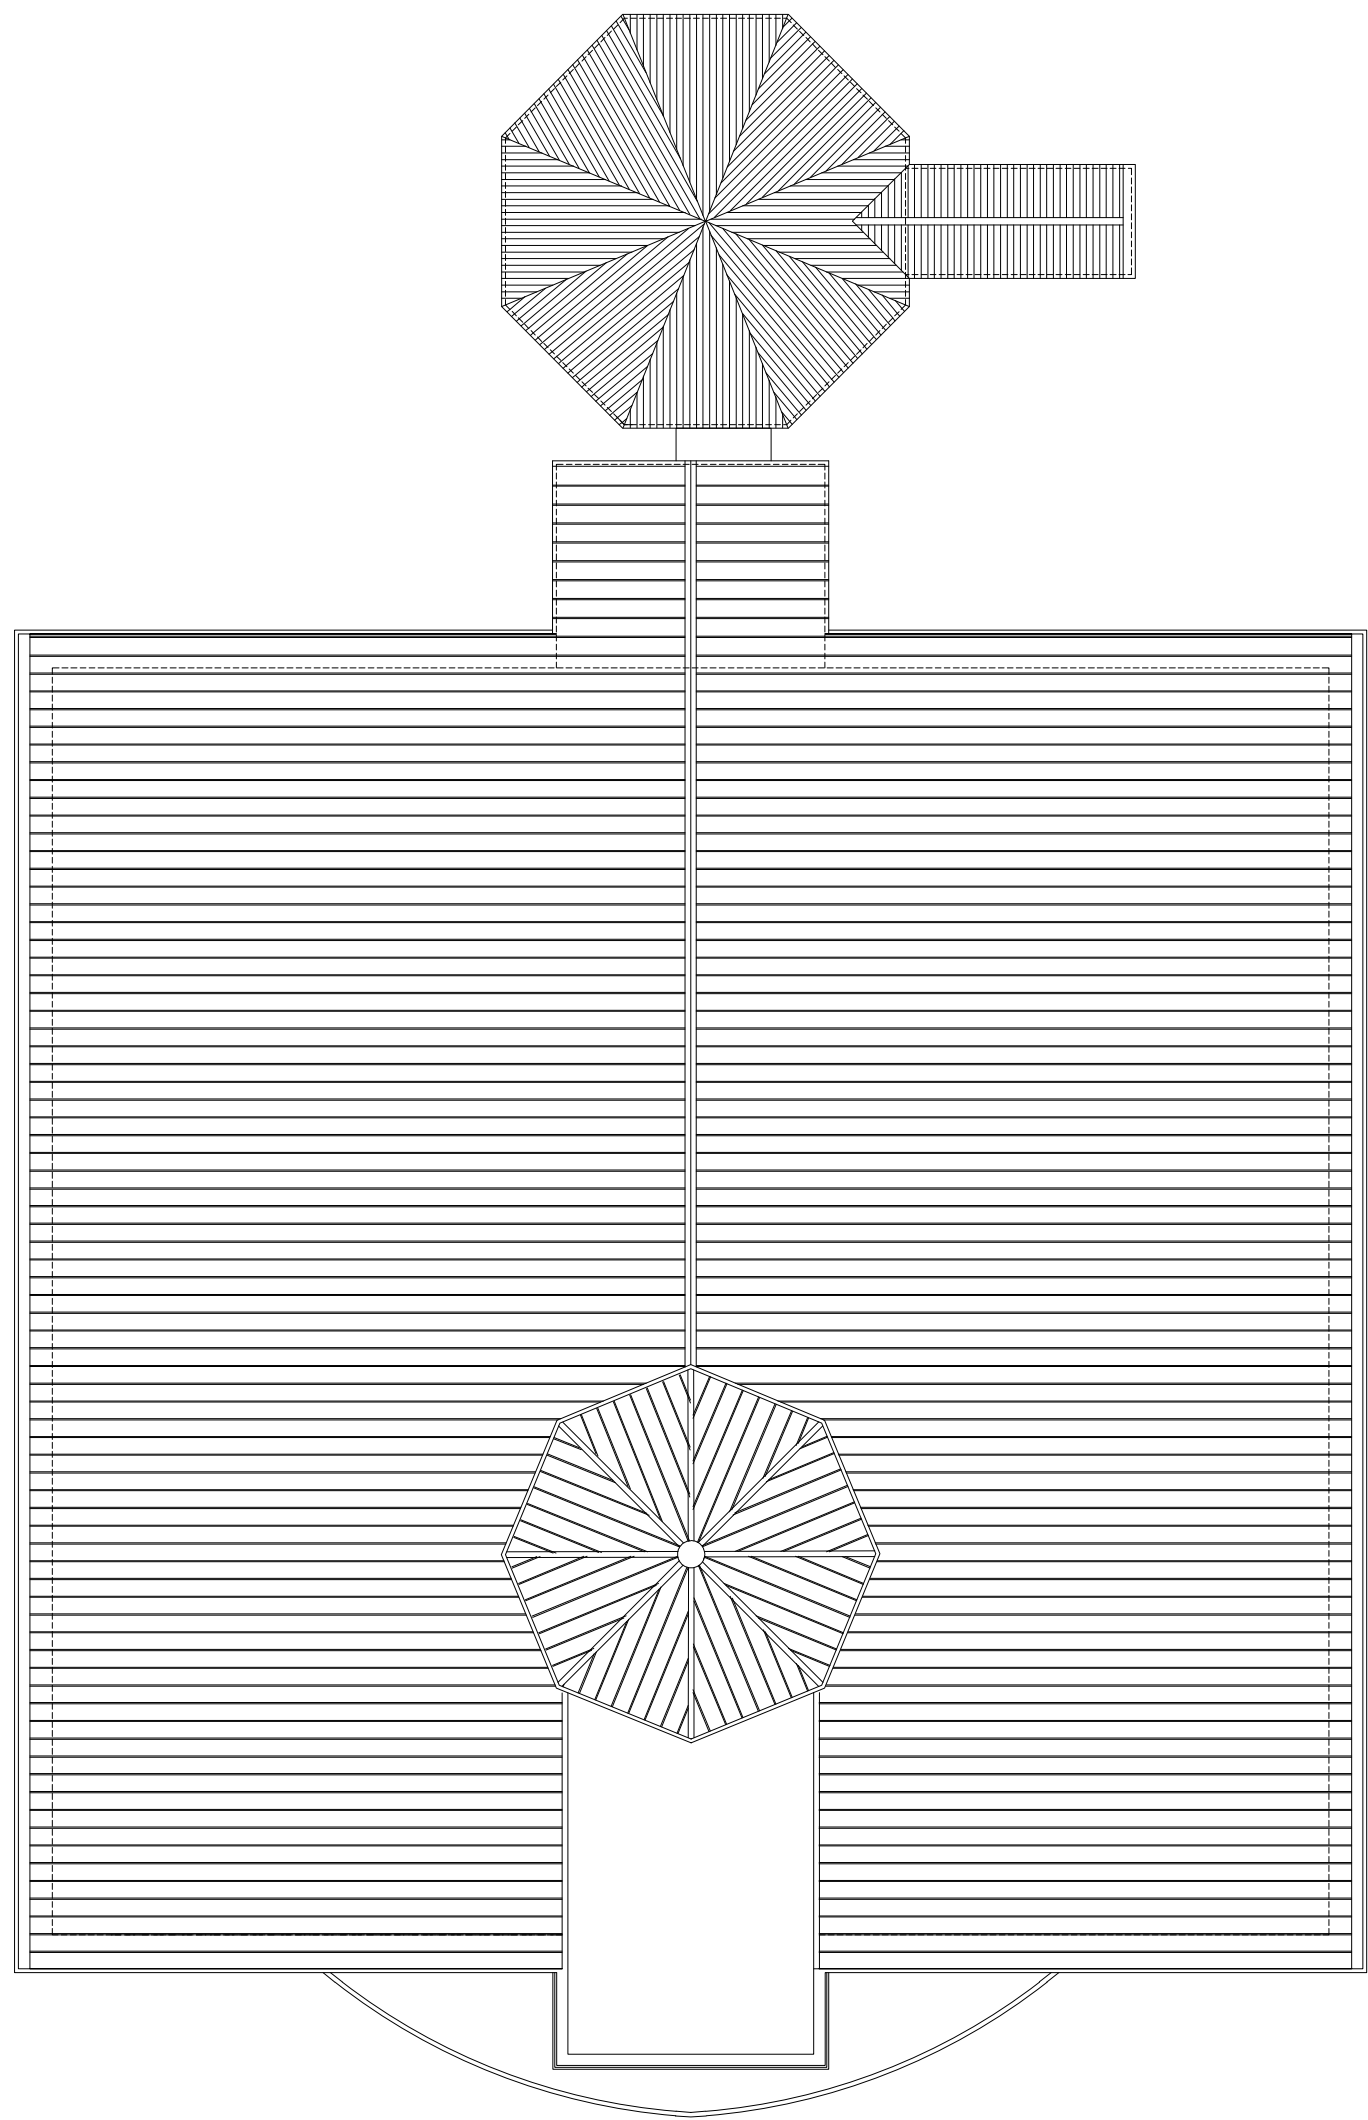


ROOF

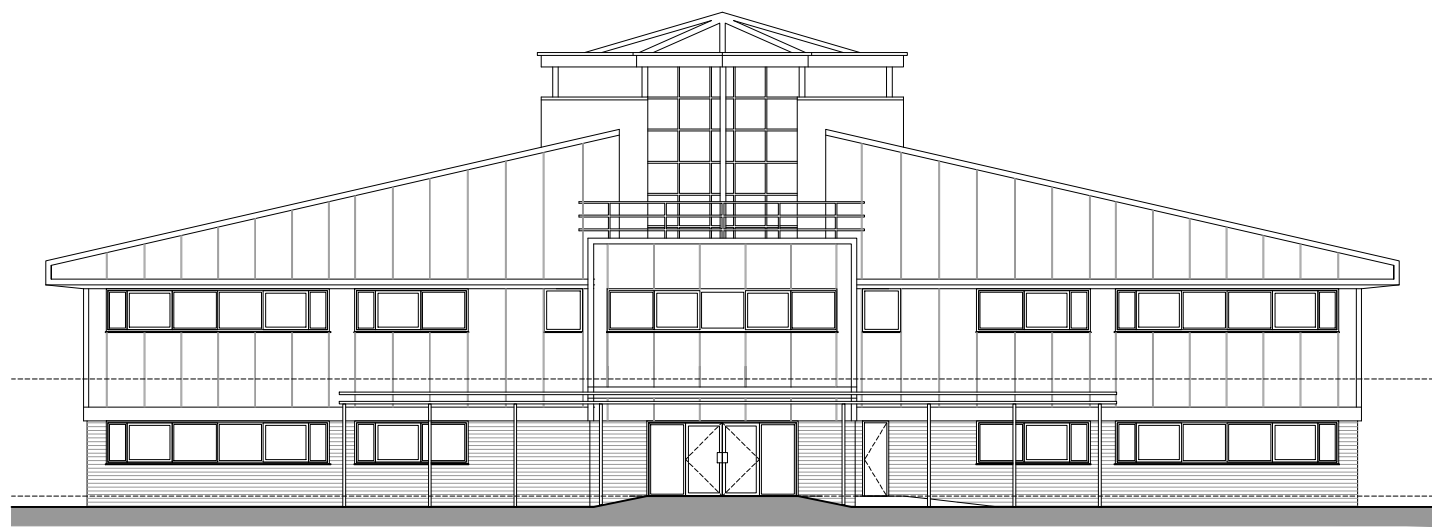

FRONT (WEST) ELEVATION

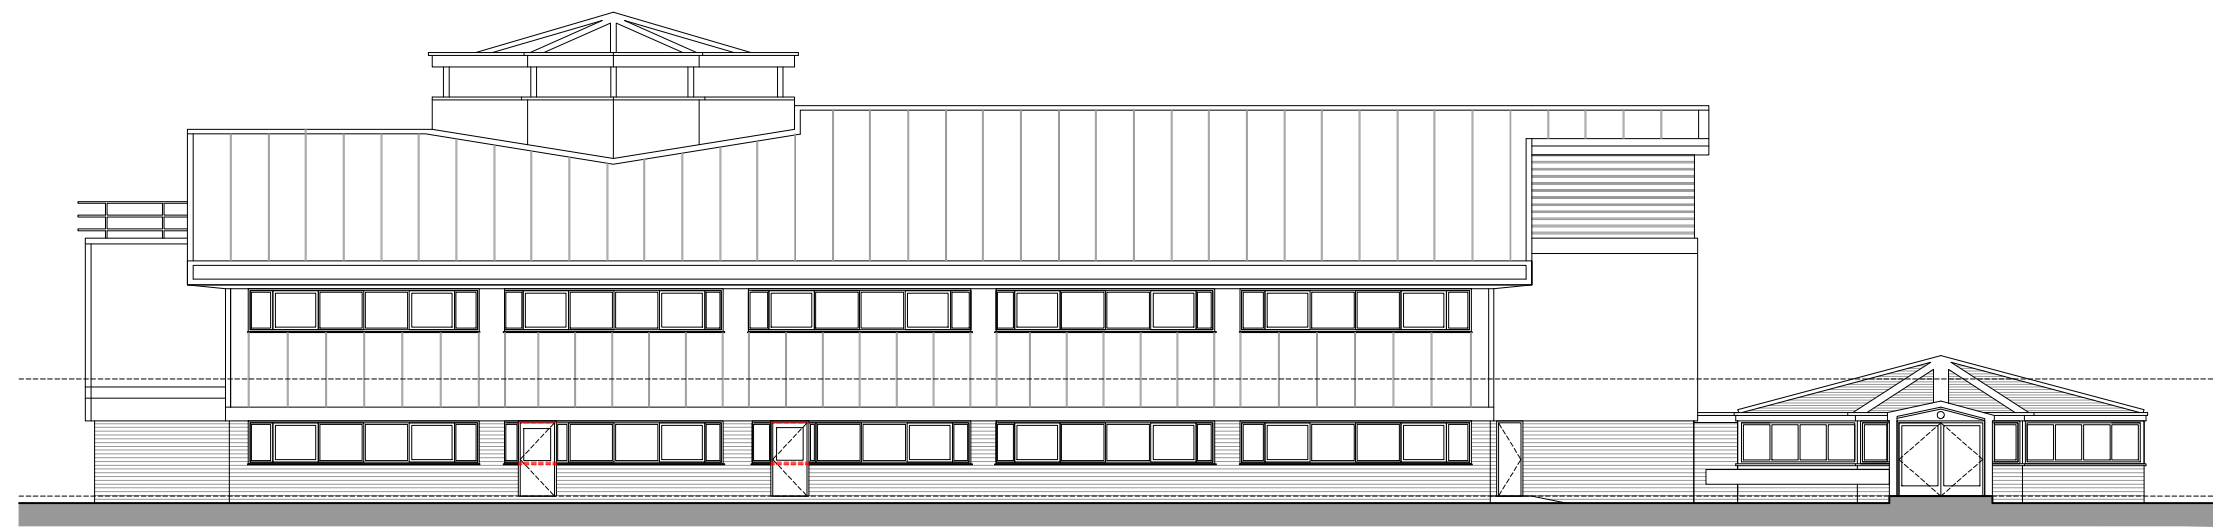

SIDE (SOUTH) ELEVATION

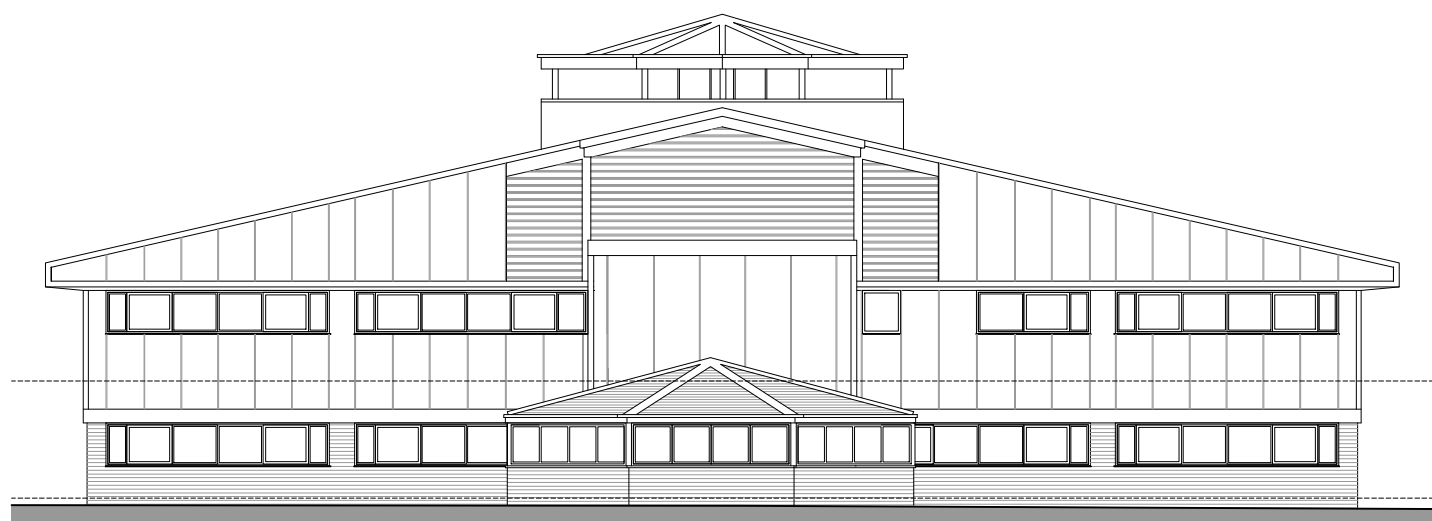

REAR (EAST) ELEVATION



SIDE (NORTH) ELEVATION

LEGEND		
	EXISTING WALLS	
	PROPOSED NEW WALLS	
	BUILDING ELEMENTS REMOVED	



PRESTON | 01772 562800
Thomas Carter House, 82 Cross Street, Preston,
Lancashire, PR1 3LT
MANCHESTER | 0161 696 3119
Canado House, Suite G, Chepstow Street,
Manchester, M1 5FW
OVERPOOL | 0151 632 3850
Avenue HQ, Floor 2, 4 St. Pauls Square,
Overpool, L3 9SJ
W andertongables.co.uk
E info@andertongables.co.uk

Rev	Description	By	Date
1	VISION HOUSE FLOATS ROAD WYTHENSHAW MANCHESTER M23 9PL		

PROPOSED PLANS & ELEVATIONS

INFORMATION				
Scale	Size	Date	Drawn By	Check By
1:200	A1	11/25	AW	CG

AG25/0475 02



0 1m 2m 5m 10m 20m
SCALE 1:200