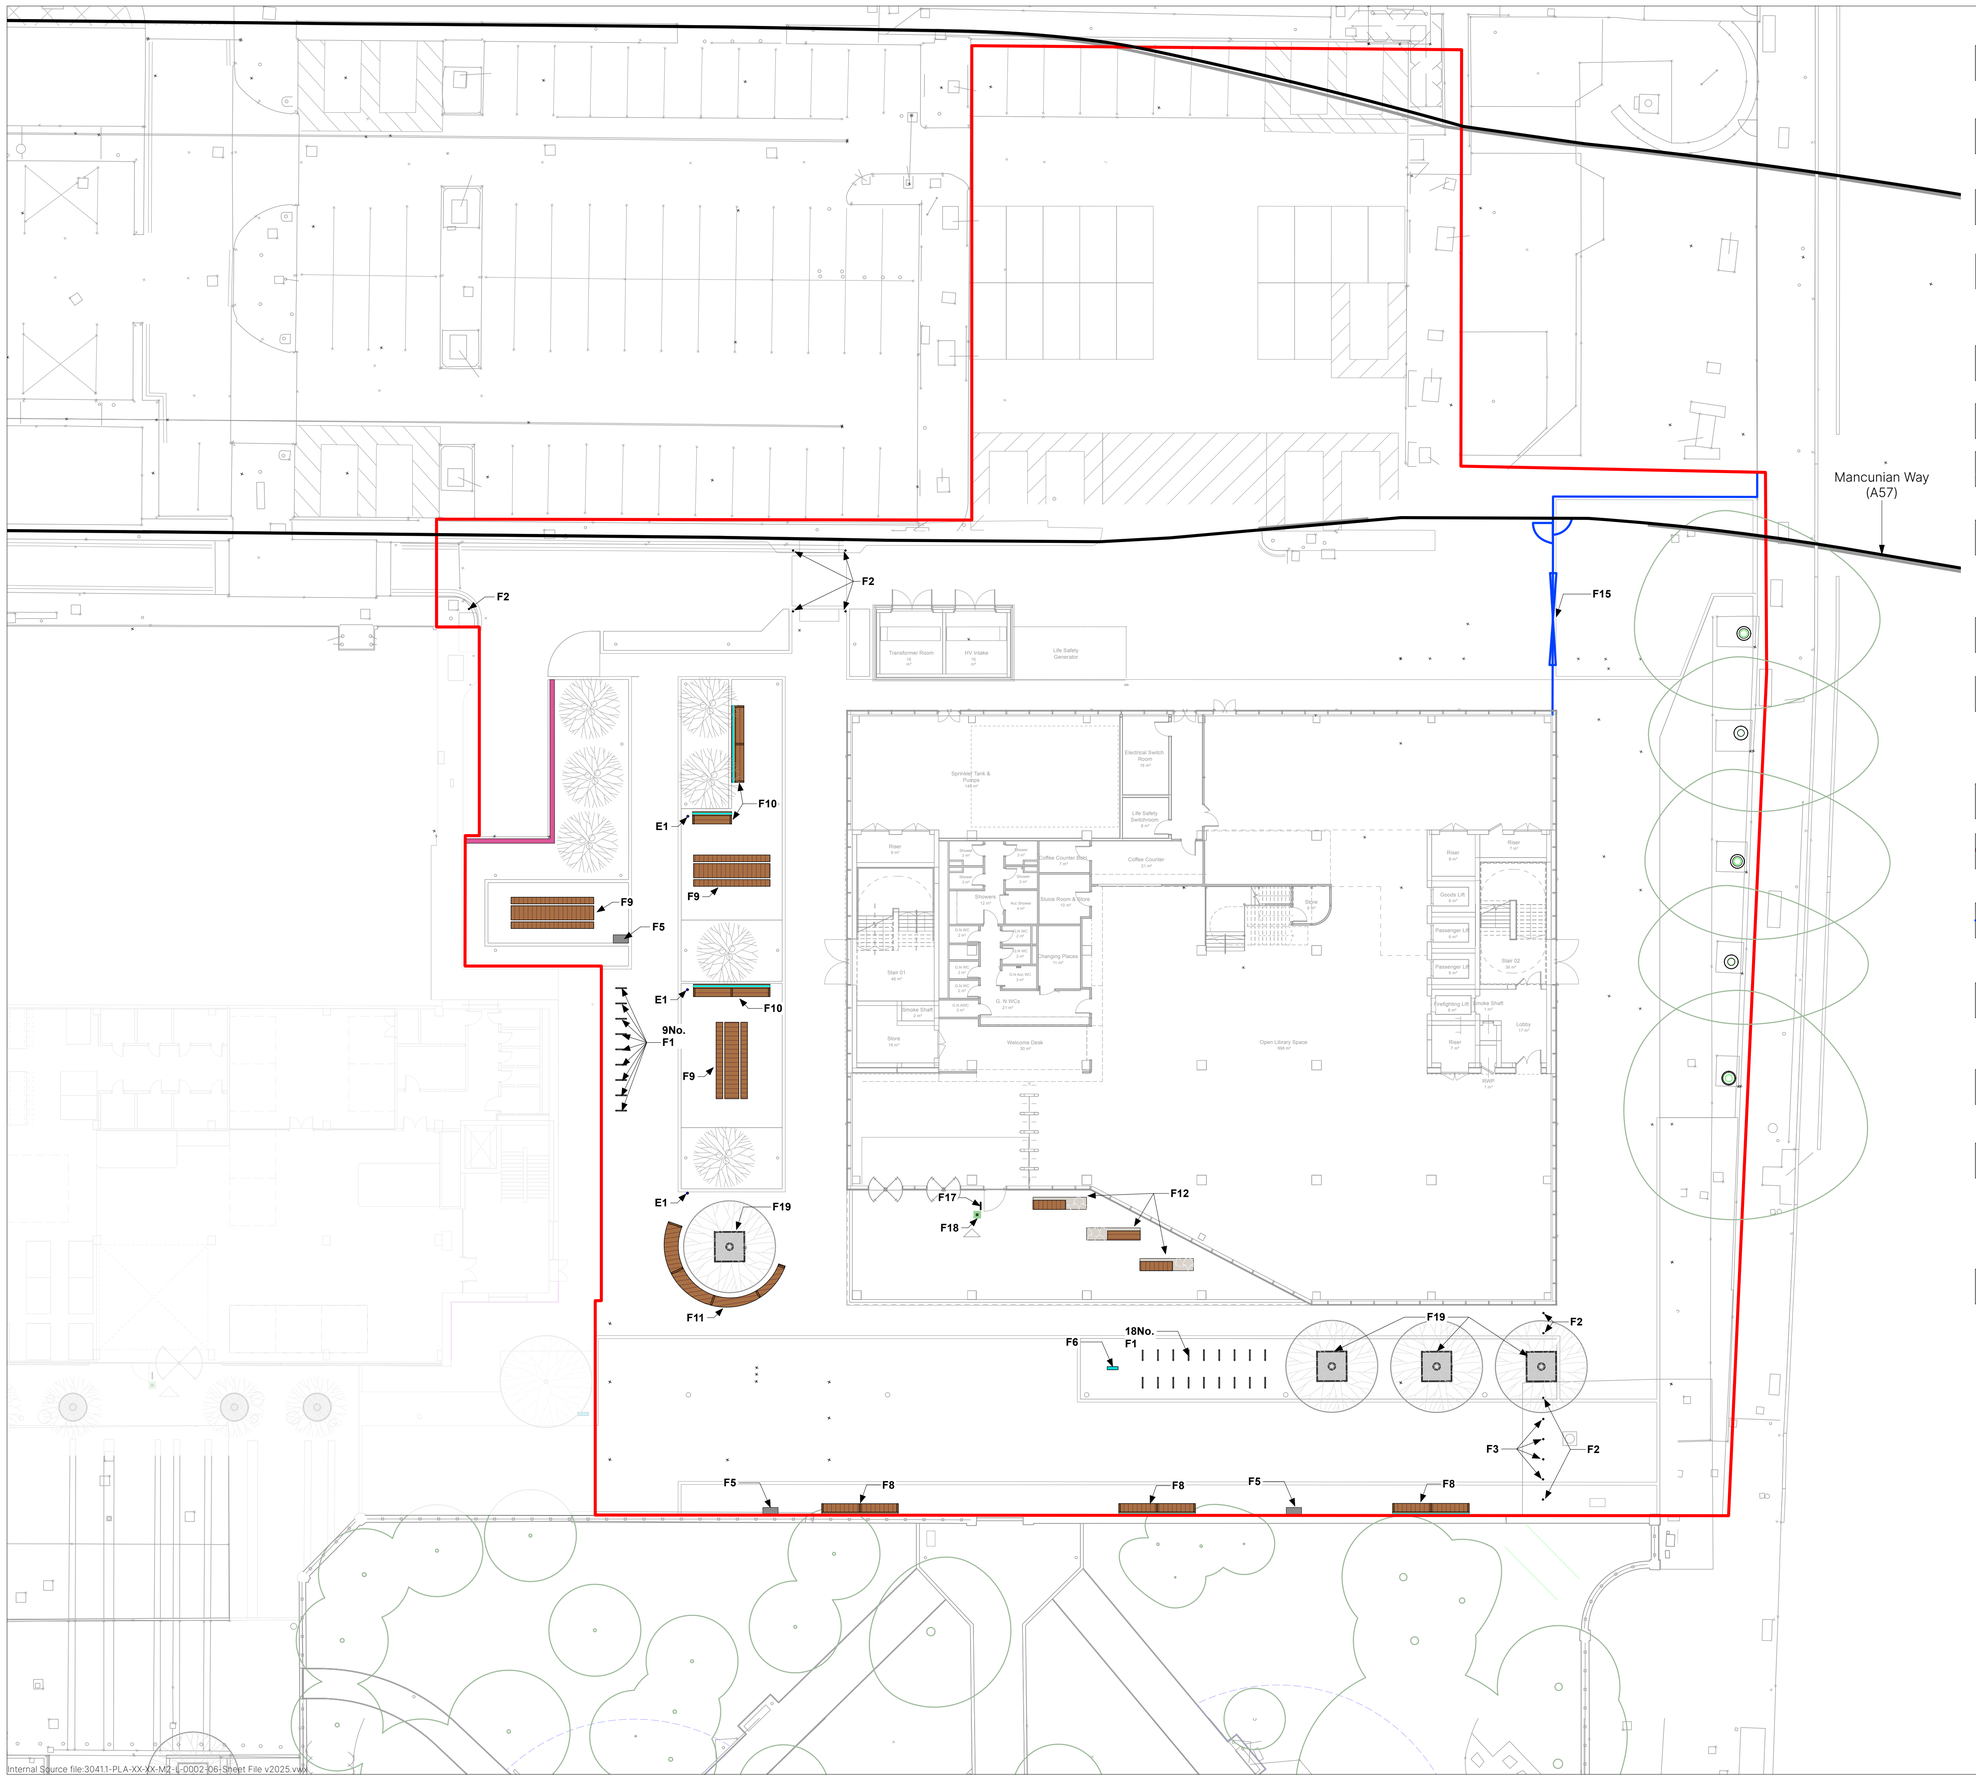


STREET FURNITURE GA

F1 CYCLE STAND
- Product reference: Sheffield Cycle Stand
- Material: Stainless Steel
- Finish: Stainless Steel, Grade 316 Satin
- Size: 750mmH x 750mmW
- Fixing: Root Fixed in concrete below ground to Engineer's specification

F2 FIXED BOLLARD
- Product: 114 1000 Static Bollard
- Finish: Brushed stainless steel
- Size: 114mm diameter, 1000mm above ground
- Supplier: ATG access or equal and approved.
Root fixed to engineer's details
To match All Saints Campus

F3 DROP BOLLARD
- Product: 114 1000 Semi-Automatic Bollard
- Finish: Brushed stainless steel
- Size: 114mm diameter, 900mm above ground. 1550mm foundation depth.
- Supplier: ATG access or equal and approved.
To match All Saints Campus
Non-powered bollards.

F5 LITTER BIN
Cumaru timber clad double bin with Man Met to match bins in All Saints Park
- Size: H: 1H: 945 x W:1000 x D: 540 mm (approximate 2 x standard rectangular apertures depending on supplier)
- Supplier: TBA
- branding to sides. Artwork to bin openings removable to allow for change of waste streams.
Specification to be approved by MMU waste management team

F6 WAYFINDING TOTEM
Digital Monolith – Double Digital Screen
Power and data to be provided.
Refer to Placemanque's specification and drawings.
To match All Saints Campus specification

F7 EXISTING WAYFINDING TOTEM - RELOCATED
Existing totem from outside of Sandra Burslem and Business School showing access to business school relocated

F8 WALL EDGE BENCH - LOW BACK
To match All Saints public realm
to outside edge of All Saints Park Wall
- Material: FSC certified 'Cumaru' hardwood slats on a hot dipped galvanized steel frame, powder coated, Colour - Futura Mars 2525 Sable YX355F.
- To include integrated anti-skate details

F9 WORK BENCHES AND TABLES
To match All Saints public realm.
to Lower Ormond Street
- Material: FSC certified 'Cumaru' hardwood slats on a hot dipped galvanized steel frame, powder coated, Colour - Futura Mars 2525 Sable YX355F.
Overall dimension of bench:
Table - 2500mm(L) x 1080mm(W) x 755mm (H)
Benches - 2500mm(L) x 440mm(W) x 480mm (H)
Method of fixing: [Surface pinned into concrete foundation].
- To include integrated anti-skate details

F10 SINGLE BENCH
to meanwhile use area
- Material: FSC certified 'Cumaru' hardwood slats on a hot dipped galvanized steel frame, powder coated, Colour - Futura Mars 2525 Sable YX355F.
With arm and back rests
- To include integrated anti-skate details

F11 FEATURE CIRCULAR BENCH
To match All Saints public realm.
- Material: FSC certified 'Cumaru' hardwood slats on a hot dipped galvanized steel frame and legs, powder coated.
Colour - Futura Mars 2525 Sable YX355F.
Accessories:
L shaped backrest.
Finish: Natural
Folded stainless steel armrest (allow for 2 no.)
Hot dip galvanised and powder coated bench footing. Tamper proof and
counter sunk fixings to match frame
- To include integrated anti-skate details

F12 FEATURE GRANITE & TIMBER BENCH
to meanwhile use area
- Material: FSC certified 'Cumaru' hardwood slats on a hot dipped galvanized steel frame, powder coated.
Granite plinth with feature artwork engraving TBC
- To include integrated anti-skate details

F14 FEATURE SCREEN
- Material: Powder coated steel
-Size: 1.8m(H) x 1.8m(W) panels
-Colour: RAL TBC
-Finish: Powder coated
-Supplier: Local metal fabricator TBC
Note: To screen car park to north of library building.
To feature artwork perforations, design TBC

F15 SECURE FENCELINE, DOUBLE GATES AND PEDESTRIAN GATES
- Material: Powder coated steel
-Size: 1.8m(H) x 1.8m(W) panels
-Colour: RAL TBC
-Finish: Powder coated
-Product: Como or equal and approved
-Supplier: Lang and Fulton or equal and approved
Note: To include vertical flat bars

F17 DOOR PROTECTION HOOPS
-Product: BX14/ DB Door Barrier or equal and approved
-Finish: RAL TBC
-Size: 450 W x 1020 H (including root for submerged fixing). 42mm diameter
-Supplier: Broxap
-Fixing: Root fixing.
-Other: To include lower and upper flat plate crossbars. To be located 100mm from open door.

F18 ENTRANCE ACCESS BOLLARD
-Product: TBC
-Finish: TBC
-Size: TBC
-Supplier: TBC
-Fixing: Root fixing.
-Other: To include show card and push button access
-As per architect's specification

F19 TREE GRILLE
-Product: Resi Bond Tree Grille
-Material: 316 Stainless Steel filled with resin bound gravel to match adjacent surface.Size: 1500mm x 1500mm
-Accessories: Allow for integrated apperture for irrigation unit
-Supplier: ASF Architectural Street Furnishing or similar approved t: 01494 401414
-To match All Saints Campus specification

M&E

E1 WIFI POINTS
Refer to M&E engineer's details and specification for more information

© This drawing is copyright protected and may not be reproduced in whole or part without written authority from the owner.

NOTES:
1. Do not scale from this drawing; always work to noted dimensions.
2. All setting out, levels and dimensions to be agreed on site.
3. All dimensions are in millimetres unless otherwise stated.
4. The dimensions of all materials must be checked on site before being laid out.
5. This drawing must be read with the relevant specification clauses and detail drawings.
6. Order of construction and setting out to be agreed on site.

KEY

BOUNDARIES

Red Line Boundary

Mancunian Way (A57)

Revision	Date	Description	Drawn	Apprvd.
P04	27/11/25	Planning Issue	VE	GB
P03	03/11/25	Draft Planning Issue	VE	GB
P02	18/09/25	6no. Cycle hoops added	LT	GB
P01	28/08/25	Stage 03 Issue	VE	GB

PLANIT
Manchester | Gloucestershire | Leeds | Liverpool | London
Manchester
2 Back Grafton Street
Altrincham
Cheshire
WA14 1DY
W: planit-ie.com
E: info@planit-ie.com
T: 0161 928 9281

Client Manchester Metropolitan University

Project All Saints Library Development

Drg Title Furniture

Created on	Created by	Approved by
11-04-25	JTN	GB

Scale	Size	Workstage
1:200	A1	Stage 02

Drg No.	Suitability	Revision
1350B-PLA-XX-XX-DR-L-004001	S3	P04

© Planit I.E. Limited