
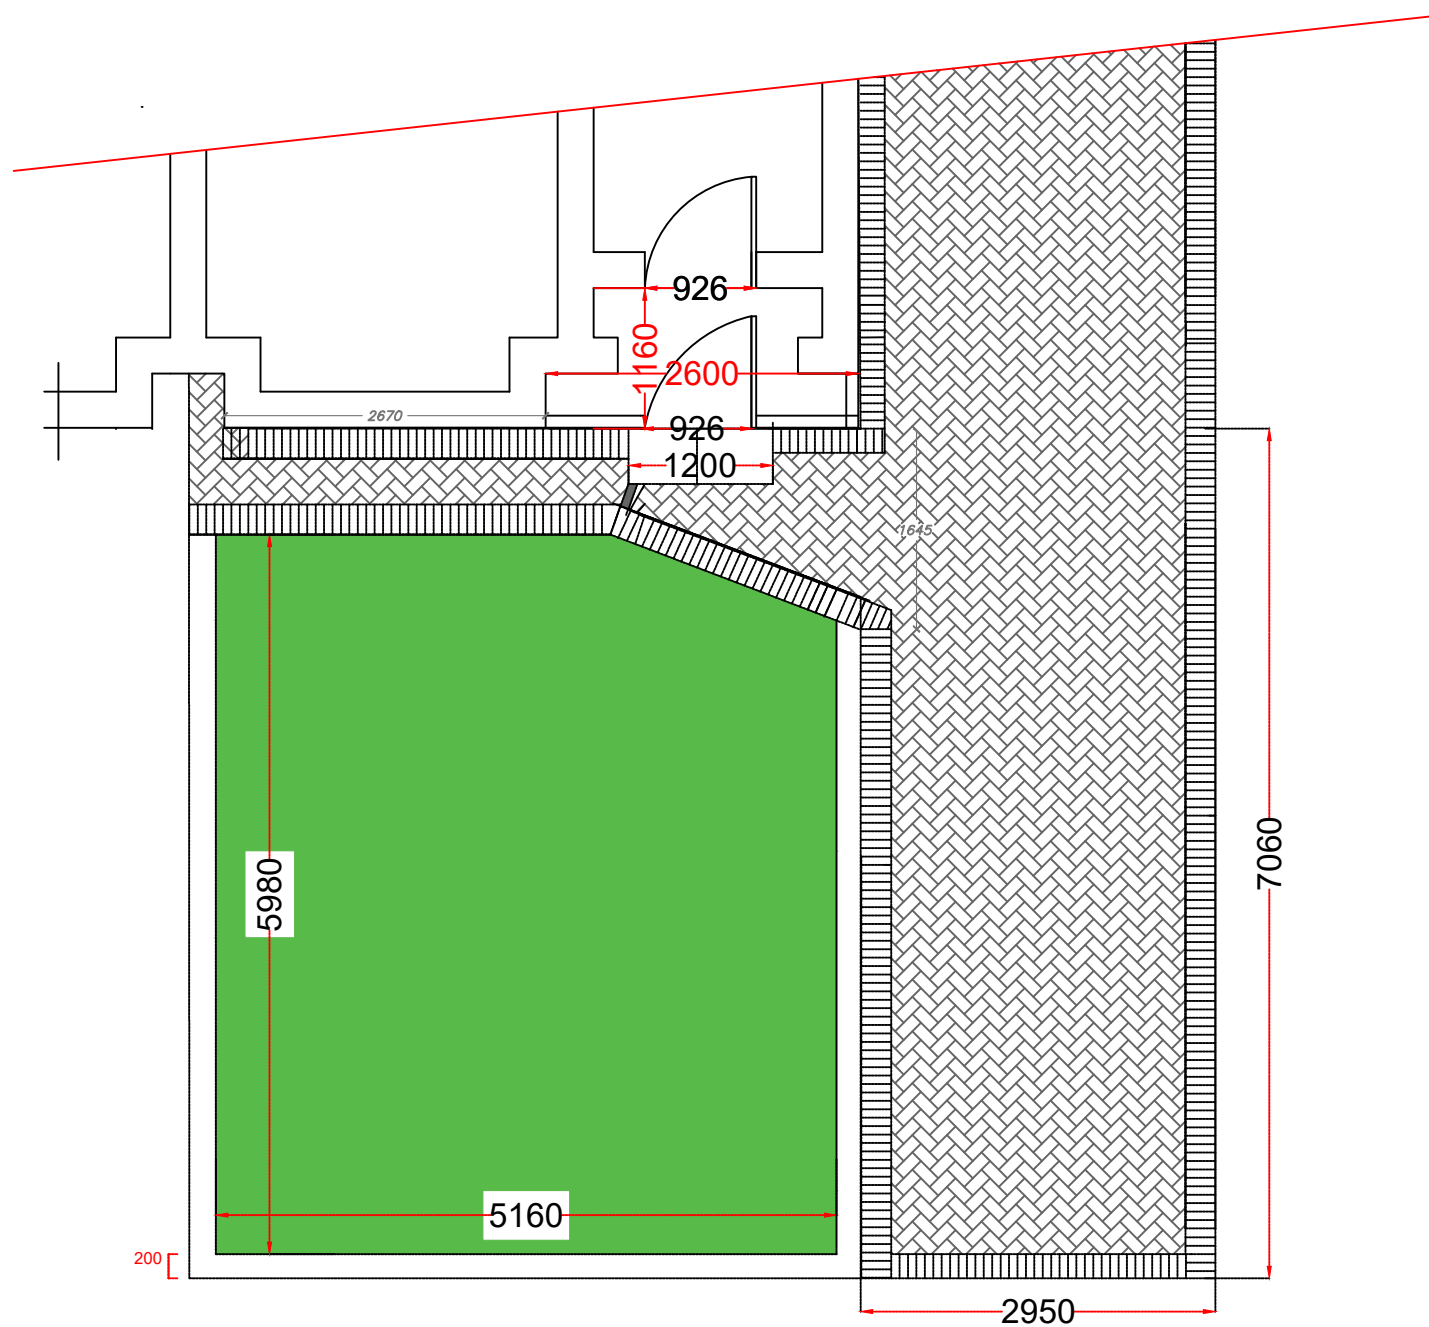


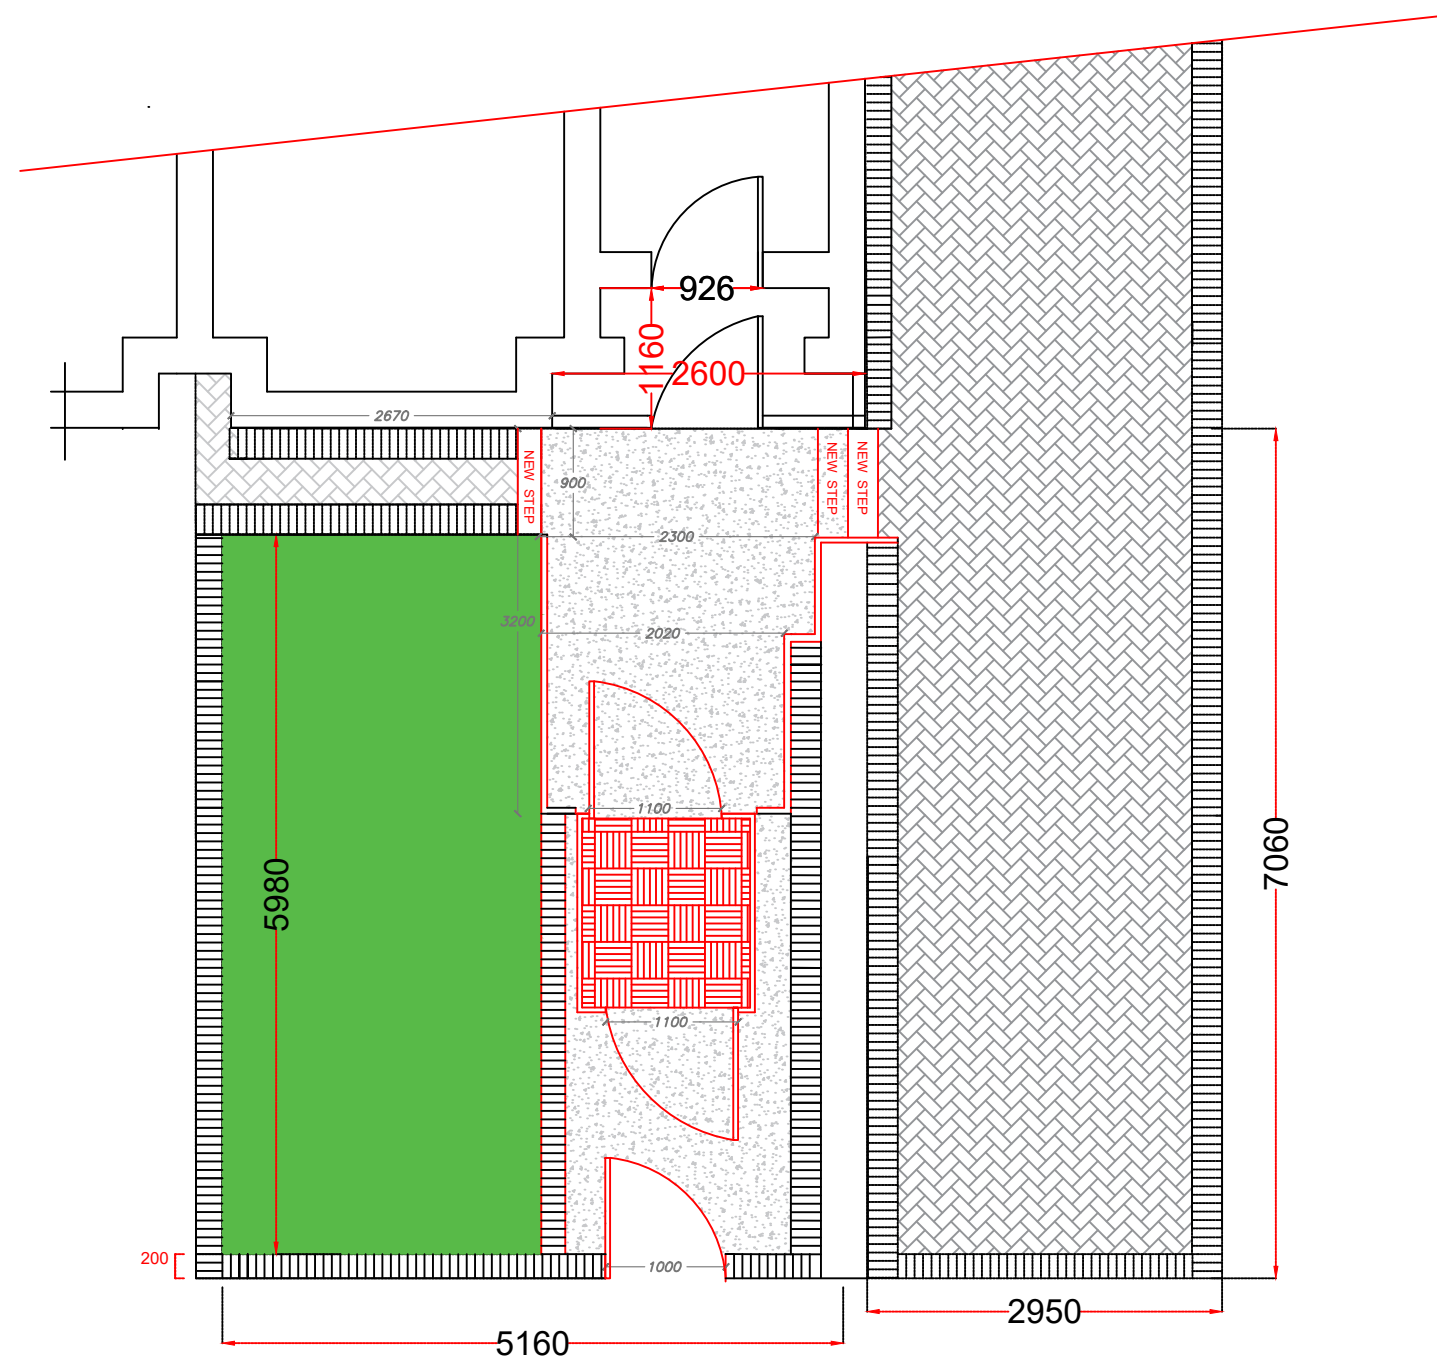

Manchester Equipment & Adaptations Partnership
 Technical Officer Service
 Phillips Park Rd
 Beswick,
 Manchester,
 M11 3FU

Applicants name:
 JAMILA BEGUM
 Property address:
 3 Maureen Ave
 Crumpsall
 Manchester
 M8 5ar

Revisions:

REV SJC -

Drawn By:
 Steven Cotterill

Scale:
 1:50

Date 21/11/2025

Paper Size:
 A3



Manchester
 Equipment &
 Adaptations
 Partnership