Planting Schedule


LTP Trees				
Latin Name	Form	Girth	Size	Root Zone
Acer campestre 'Streetwise'	Standard	40-45cm	5-6x transplanted, semi mature, 2m min clear stem	RB
Betula utilis jacquemontii 'Snow Queen'	Multistem	N/A	5x 400-500cm height, 150-200cm spread, Multistem, 3 stems minimum	RB
Osmanthus × burkwoodii	Multistem	N/A	450cm, Umbrella Multistem, 5 breaks, Clear stem min 75cm	RB
Tilia cordata 'Greenspire'	Standard	40-45cm	5-6x transplanted, semi mature, 2m min clear stem	RB

LANDSCAPE ARCHITECT TO CHECK AND TAG ALL TREES PRIOR TO PURCHASE

Hedge Planting				Column1
Latin Name	Abbreviation	Pot Size	Height	Notes
Carpinus betulus	Cb	Instant Hedging	1200mm high	Plant 1300mm high and cut top to provide an neat overall hedge height of 1200mm

Ornamental Planting PL1			
Latin Name	Abbreviation	Pot Size	Density
Ajuga reptans 'Catlin's Giant'	Aj r CG	3l	8/m2
Alchemilla mollis	Al m	3l	8/m2
Anemanthele lessoniana	An l	3l	5/m2
Anemone hupehensis var. japonica 'Prinz Heinrich'	An h PH	3l	5/m2
Anemone x hybrida 'Honorine Jobert'	An h HJ	3l	5/m2
Asplenium scolopendrium	As s	3l	8/m2
Carex 'Ice dance'	Ca ID	3l	5/m2
Choisya × dewitteana Apple Blossom	Cxd	5l	5/m2
Crocosmia 'Lucifer'	Cr L	3l	5/m2
Fatsia japonica	Fj	5l	1/m2
Geranium macrorrhizum 'White-ness'	Ge m WN	5l	5/m2
Geranium 'Roazanne'	Ge R	3l	5/m2
Gillenia trifoliata	Gi t	5l	8/m2
Hakonechloa macra	Ha m	3l	5/m2
Helleborus argutifolius	He a	3l	5/m2
Helleborus niger	He n	3l	5/m2
Heuchera 'Green Spice'	He c G	3l	8/m2
Liriope muscari 'Monroe White'	Lm MW	3l	8/m2
Lunaria redviva	Lu r	3l	8/m2
Luzula nivea	Lu n	3l	5/m2
Matteuccia struthiopteris	Ma s	3l	8/m2
Molinia 'Poul Petersen'	Mo PP	5l	5/m2
Persicaria affinis 'Darljeeling Red'	Pe a DR	3l	8/m2
Persicaria bistorta 'Superba'	Pe b S	5l	5/m2
Polystichum setiferum 'Herrenhausen'	Po s	5l	5/m2
Tellima grandiflora	Te g	5l	5/m2
Tiarella cordifolia	Ti c	3l	8/m2
Bulb Layer			
Narcissus 'Cheerfulness'	Na C	14/16cm	10/m2
Narcissus obvallaris	Na o	14/16cm	10/m2

Screening Planting PL2			
Latin Name	Abbreviation	Pot Size	Density
Asplenium scolopendrium	As s	3l	8/m2
Euphorbia amygdaloides 'Purpurea'	Eu a P	3l	8/m2
Euphorbia amygdaloides 'Robbiae'	Eu a R	3l	8/m2
Fatsia japonica	Fj	3l	5/m2
Geranium macrorrhizum 'White-ness'	Ge m WN	5l	5/m2
Hedera helix 'Arborescens'	Hh A	3l	8/m2
Luzula nivea	Lu n	3l	5/m2
Mahonia eurybracteata	Ma e	5l	8/m2
Pachysandra terminalis	Pa t	1l	10/m2
Ruscus aculeatus	Ru a	5l	5/m2
Sarcococca confusa	Sa c	5l	5/m2
Skimmia japonica 'Fragrans'	Sk j F	5l	5/m2
Viburnum davidii	Vi d	3l	8/m2

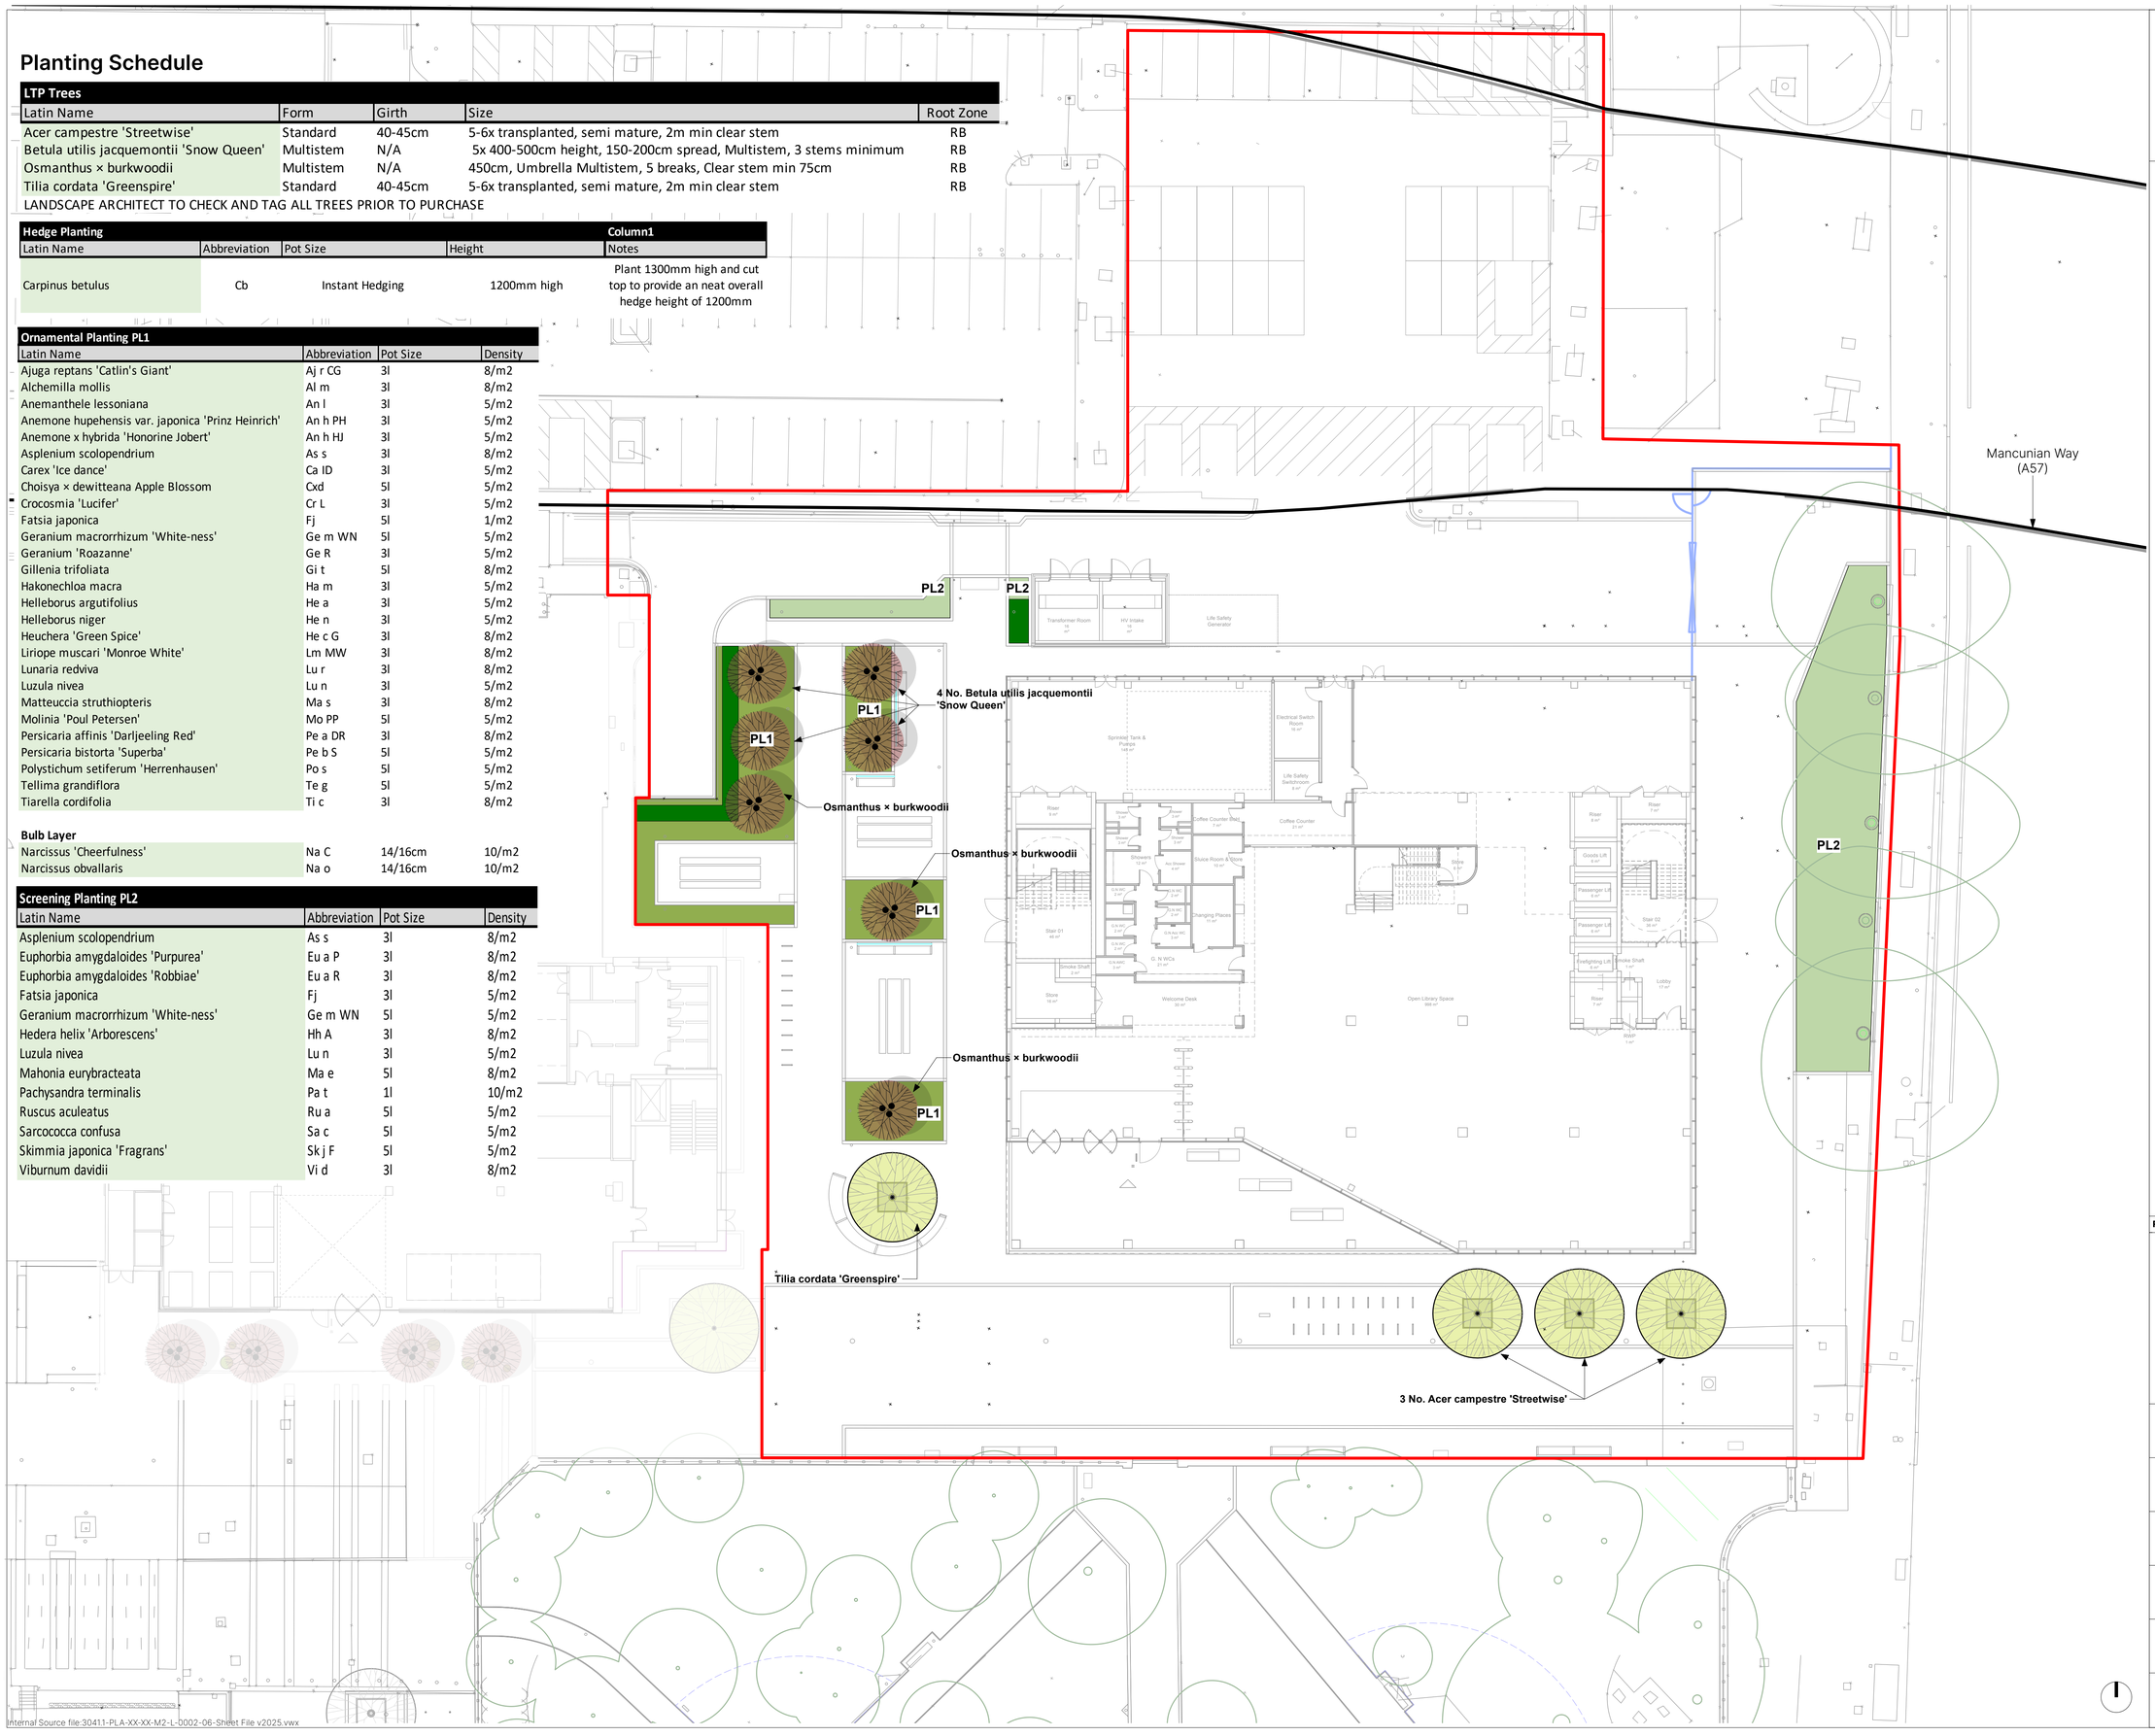

© This drawing is copyright protected and may not be reproduced in whole or part without written authority from the owner.

NOTES:
1. Do not scale from this drawing; always work to noted dimensions.
2. All setting out, levels and dimensions to be agreed on site.
3. All dimensions are in millimetres unless otherwise stated.
4. The dimensions of all materials must be checked on site before being laid out.
5. This drawing must be read with the relevant specification clauses and detail drawings.
6. Order of construction and setting out to be agreed on site.

KEY

BOUNDARIES

Red Line Boundary

Mancunian Way (A57)

SOFTWORKS

TREE - EXISTING RETAINED
- Subject to arboricultural management & maintenance works.
-Allowance for crown lifting trees to a minimum 3.0m clear stem.

TREES - PROPOSED, SEMI MATURE
-Refer to softworks schedule

TP **TREE CODE**
-Refer to softworks schedule

TREES - PROPOSED, Multistem
-Refer to softworks schedule

PL1 **PROPOSED PLANTING**
-Density: 8 per m2
30% 5L pots / 70% 3L pots
-To feature a mix of evergreens, semi-evergreens, ornamental and polinator friendly species
-Refer to softworks scheudle for more information

PL2 **PROPOSED DENSE, SCREENING PLANTING**
-Density: 8 per m2
30% 5L pots / 70% 3L pots
-To feature dense evergreen species to screen views and access to service yard
-Refer to softworks scheudle for more information

PROPOSED HEDGE PLANTING
-1.2m high instant hedge
-To screen views and access to service yard
-Refer to softworks scheudle for more information

Revision	Date	Description	Drawn	Apprvd.
P05	27/11/25	Planning Issue	VE	GB
P04	03/11/25	Draft Planning Issue	VE	GB
P03	30/10/25	Draft Planning Issue	VE	GB
P02	18/09/25	6no. Cycle hoops added	LT	GB
P01	28/08/25	Stage 3 Issue	JC	VE

PLANIT
Manchester | Gloucestershire | Leeds | Liverpool | London

Manchester
2 Back Grafton Street
Altrincham
Cheshire
WA14 1DY

W: planit-ie.com
E: info@planit-ie.com
T: 0161 928 9281

Client Manchester Metropolitan University

Project All Saints Library Development

Drg Title Softworks

Created on	Created by	Approved by
11-04-25	JTN	GB

Scale	Size	Workstage
1:200	A1	Stage 02

Drg No.	Suitability	Revision
1350B-PLA-XX-XX-DR-L-002001	S3	P05

© Planit I.E. Limited