




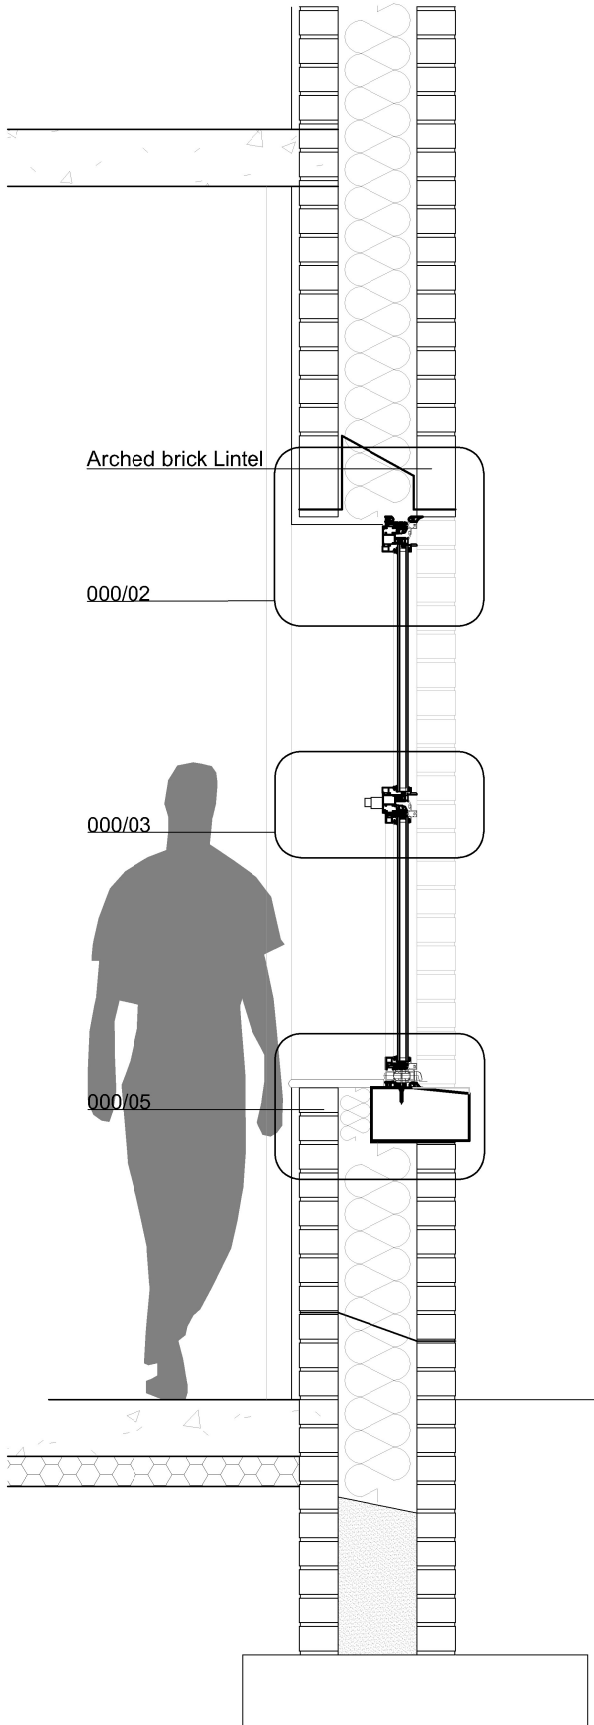


000/01 full section 1:20

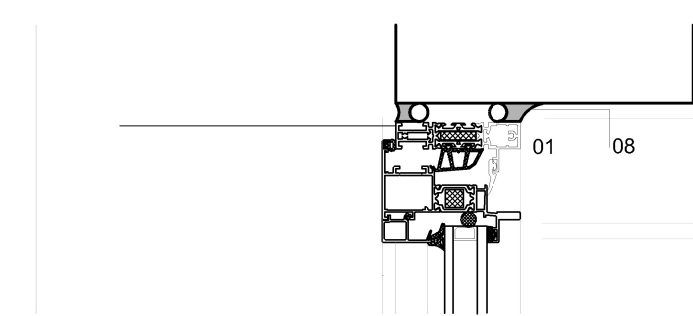


000/02 head detail 1:5

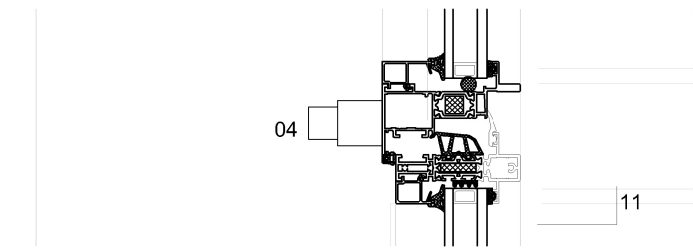


000/03 opening light base detail 1:5

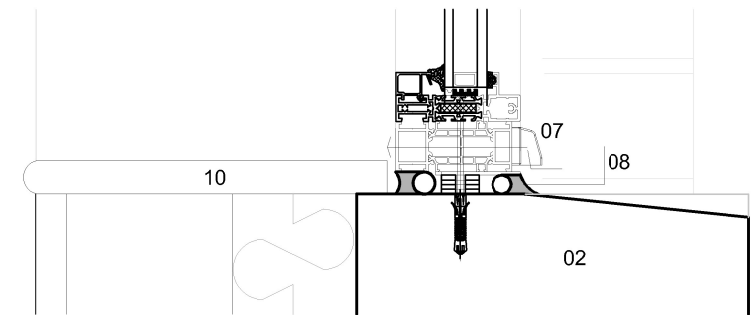

000/05 cill detail 1:5

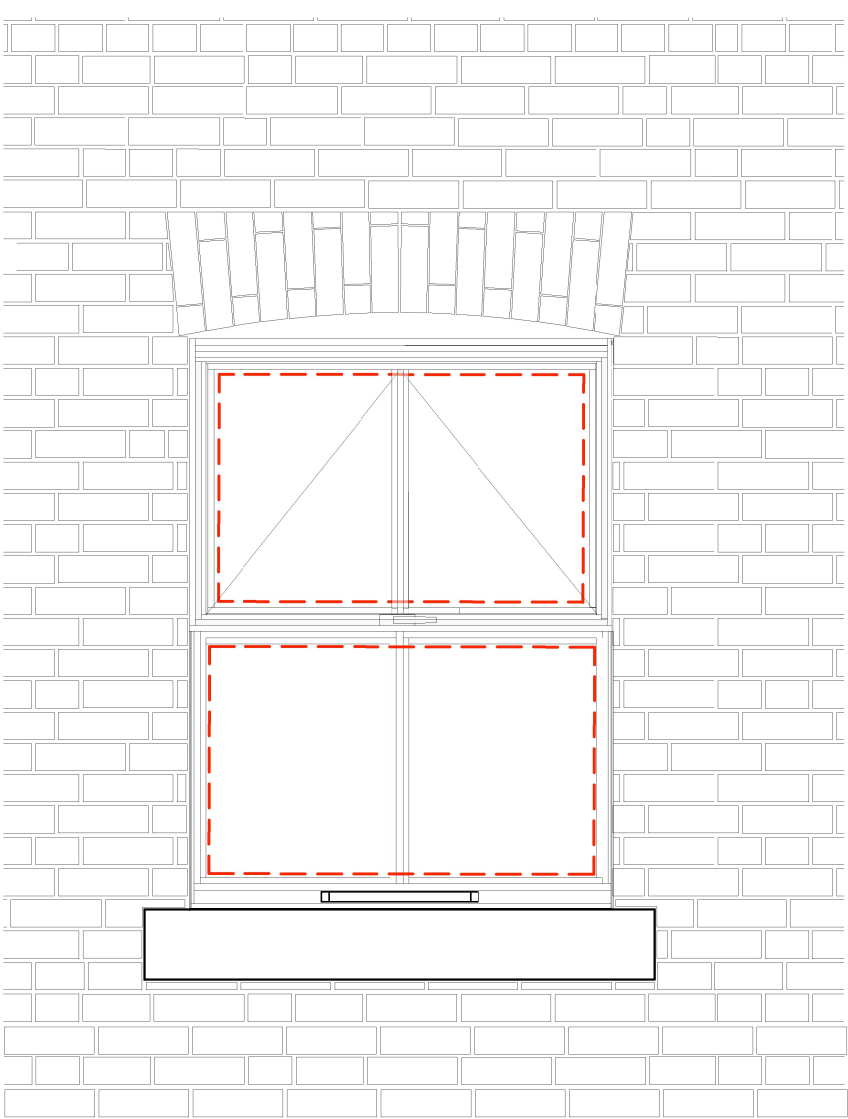


000/07 external elevation 1:20

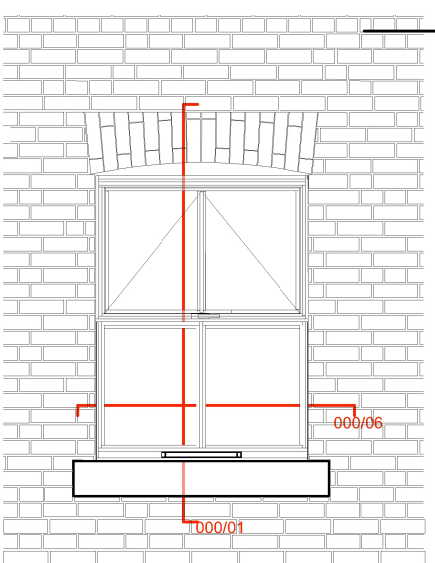

elevation key nts

key

- 01 camber infill panel (insulated) recessed and scribed to ex. arch profile (refer to section detail) to both internal/external elevations
- 02 existing stone cill retained - minor damage to be repaired locally/like-for-like replacement if required
- 03 outward opening light • L10/336
- 04 ironmongery - refer to schedule
- 05 located centrally to bottom transom of opening light dummy transoms with dummy spacers located within double glazed units
note only black spacers to be used
- 06 typical outline of glazing panels (red dashed line)
- 07 trickle vent centred on bottom transom
- 08 arched / horizontal mastic joints to run in continuous alignment with vertical
- 09 External wall construction TBC
- 10 cill board
- 11 vertical mastic joint to existing brickwork reveal

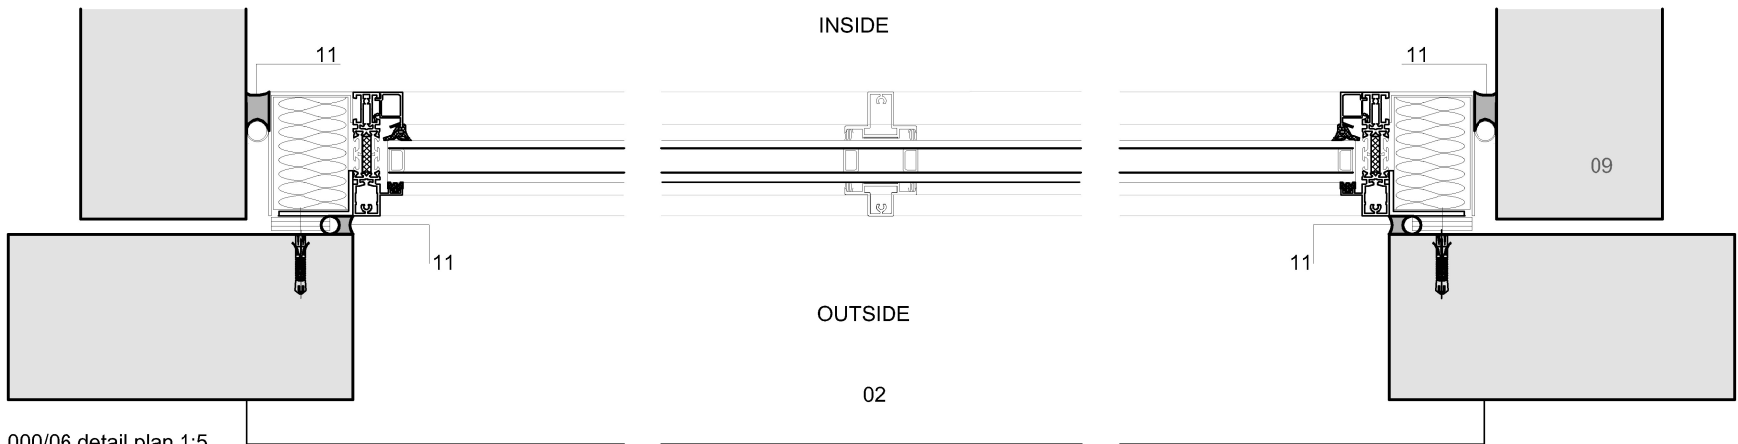

000/06 detail plan 1:5

notes

to be read in conjunction with window schedule.
all existing window structural openings to be site measured.

for approximate sizes, refer to window schedule. all existing windows are subject to site measurement prior to manufacture.

Client
Capital & Centric

Project
Talbot Mill, Manchester

Drawing Title
Window Type
54

Drawing Status
INFORMATION

MattBrookArchitects

St George's Gardens
1F Spinners Way
Manchester, M15 4UZ
0161 806 1396

Drawing No. TM-MBA-CP-XX-DR-A-31-250				Revision T01
Drawn ET	Checked JD	Paper Size A3	Scale as shown @ a3	Date 17/09/25