

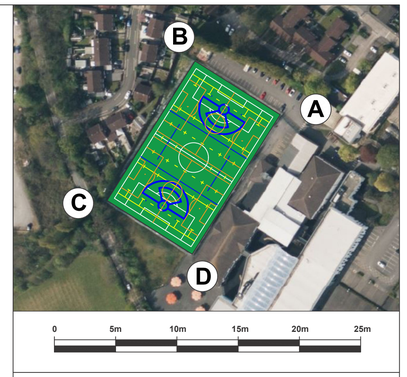


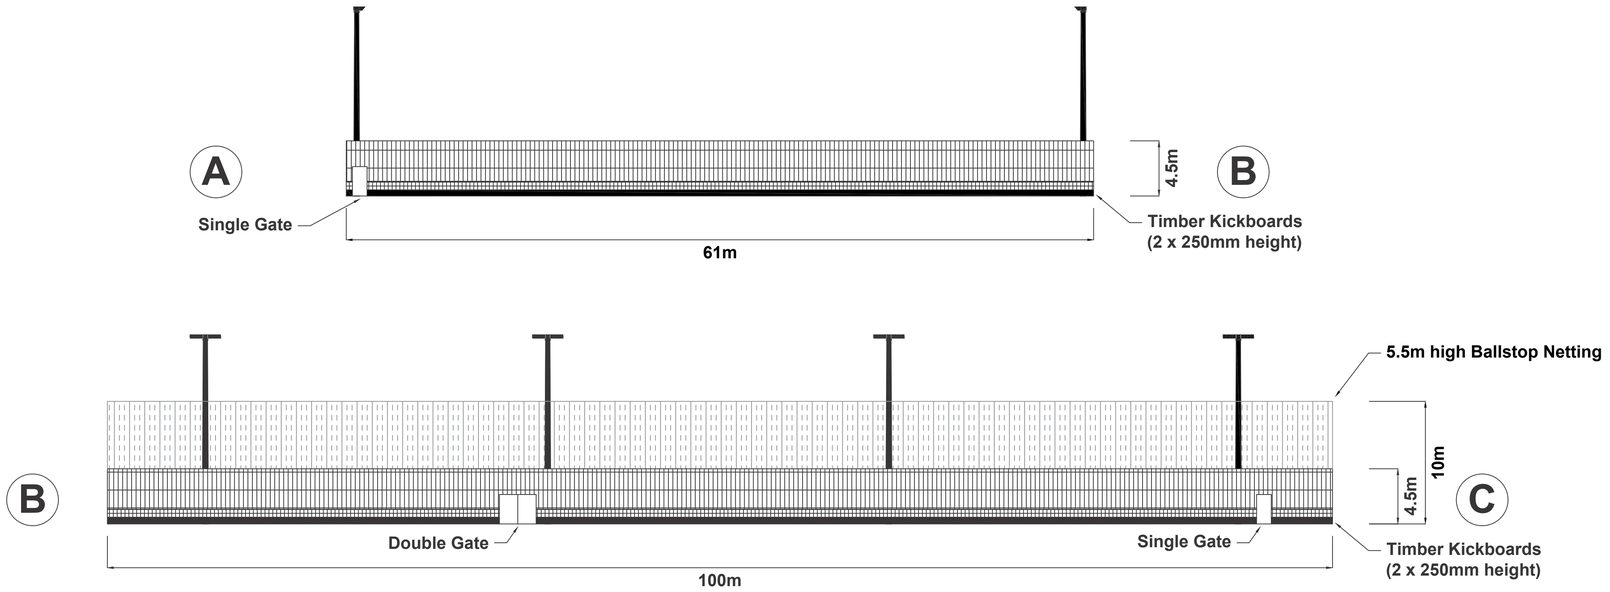

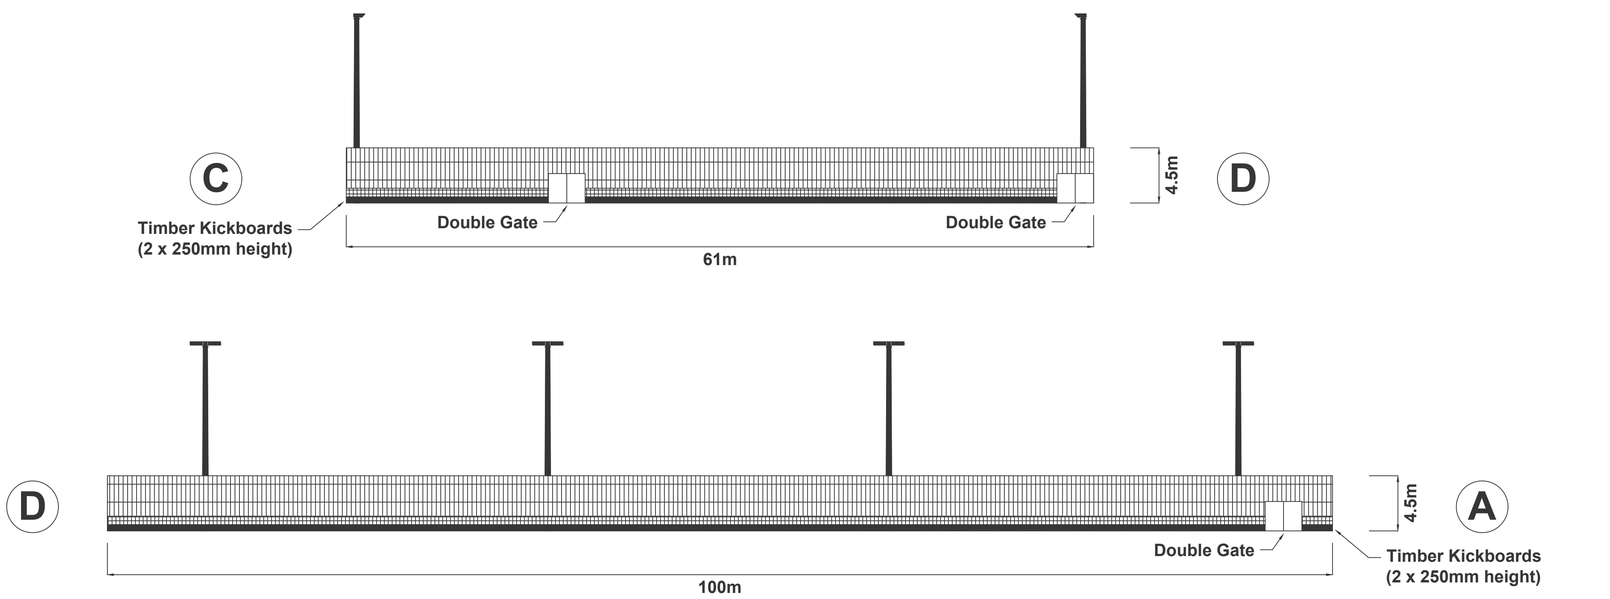

REVISIONS

DATE	REV	DESCRIPTION
28/08/25	C01	Construction issue
05/08/25	P08	Lacrosse lines revised
24/07/25	P07	(1) 9v9 lines changed to blue (2)Lacrosse lines changed to blue and red
28/05/25	P06	(1)Blue 9v9 crossfield lines added (2)Lacrosse lines changed to red
30/04/25	P05	QA Amended
30/04/25	P04	D-A Double-Leaf Gate omitted
14/04/25	P03	Additional Double-Leaf Gate
04/03/25	P02	QA amended
03/03/25	P01	Issued for comment

DATE: 26/02/25

blakedown sport & play

Blakedown Sport & Play Ltd.
Unit 1 Foley Business Park
Stourport Road, Kidderminster
Worcestershire DY11 7QL

Tel: 01295 738238
Web: www.blakedown.co.uk

CLIENT:
DIXONS NEWALL GREEN ACADEMY

PROJECT:
3G PITCH CONSTRUCTION

DRAWING TITLE:
ELEVATIONS

SCALE:	PAPER SIZE:	SUITABILITY:
1:250	A1	A4 Construction Issue

DRAWING NUMBER:	REVISION:
FS0998-BLA-A-3-ZZ-D-O-0005	C01