
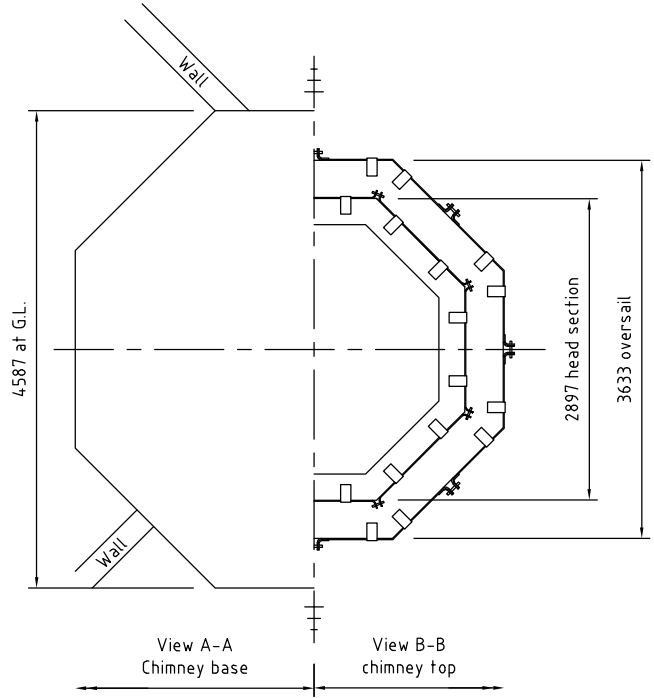


RevNo	Revision note	Date	Signature	Checked
-------	---------------	------	-----------	---------

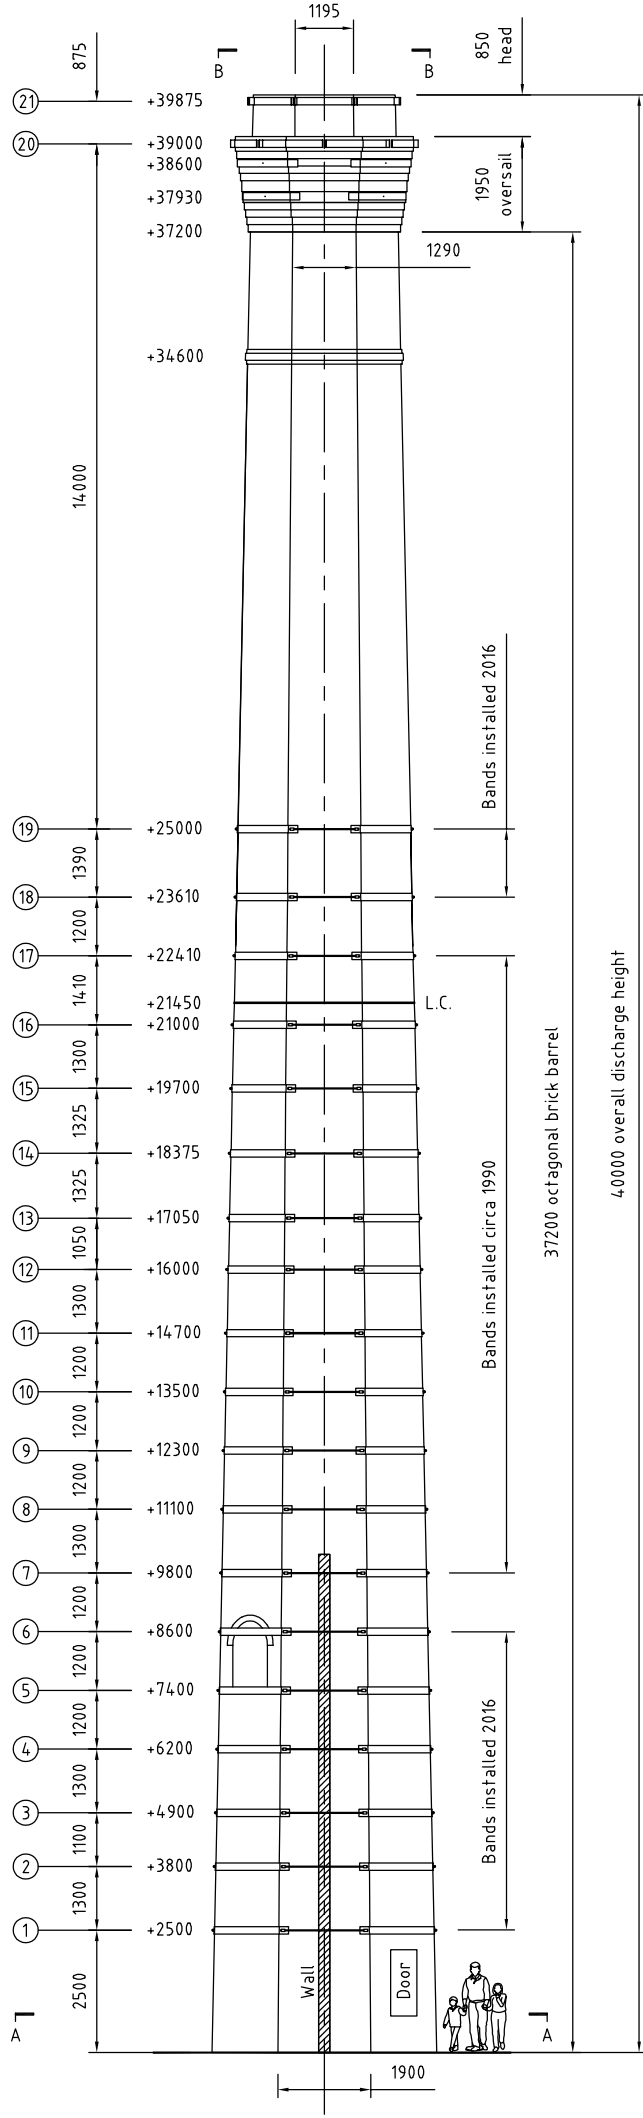

Drawing Status:	SS = Sketch scheme	P = Proposal	C = Construction	F = Fabrication	AS = As-built	S = Survey
Print size A4	Designed by Nigel Matthews	Checked by John Breen	Approved by – date J.B. – 24.01.2025	File name RT-DWG-001-S	24.01.2025	Date of issue do not scale
RIGG TECH Ltd		2005 inspection drawing				
Unit E3 Springfield Industrial Estate Samuel Street, Manchester, M55 0GA Tel: 0161 684 7800, E-mail: info@rigg-tech.com		Murrays Mill, Manchester		Rev A	Sheet 1/1	