




Rev	Date	Description	Drawn	Chkd
P01	27.10.25	First issue	CC	PS

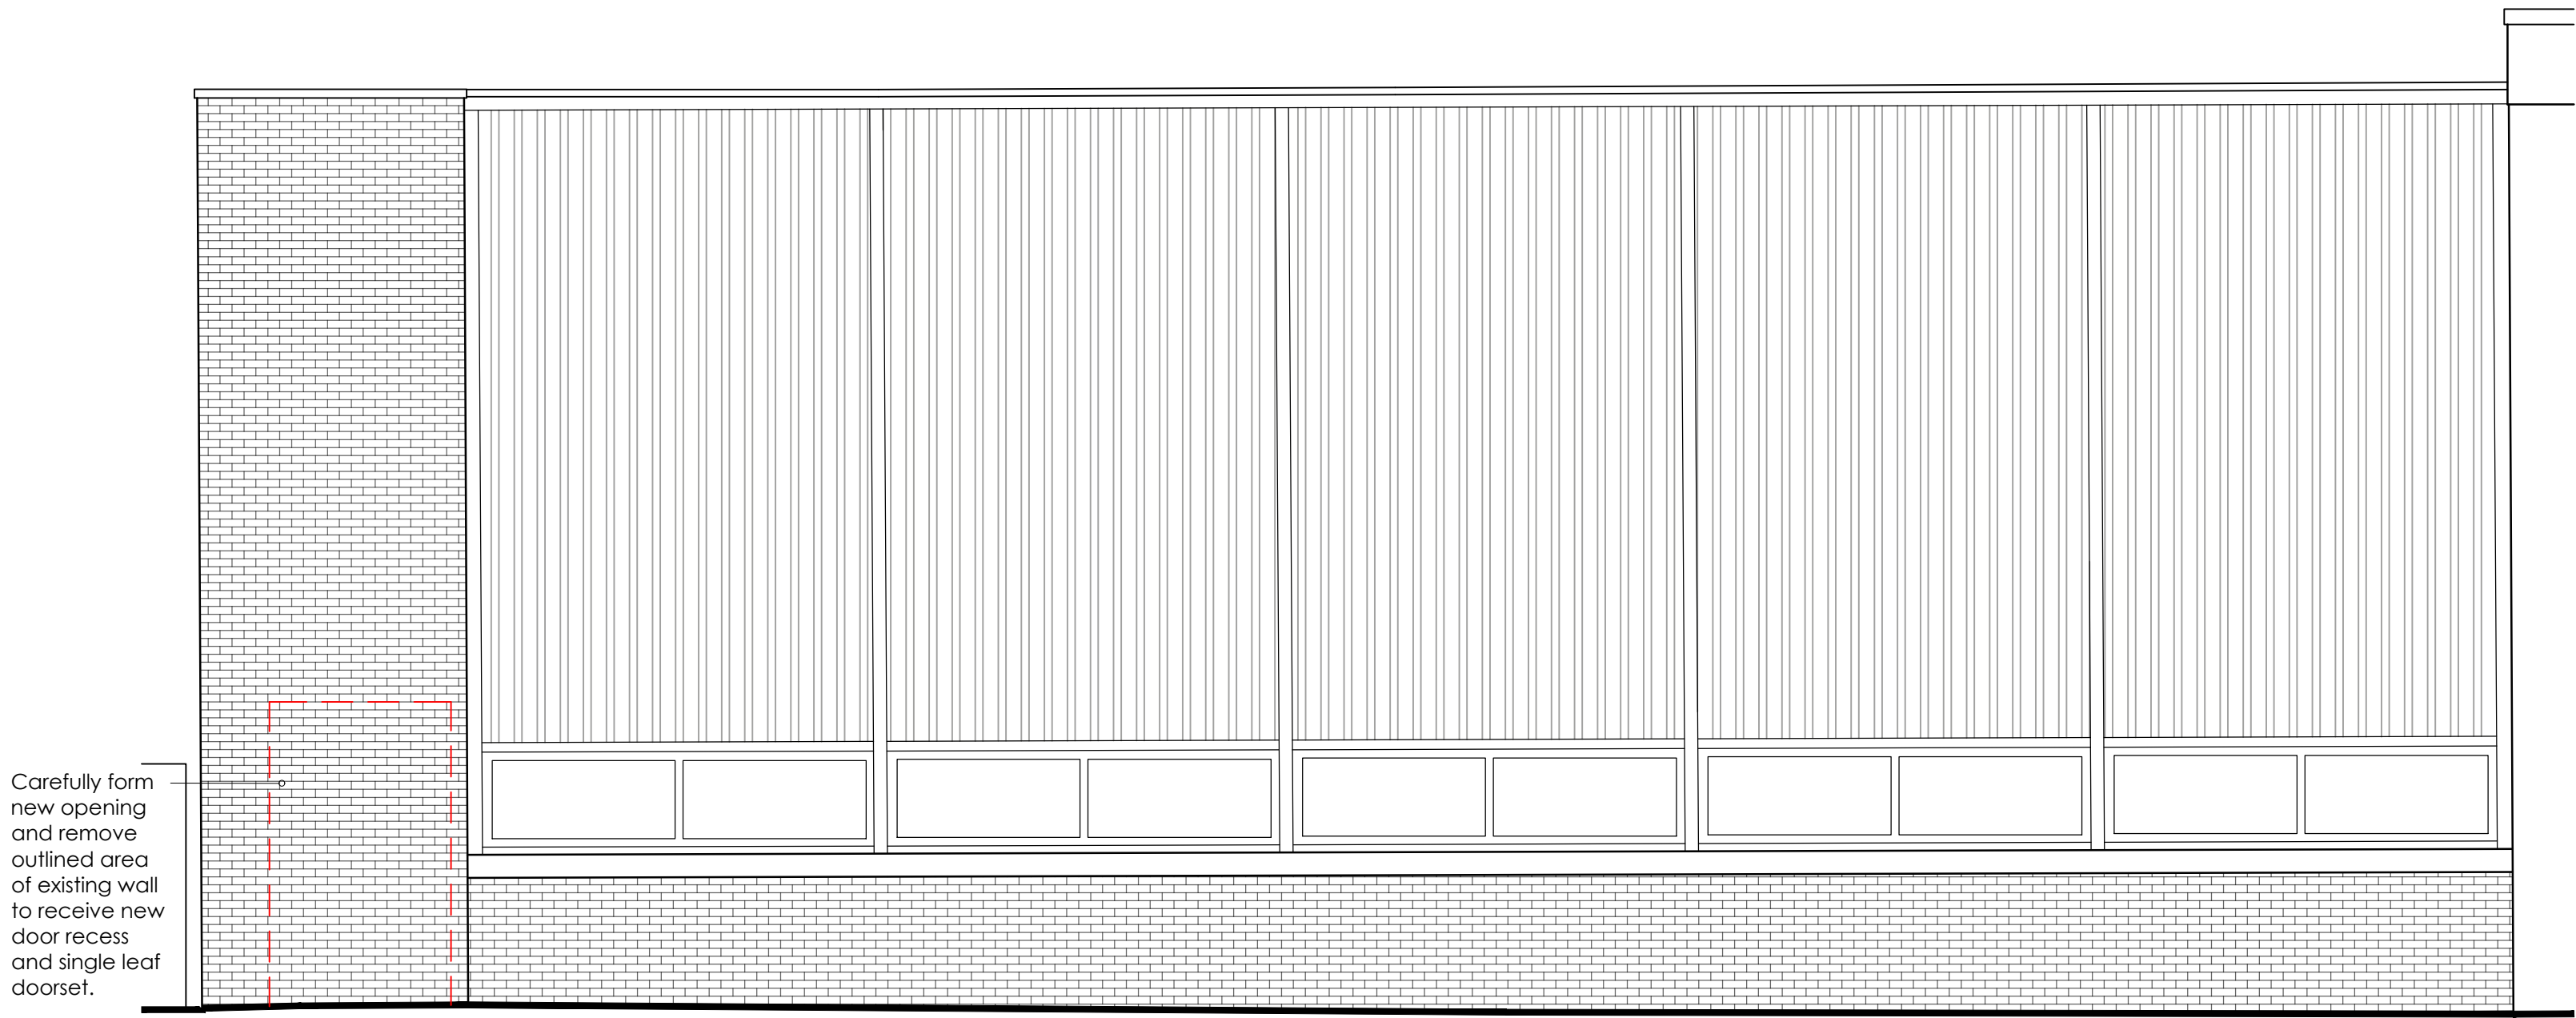


Elevation 01

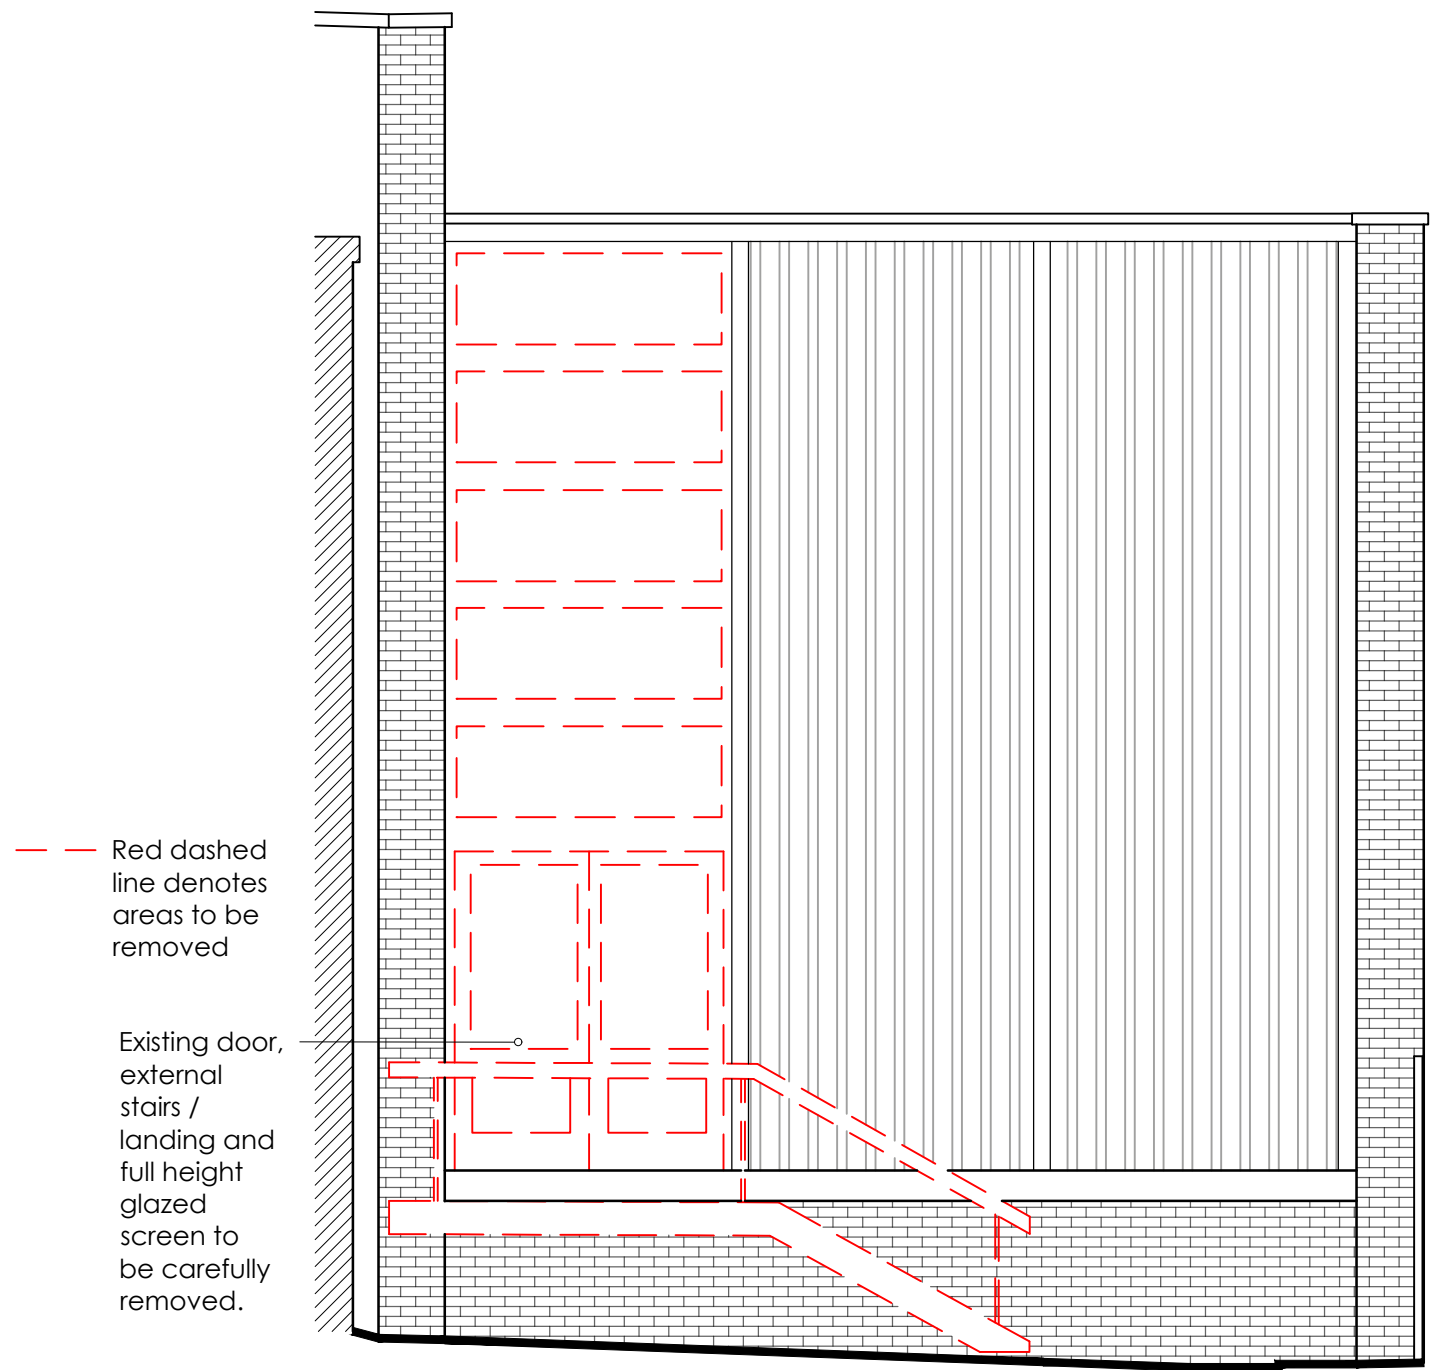

Elevation 02

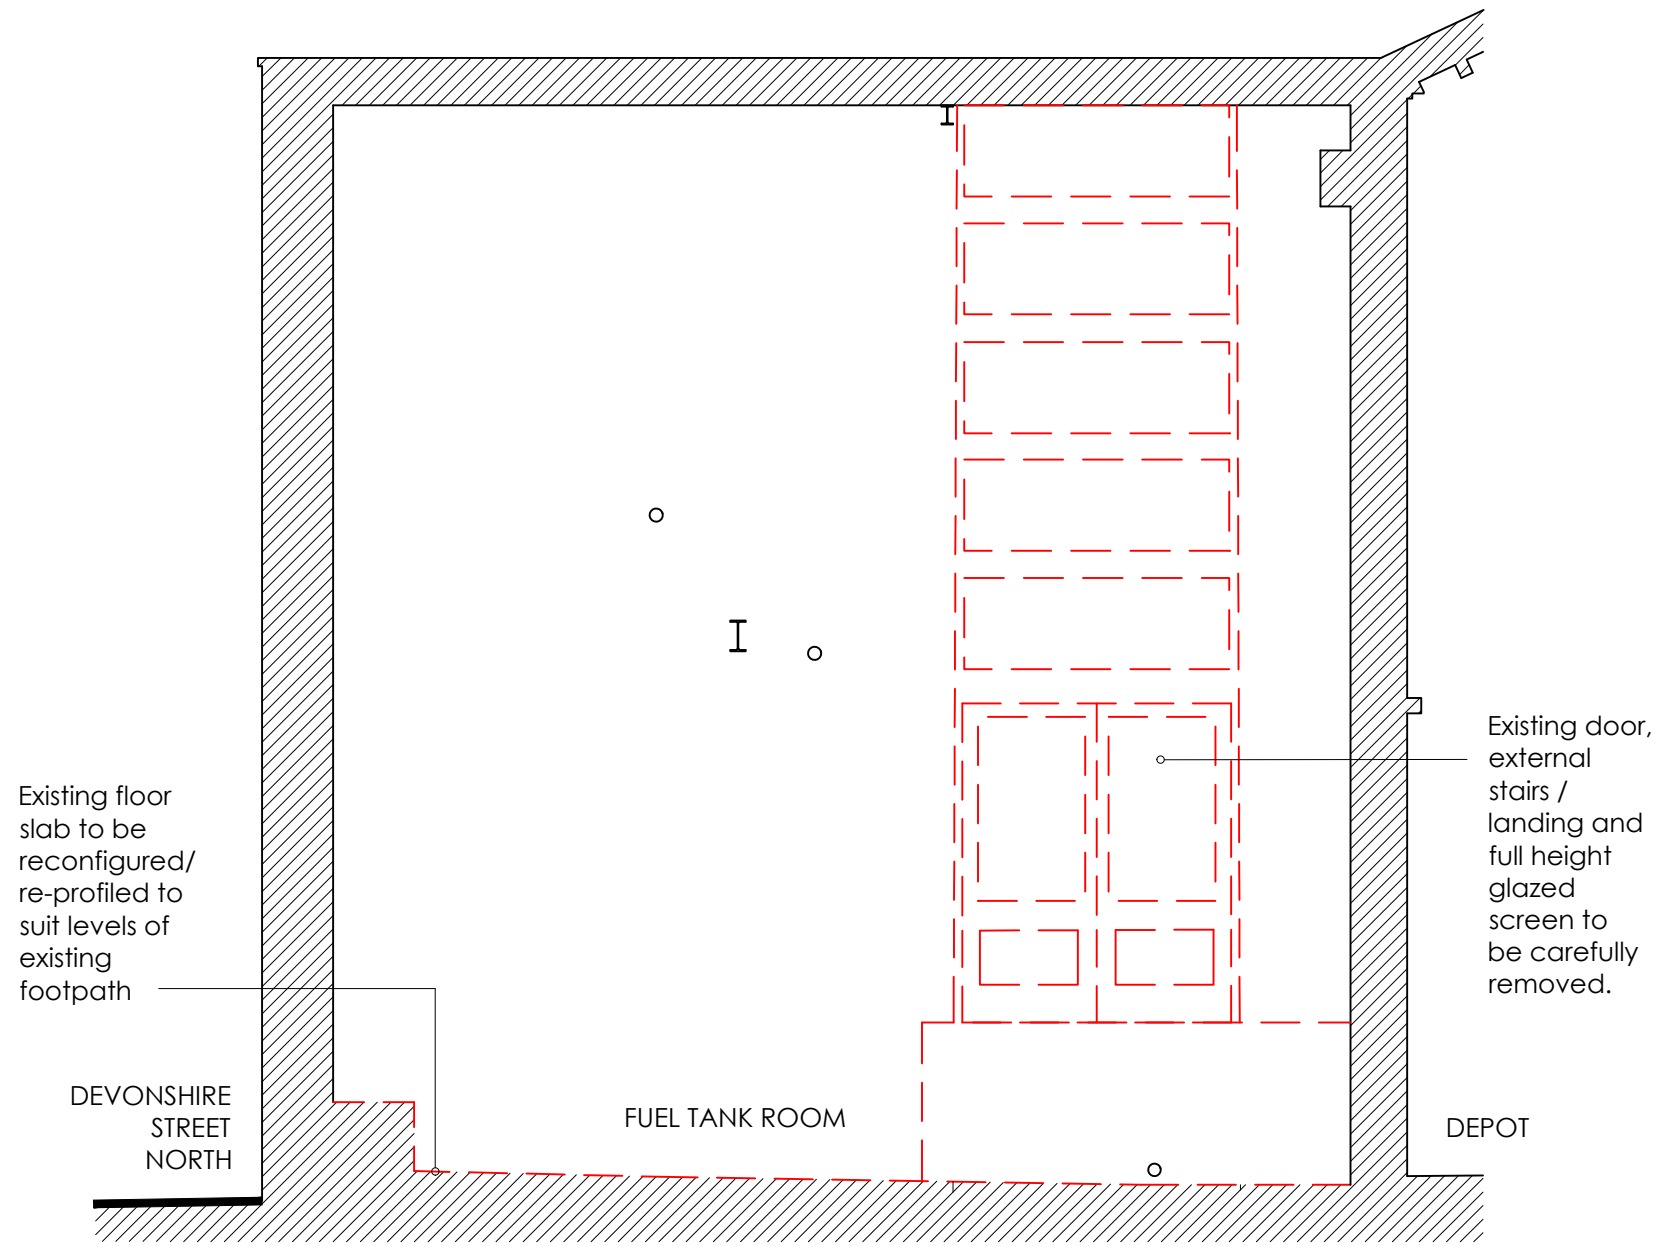

Section A-A

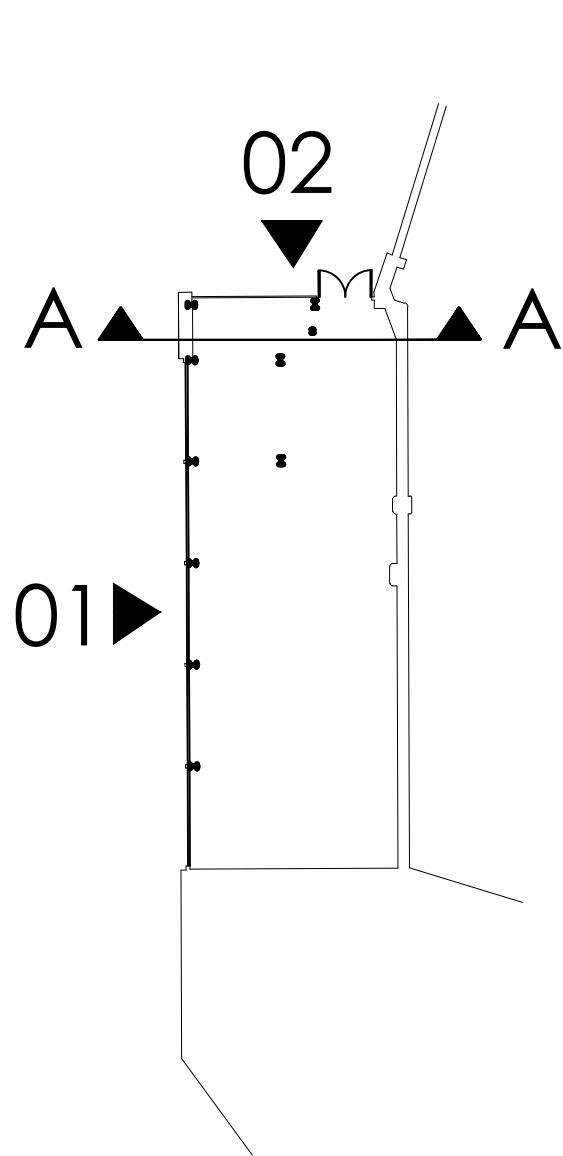

0 500 1000 1500 2000 2500mm
SCALE 1:50

Architecture
Masterplanning
Interior Design

www.harrispartnership.com

Walsfield Manchester Milton Keynes Reading London Harrogate Edinburgh

Client

WILLMOTT DIXON

Transport for Greater Manchester

Project Title

Depot Electrification Phase 2

Hyde Road
Manchester
M12 6JS

Drawing Title

Existing GA Elevations and Section

Drawn	Checked	Scale	BIM Status	Date
CC	PS	1:50	NA	10.25

Drawing Status	Rev.	THP Project No
Planning	P01	20514-6

Project No.	Originator	Volume	Level	Type	Role	Number
-------------	------------	--------	-------	------	------	--------

16007H2 THP BUO GRF DR AR 0006