

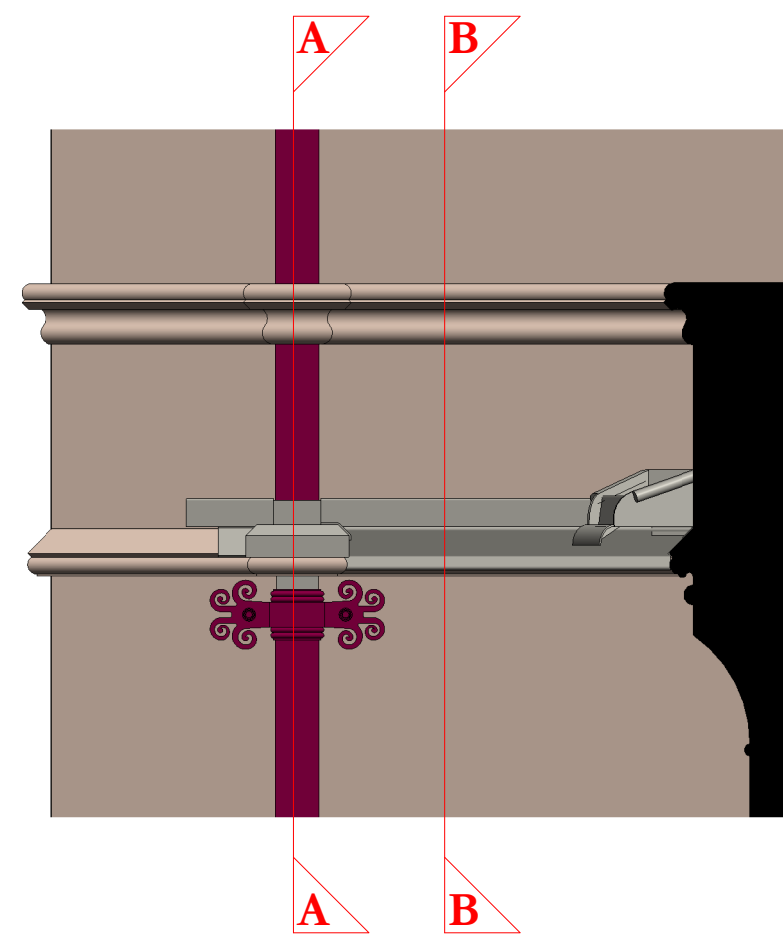
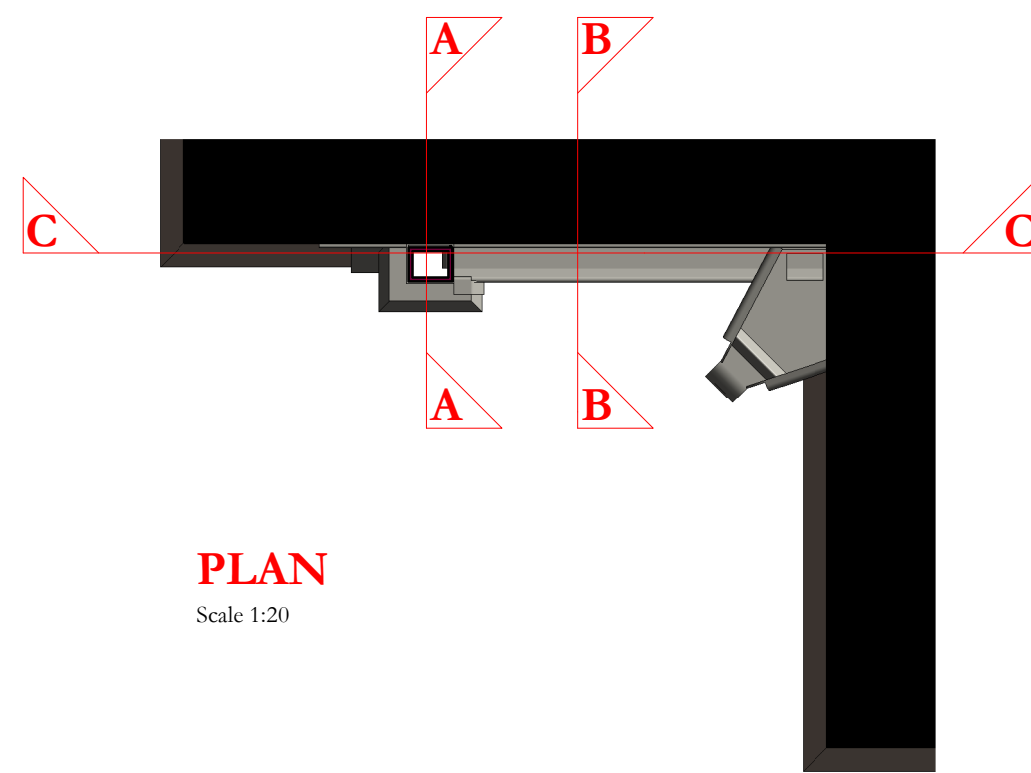
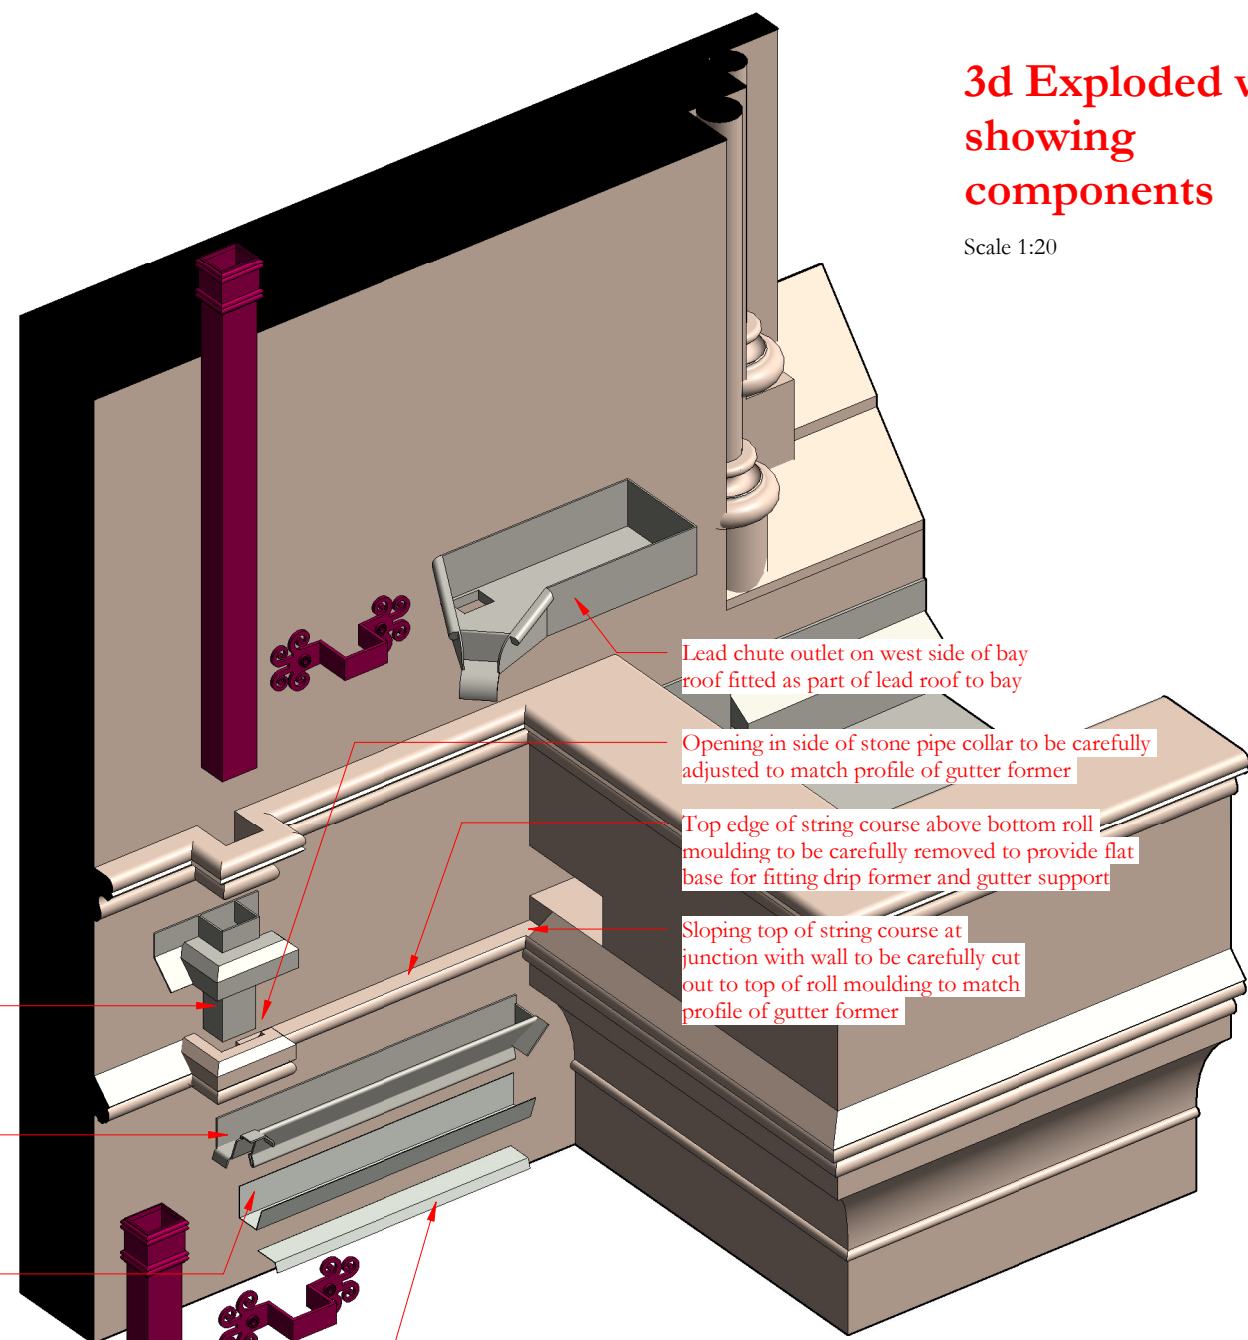
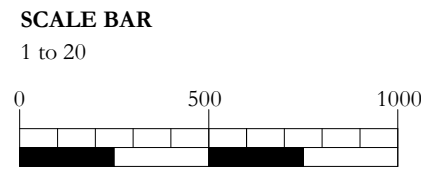



Details shown on this drawing are for rainwater pipe RWP 11. Details for rainwater pipe RWP 12 on the east side of the bay window are to match these details except the orientation is to be opposite to those shown here

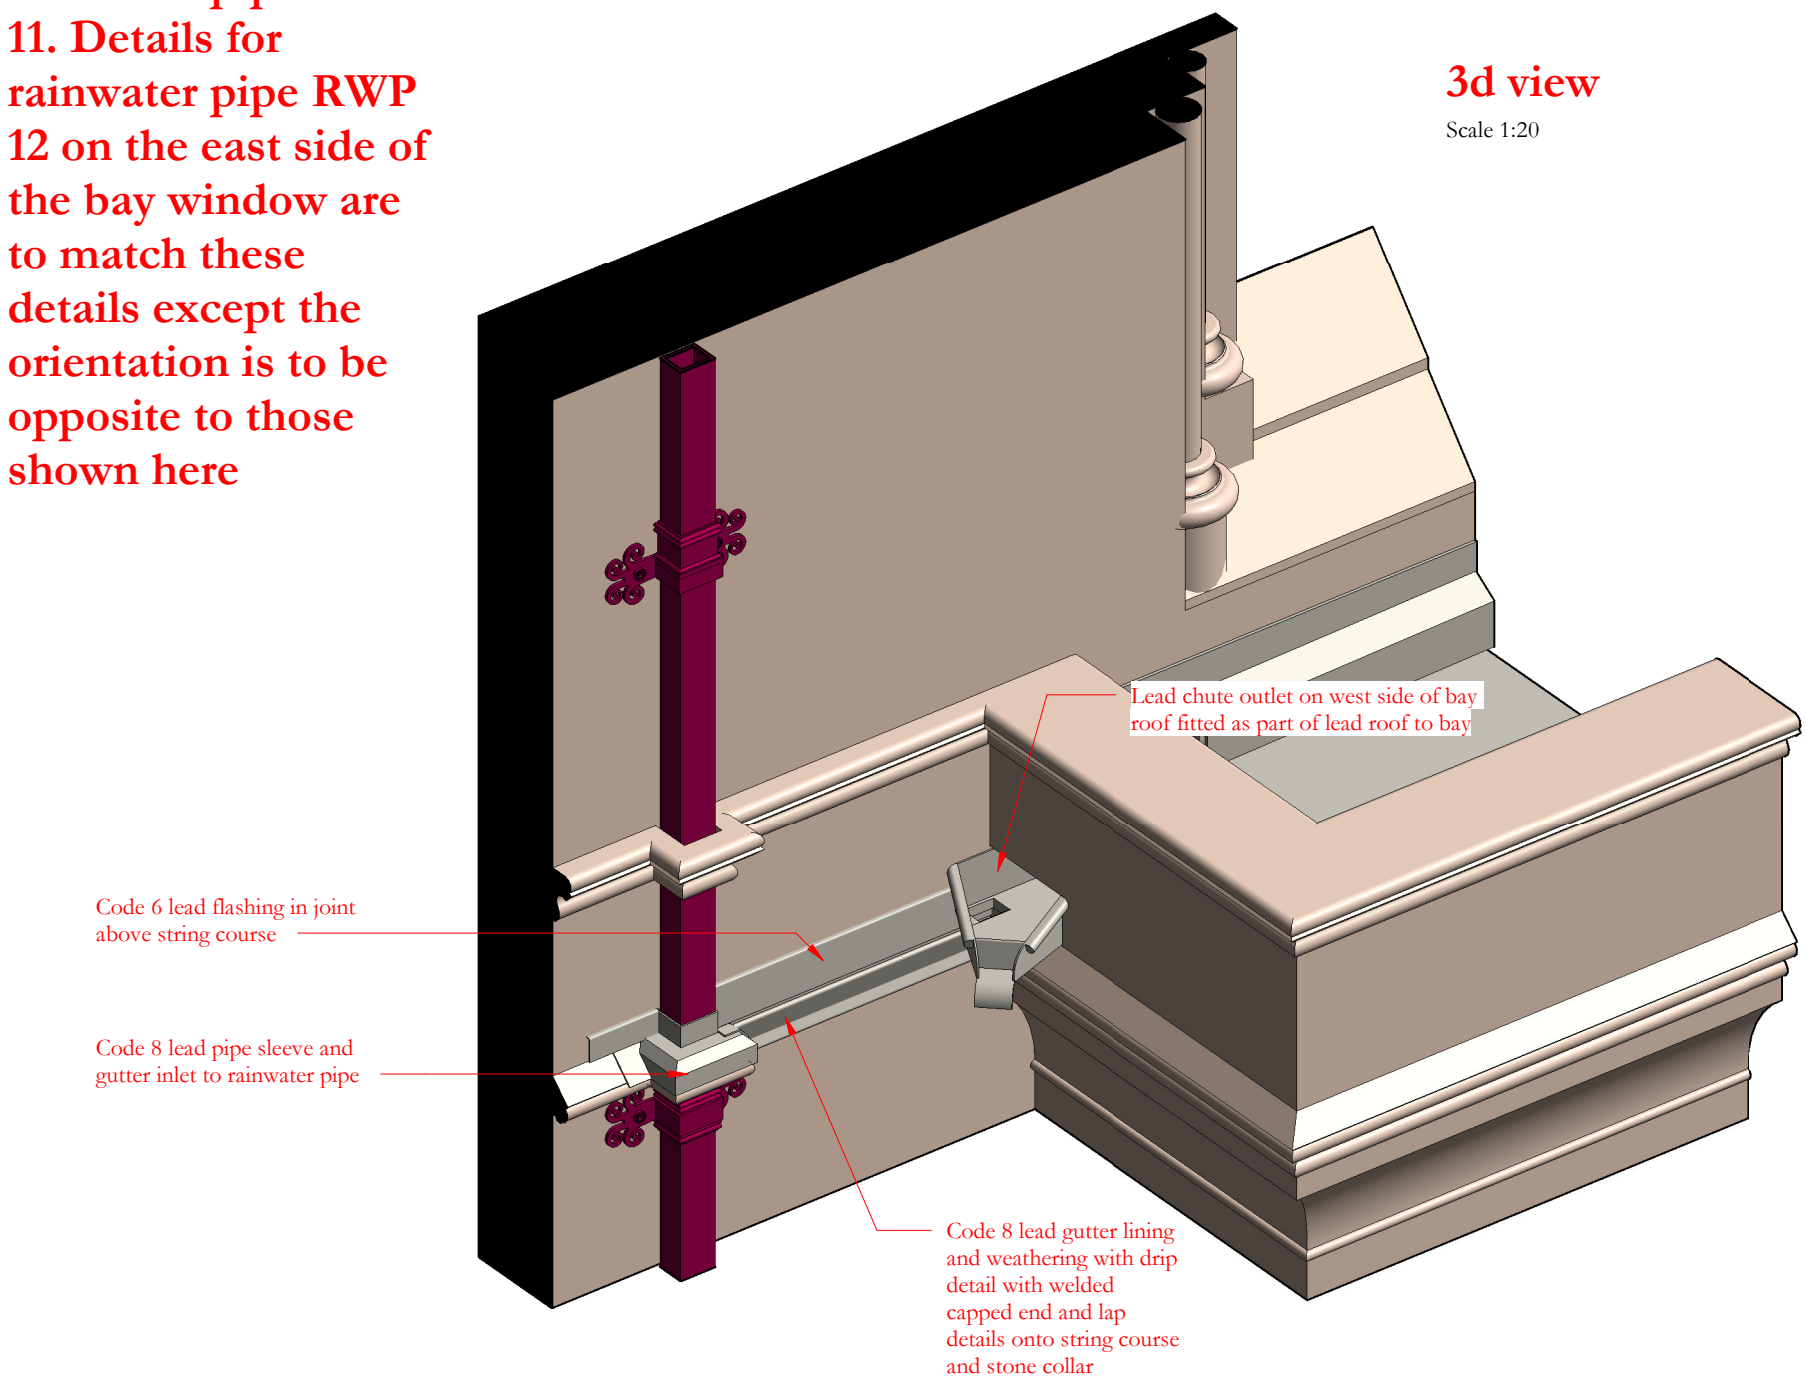






Lead sleeve and gutter inlet to be fabricated from code 8 lead sheet. Component part are to be formed from one sheet of lead with folded and bossed details wherever possible to minimise the extent of welded joints. Where joints are welded they are to be formed as neatly as possible with filed smooth to create a smooth and seamless appearance

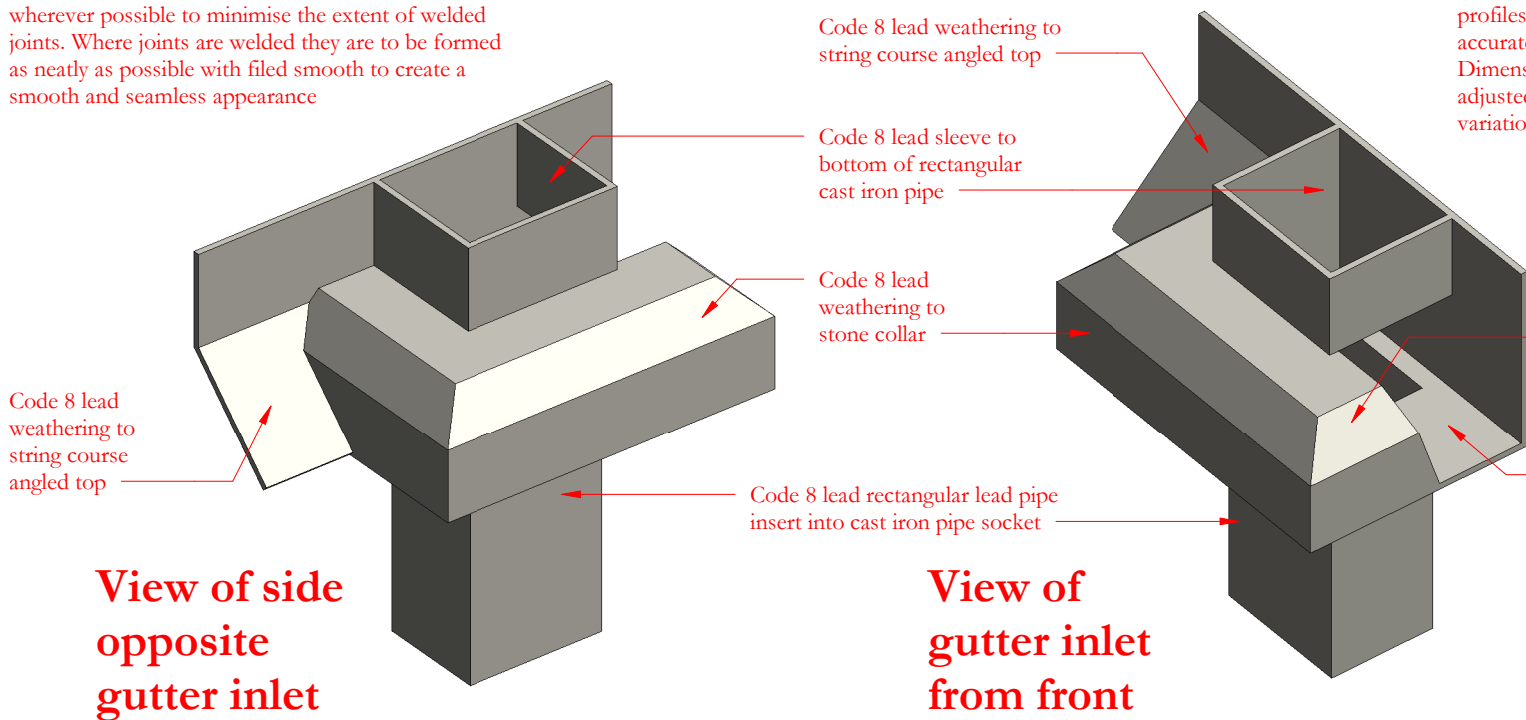

Dimensions of stone details are to be carefully checked before fabricating the lead sleeve and gutter inlet. Templates of stone profiles should be used to ensure a tight and accurate fit around the stone collar. Dimensions shown on this drawing may be adjusted to take into account minor variations found during site checks

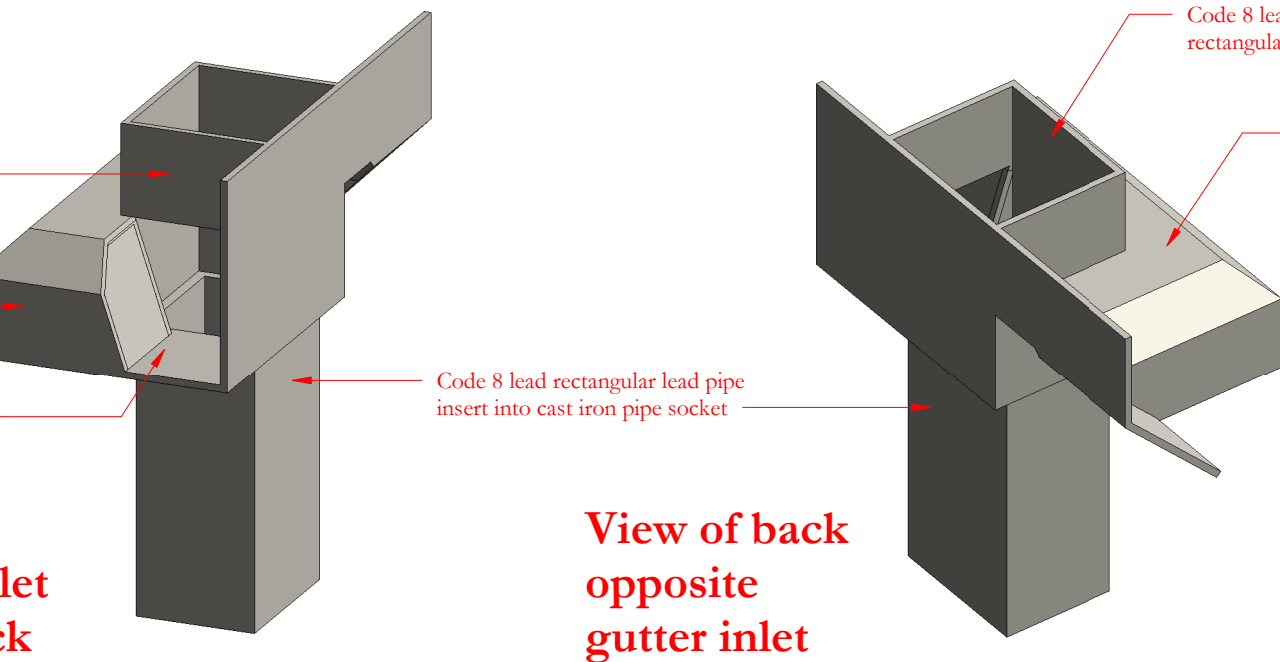

3d views of lead sleeve and gutter inlet to rainwater pipe
Scale 1:5

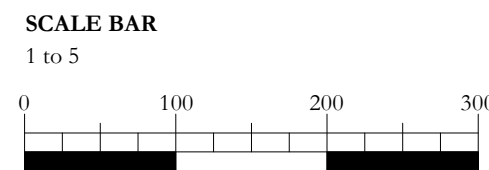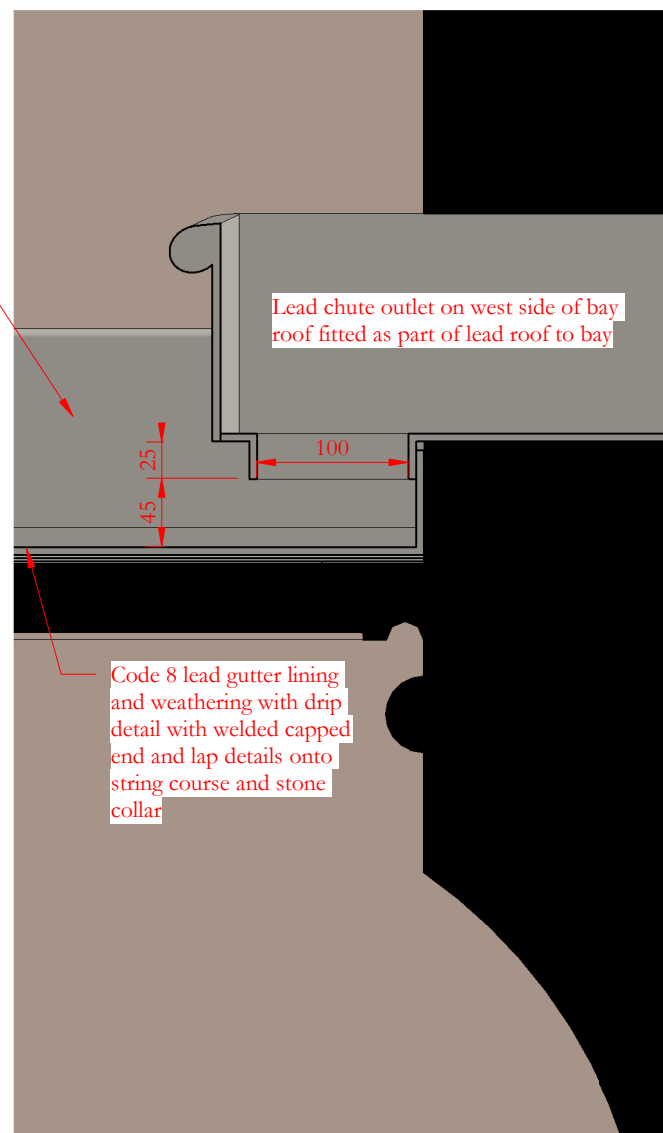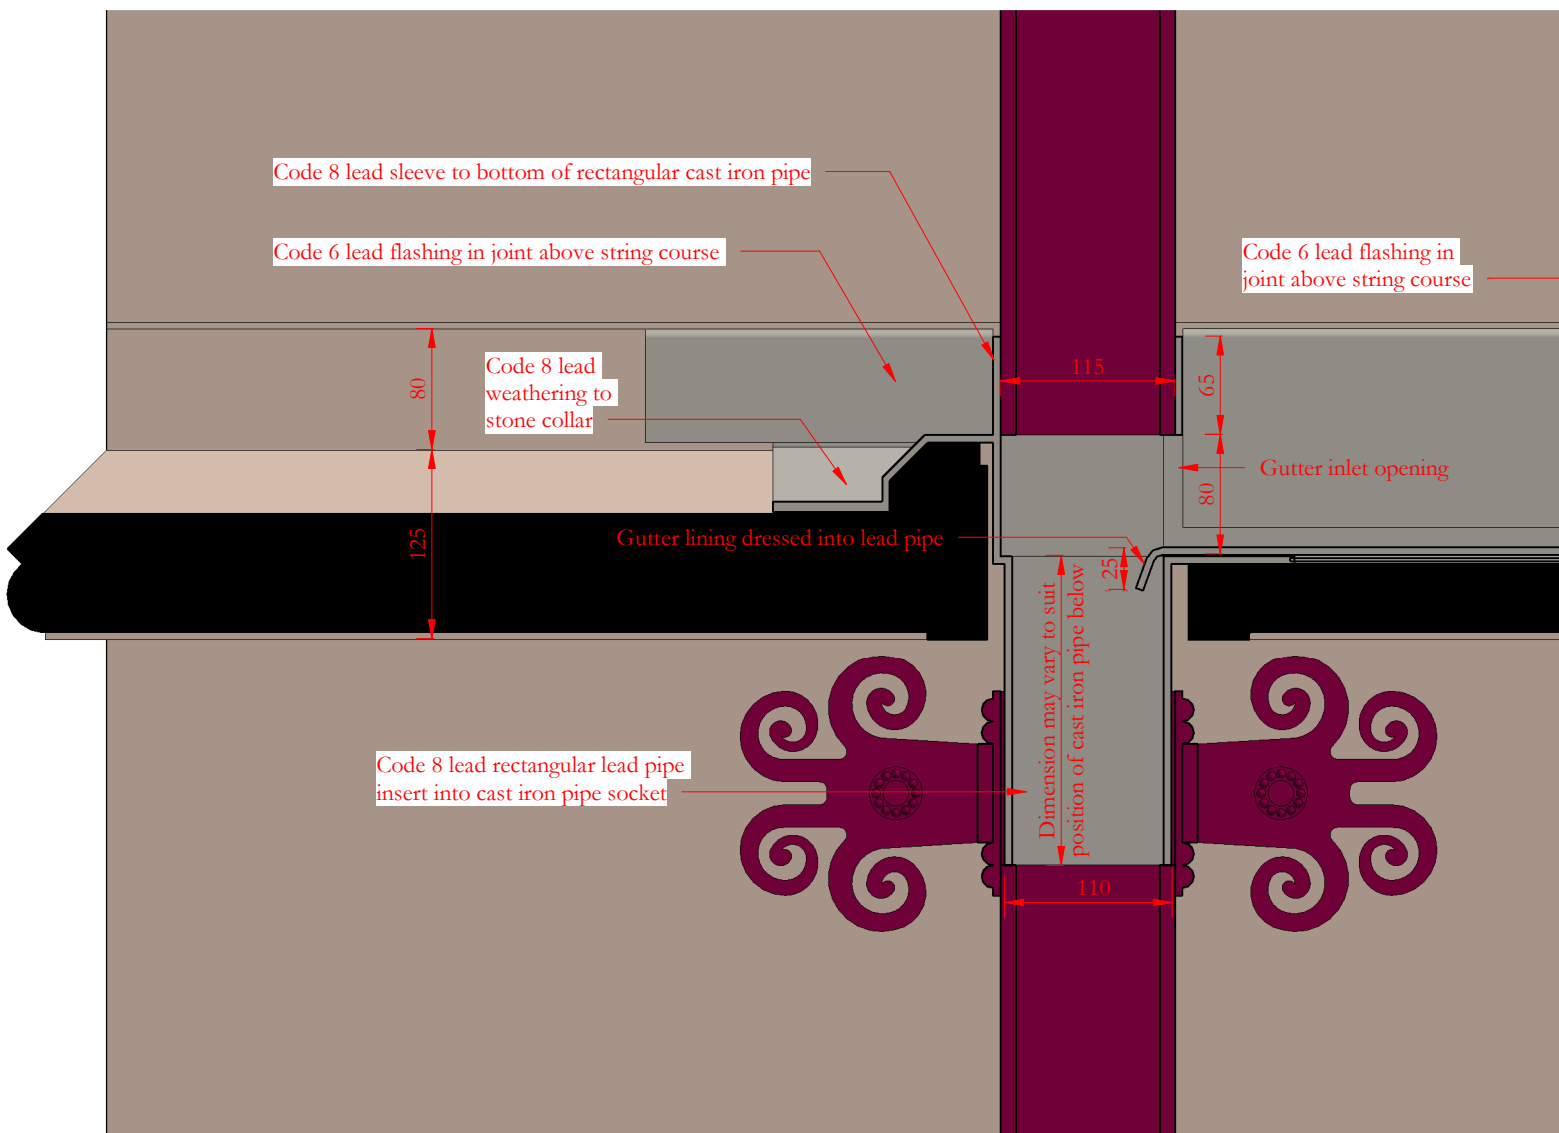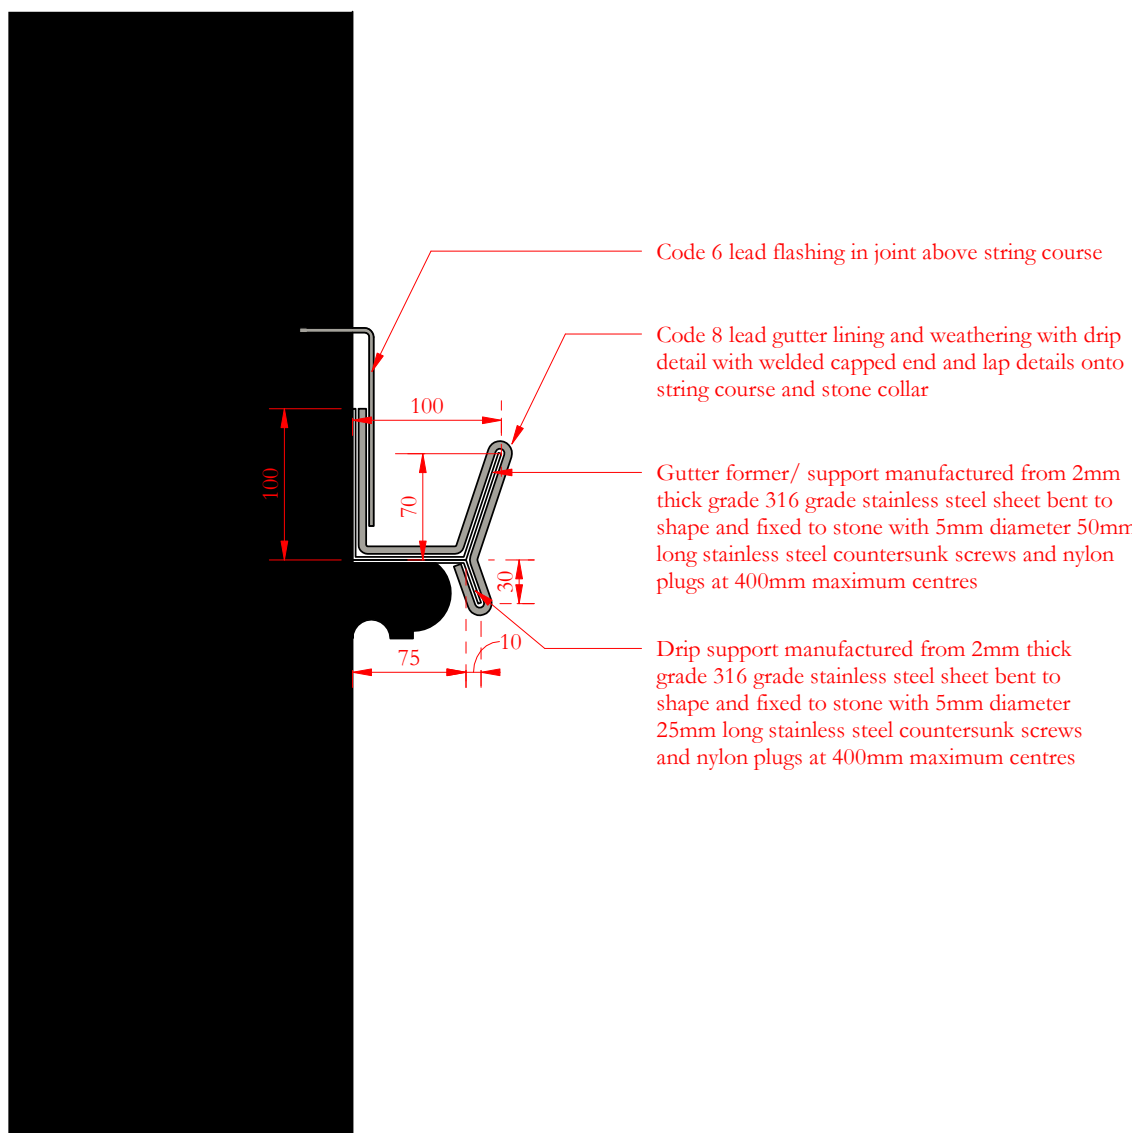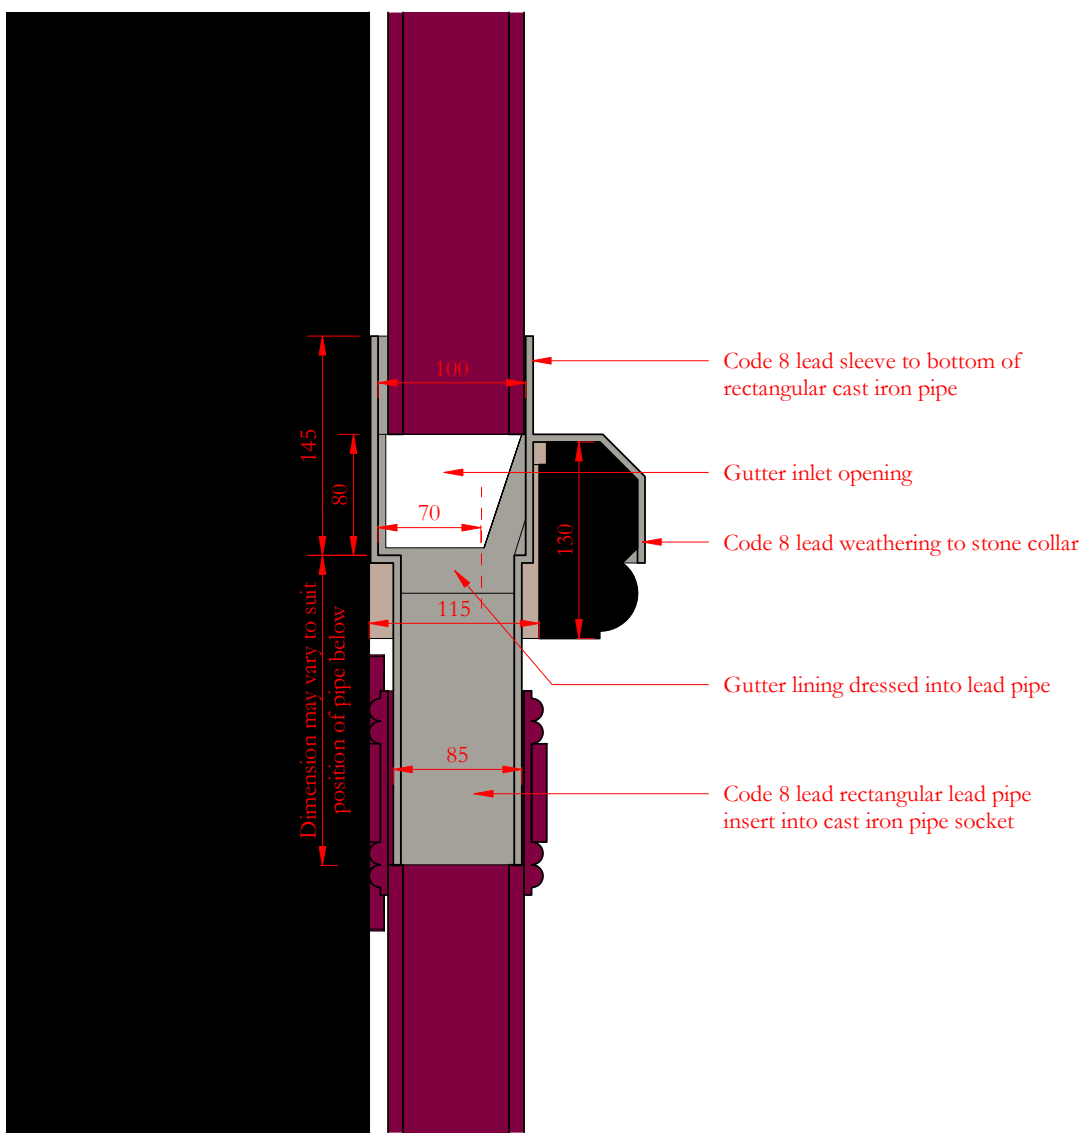

Scale Bars to be used as guidance only - refer to sheet size below									
1:100	mm	1000	2000	3000	4000	5000	6000	7000	8000
1:200	mm	1000	2000	3000	4000	5000	6000	7000	8000
1:500	m	15	30	45	60	75	90	105	120
1:1250	m	10	20	30	40	50	60	70	80

Notes:
Drawings are based on survey data and may not accurately represent what is physically present.
Do not scale from this drawing. All dimensions are to be verified on site before proceeding with the work.
All dimensions are in millimeters unless noted otherwise.
Purcell shall be notified in writing of any discrepancies.

-	18/10/2024	JC	GR	First Issue
ISSUE	DATE	APPROVED	DRAWN	DESCRIPTION



Project Office, Town Hall, MANCHESTER M60 2L1
+44 (0) 7970 097 432
www.purcelluk.com

PROJECT STATUS	RIBA Stage 5
CLIENT	Manchester City Council
PROJECT	Our Town Hall
DRAWING TITLE	RWP 11 and RWP 12 gutter connections to pipe at bay roof
SIZE & SCALE	A1: Scale varies as shown
DRAWING STATUS	S4 Construction

JOB NUMBER 236959

DRAWING NO. OTH-PUR-TH-RF-DWG-A-7628 -