

01 SECTION A-A
Scale 1:200

APARTMENT BLOCK

EXTRA CARE



02 SECTION B-B
Scale 1:200

EXTRA CARE



TERRACE HOUSES

Amendment	Date
P01	24.11.2025

HOUSING TYPOLOGIES KEY

Dementia: 1-Bed 2-Persons	House: 2-Bed 3-Persons (2st.)
Dementia: 2-Bed 3-Persons	House: 4-Bed 6-Persons (3st.)
Extra Care: 1-Bed 2-Persons	Amenity & Staff spaces
Extra Care: 2-Bed 3-Persons	Plant, Support & Circulation
Apartment: 1-Bed 2-Persons	
Apartment: 2-Bed 3-Persons	

Note:
This drawing is to be read in conjunction with all other project information by the architect and consultants. Any drawn reference to existing information contained in this drawing has been created directly from third party survey information. This information is contained and issued in good faith with Falden Clegg Bradley Studios LLP not held responsible for any inaccuracies identified. The architect is to be notified immediately if any inaccuracies are found.

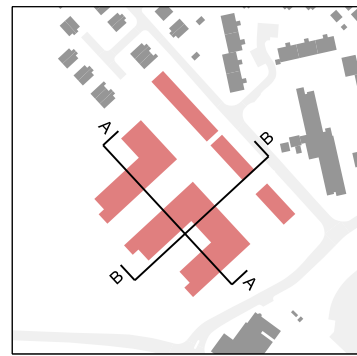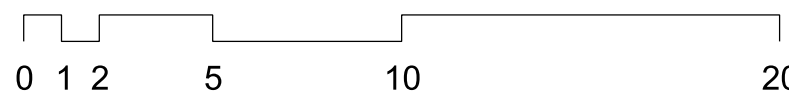

FaldenCleggBradleyStudios
LLP
Bath Brewery
Toll Bridge Road
Bath
BA1 7DE
t 01225 852545
e bath@fcbstudios.com

Job/Drawing No	18704-FCB- ZZ-ZZ-D-A-0601	Amendment	P01
WYTHENSHAW TOWN CENTRE	Scale	As Noted @A1	
BROTHERTON HOUSE	Date	24.11.2025	
PROPOSED SITE SECTION	Drawn	FCBS-MCR	
	Check	KM/PM	
Do not scale	Original printed at A1	All dimensions to be checked on site	
FCBS Project No. 2141-3			