




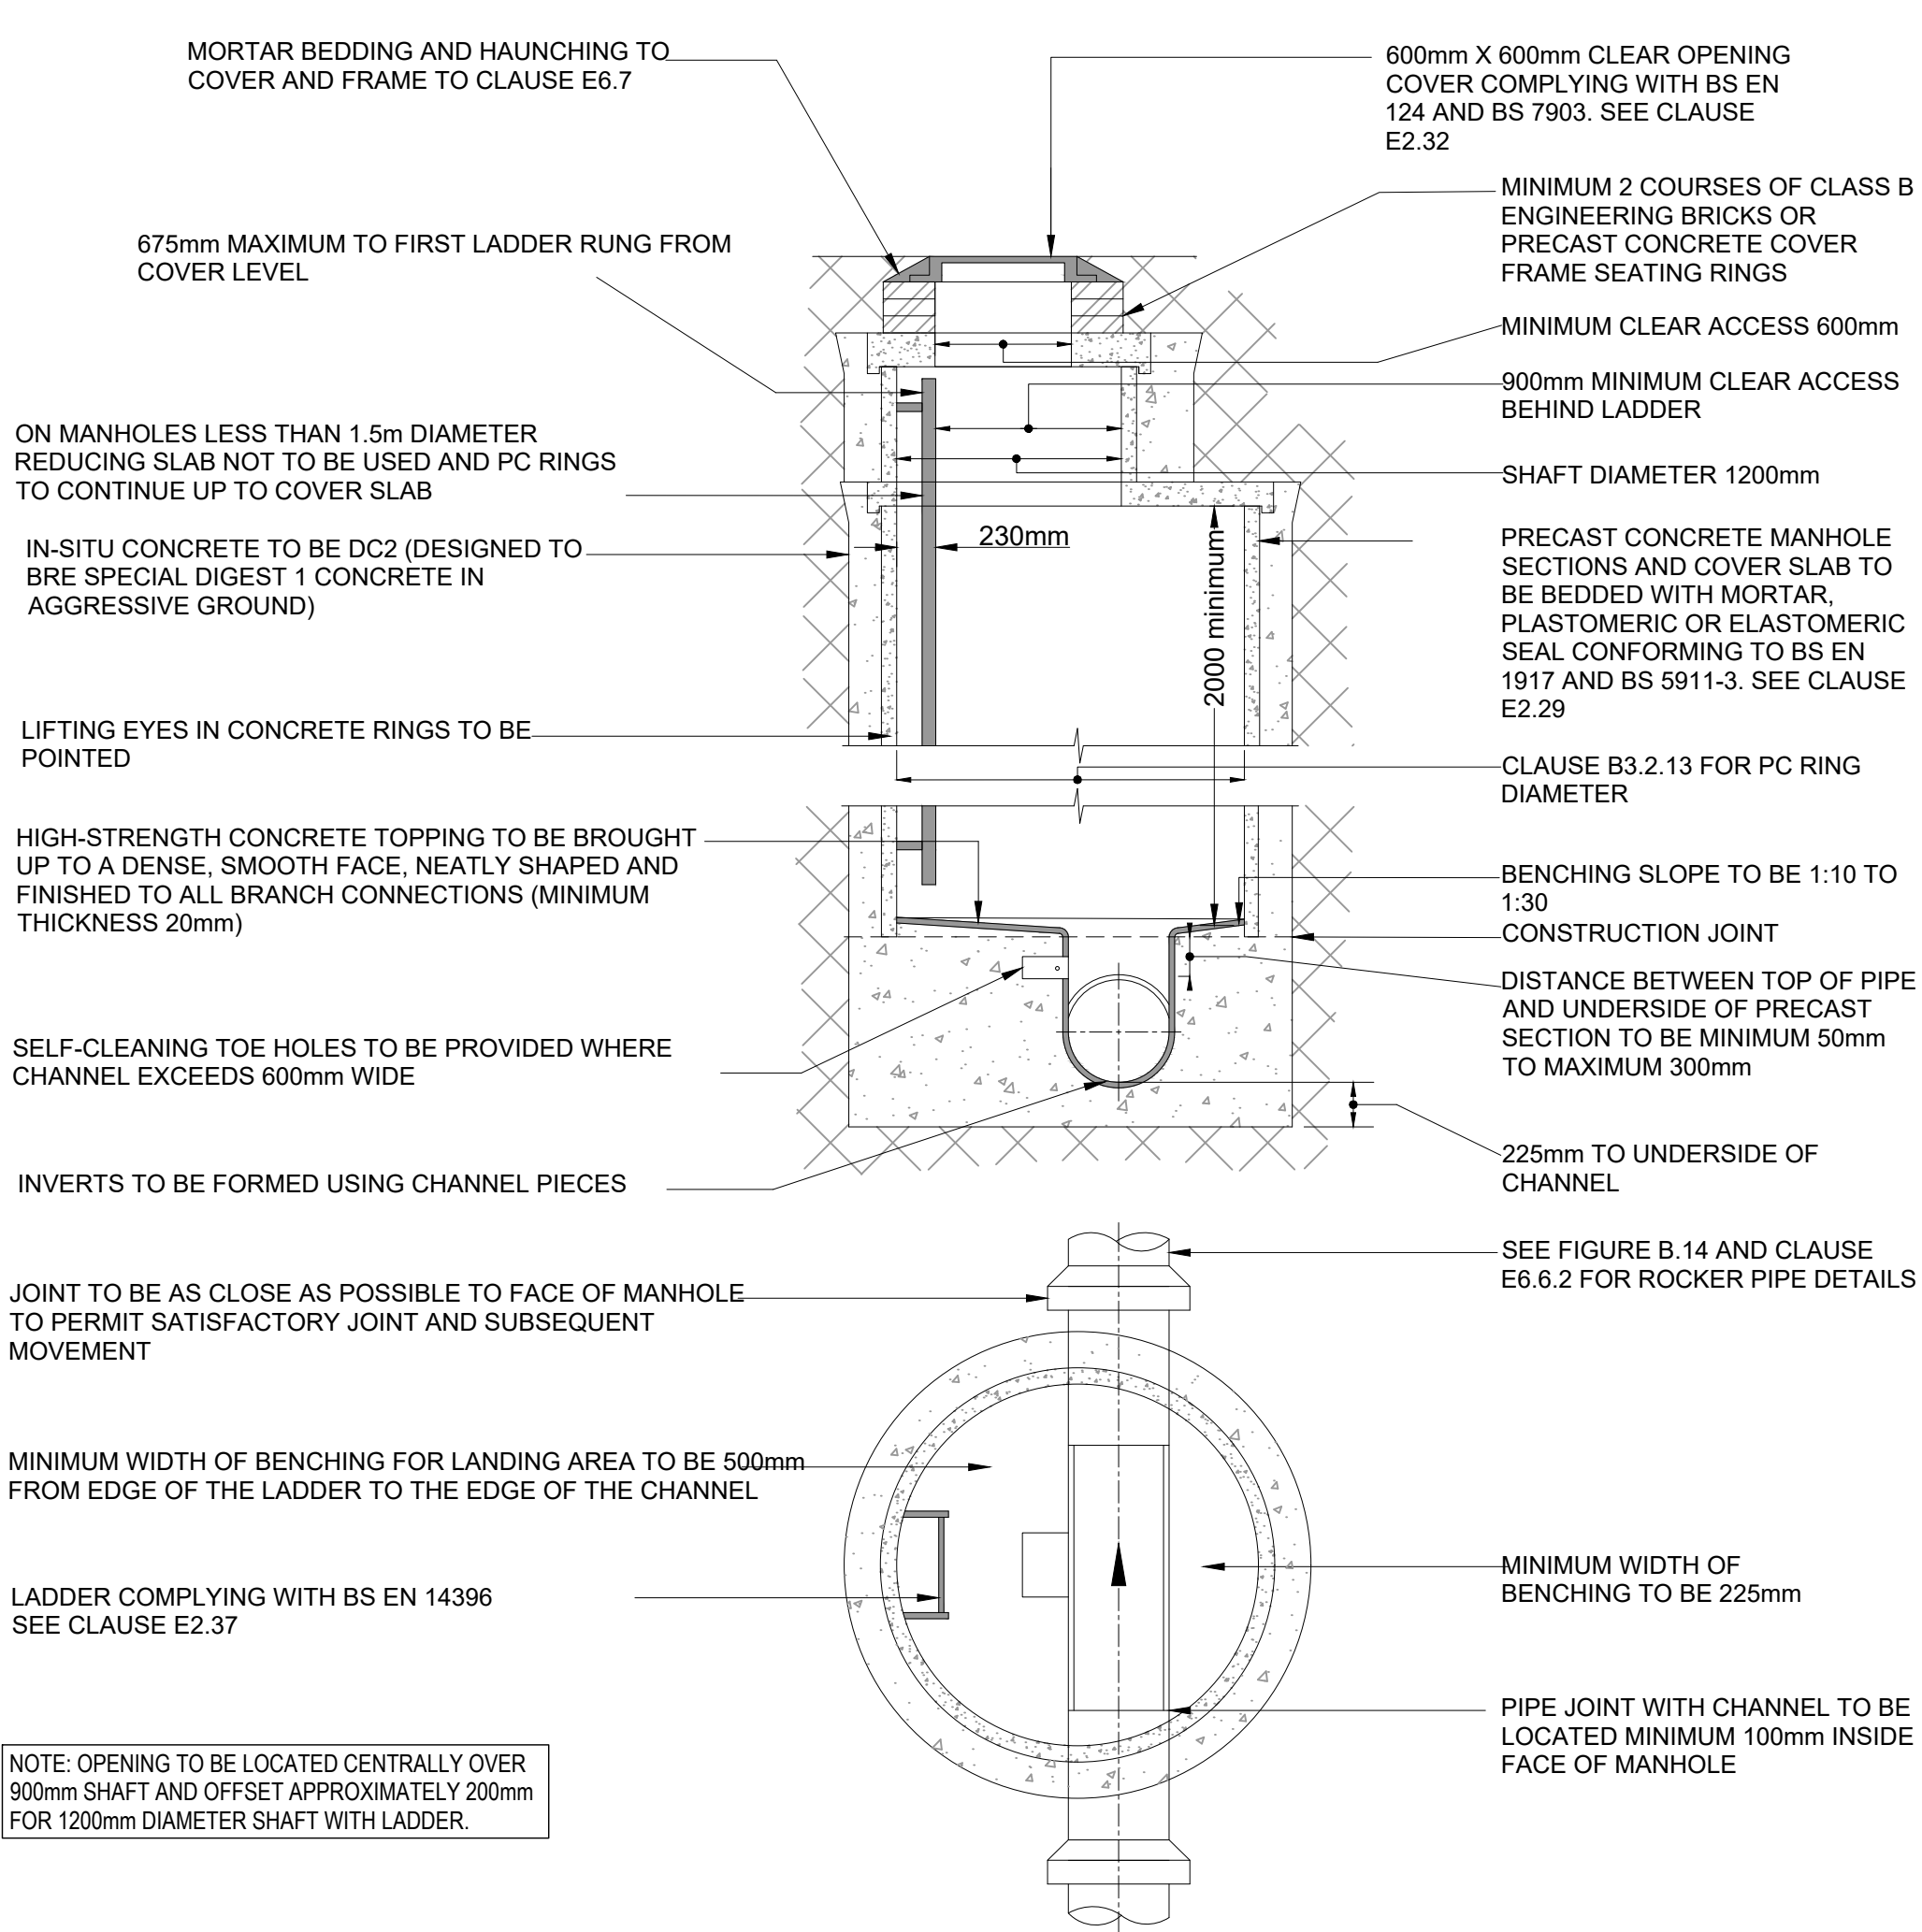


TYPICAL MANHOLE DETAIL - TYPE A1
(DEPTH FROM COVER TO SOFFIT OF PIPE 3m to 6m)

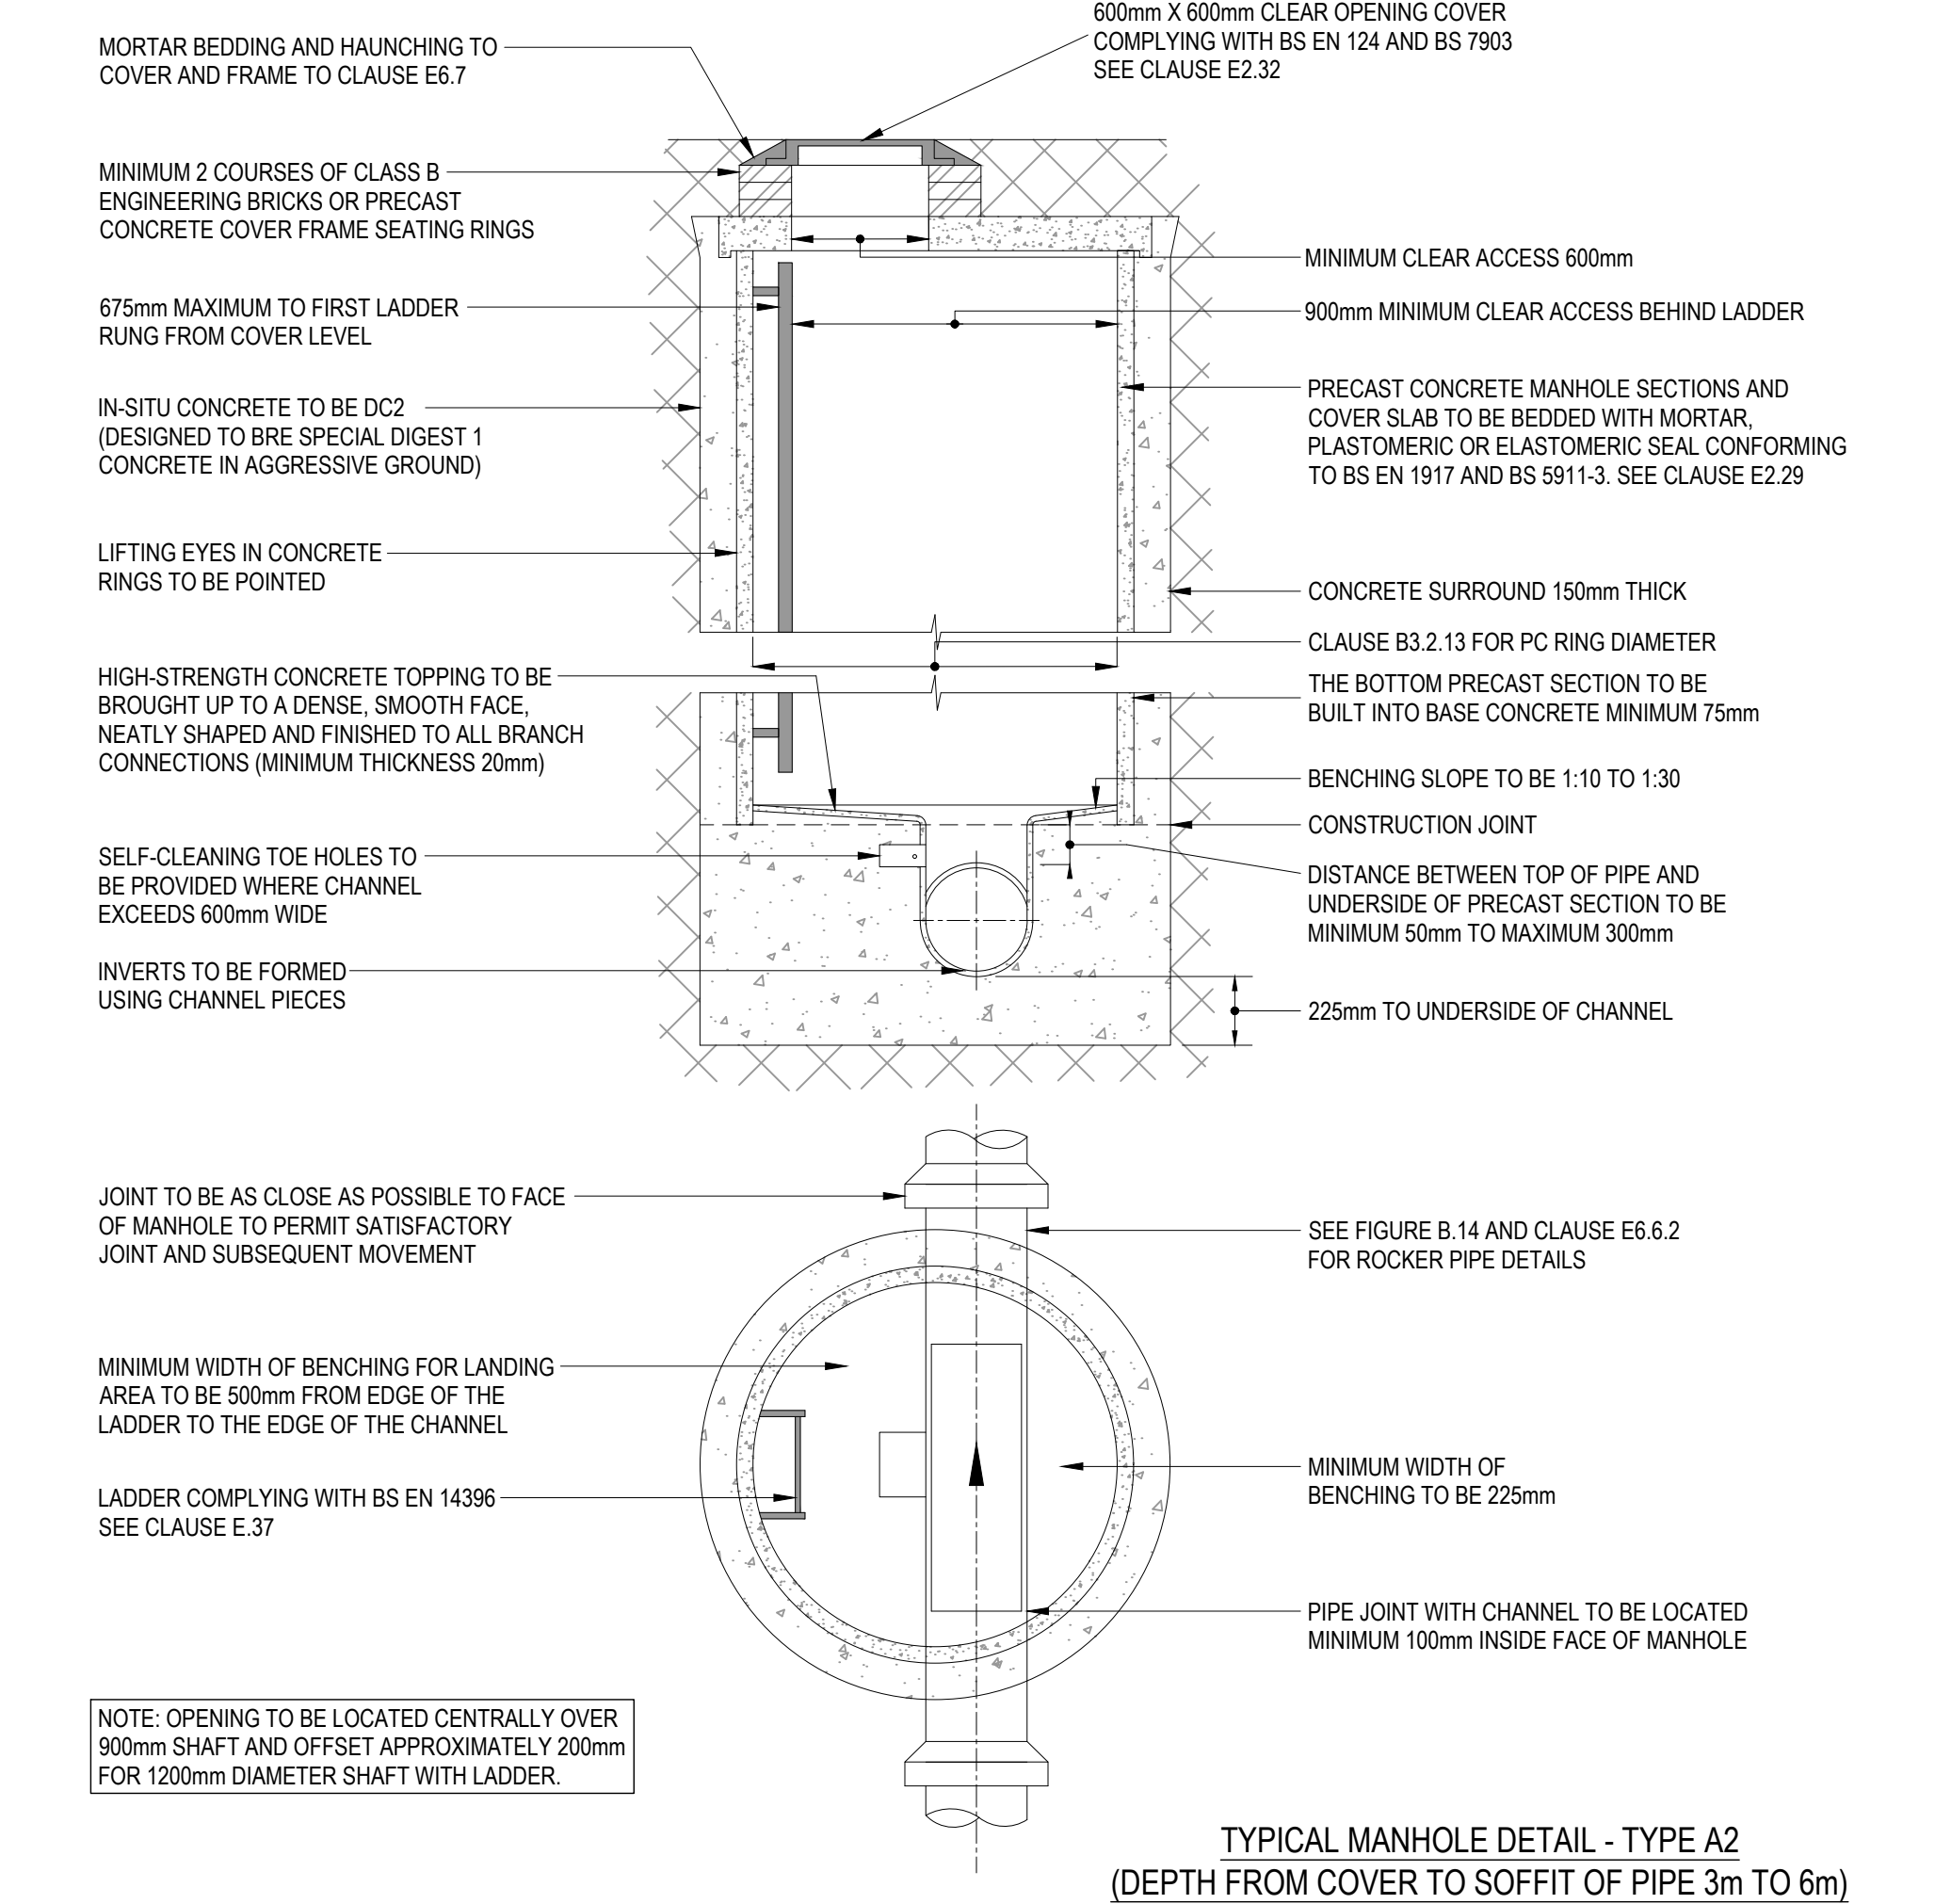


TYPICAL MANHOLE DETAIL - TYPE A2
(DEPTH FROM COVER TO SOFFIT OF PIPE 3m to 6m)

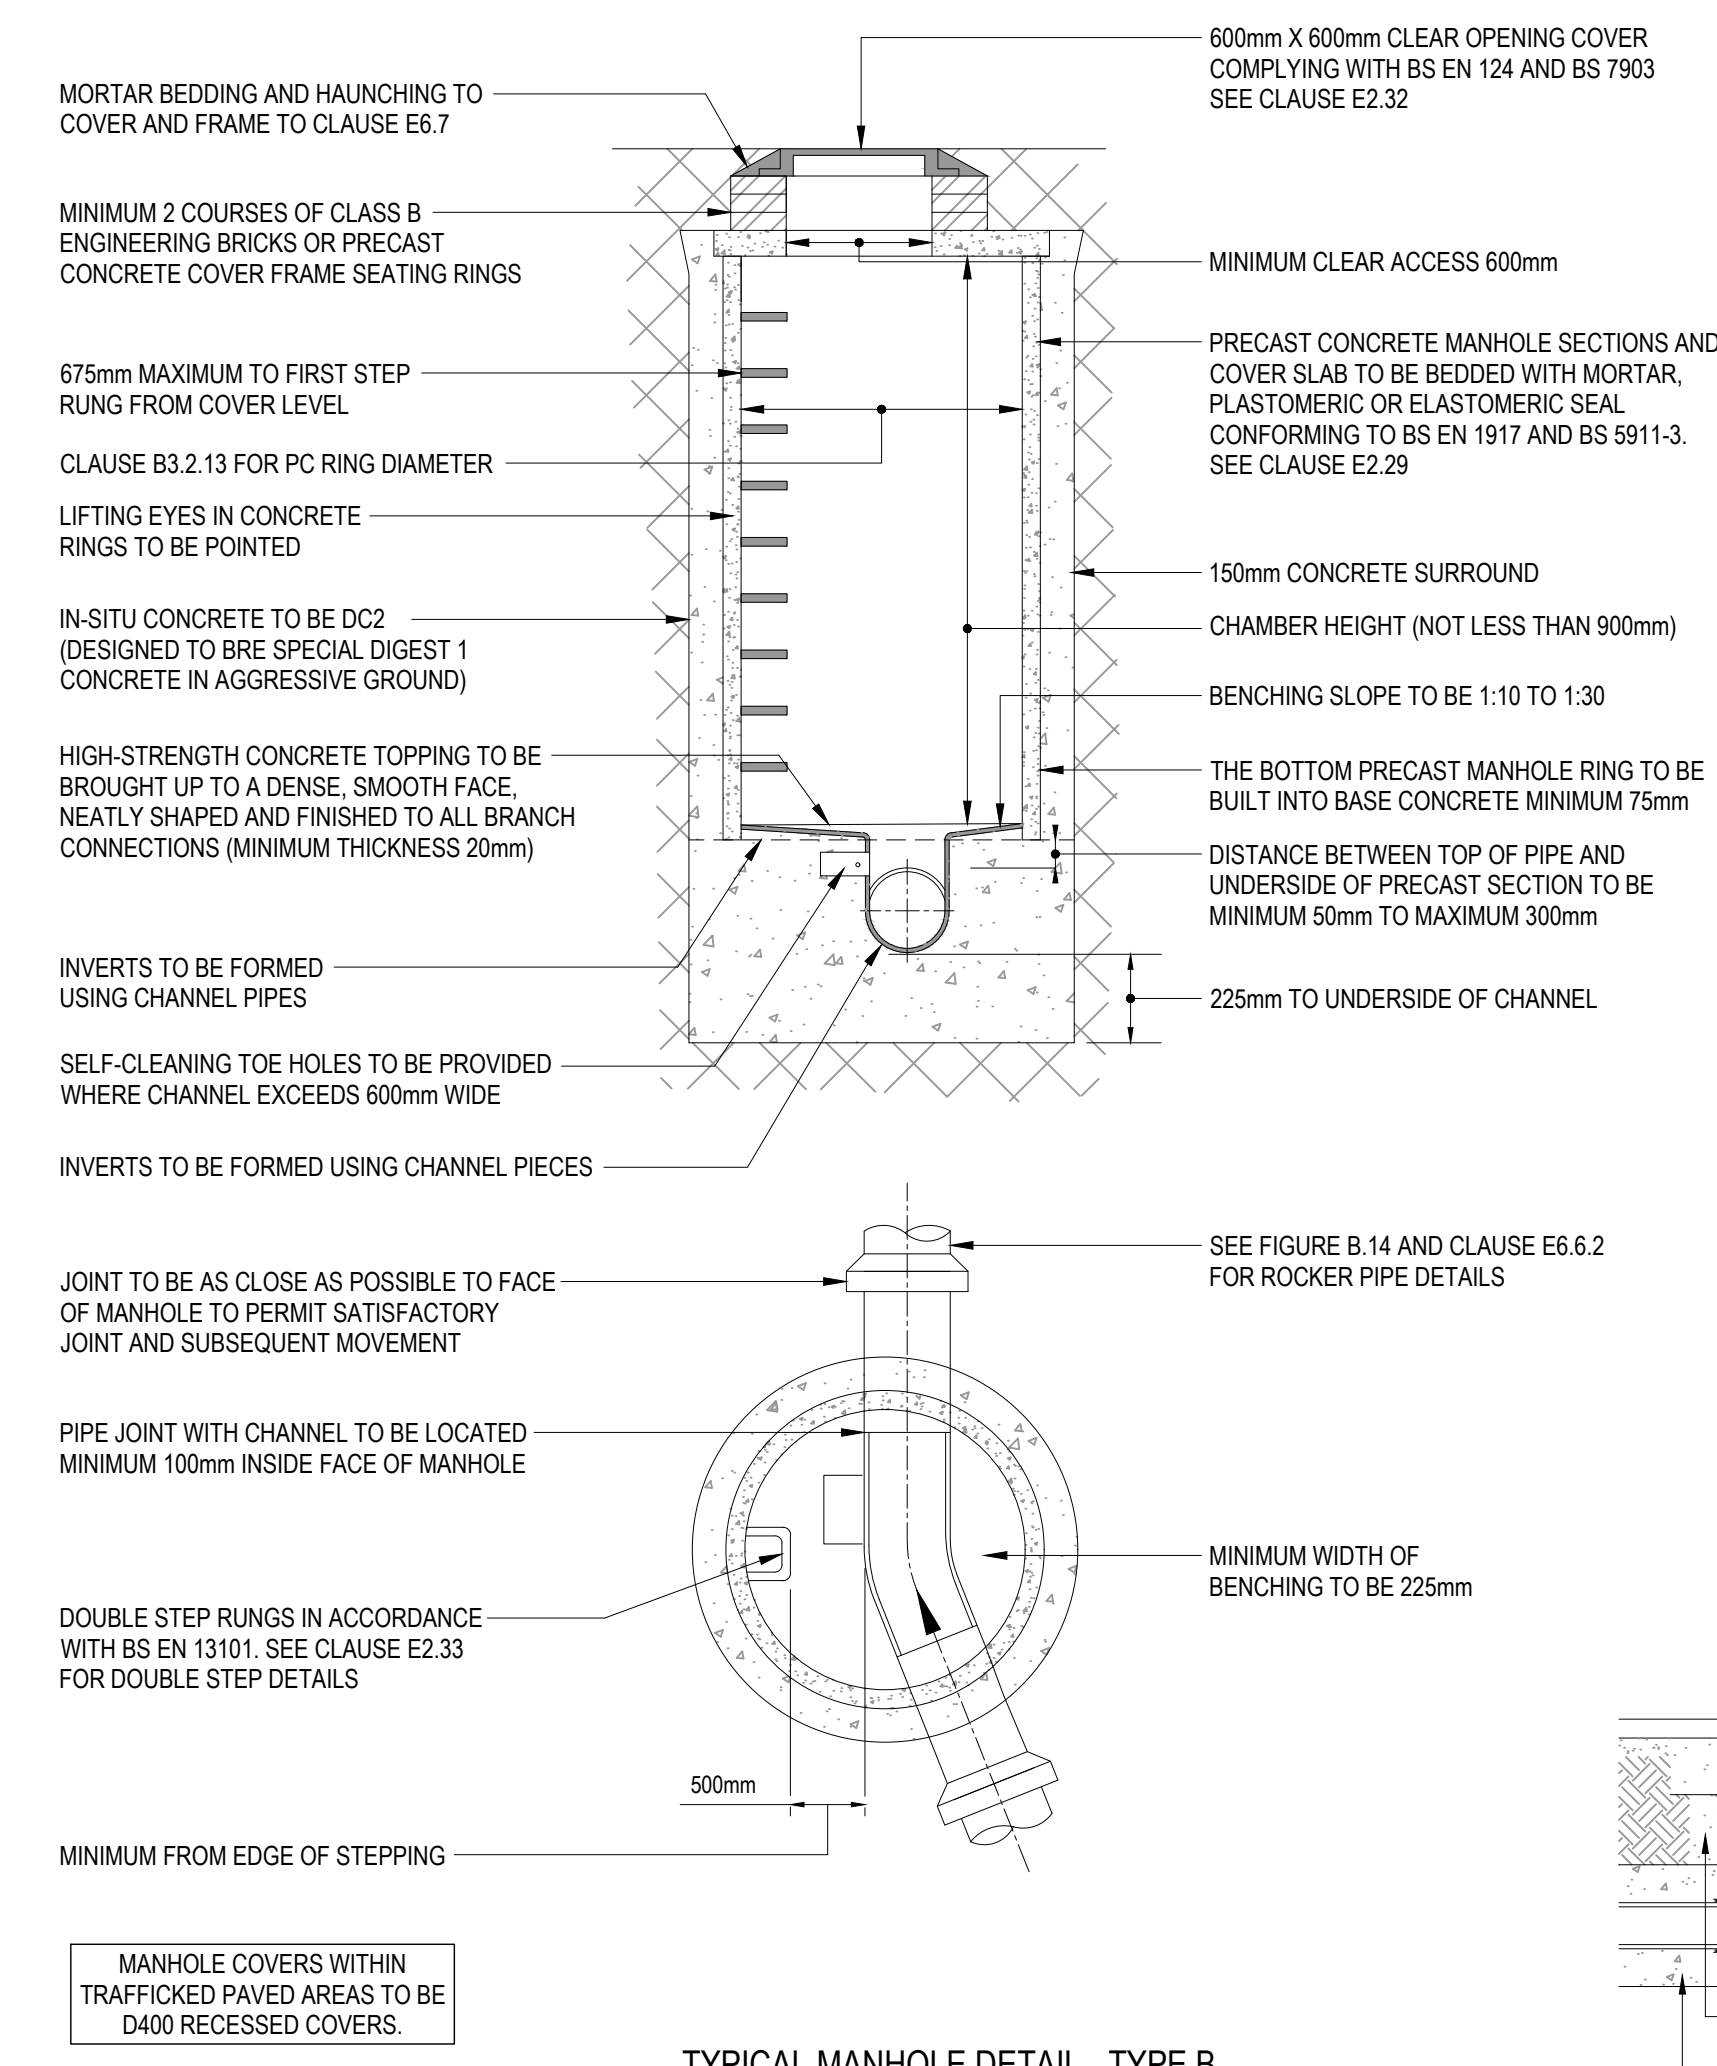


TYPICAL MANHOLE DETAIL - TYPE B
(MAXIMUM DEPTH FROM COVER TO SOFFIT OF PIPE 3.0 m)

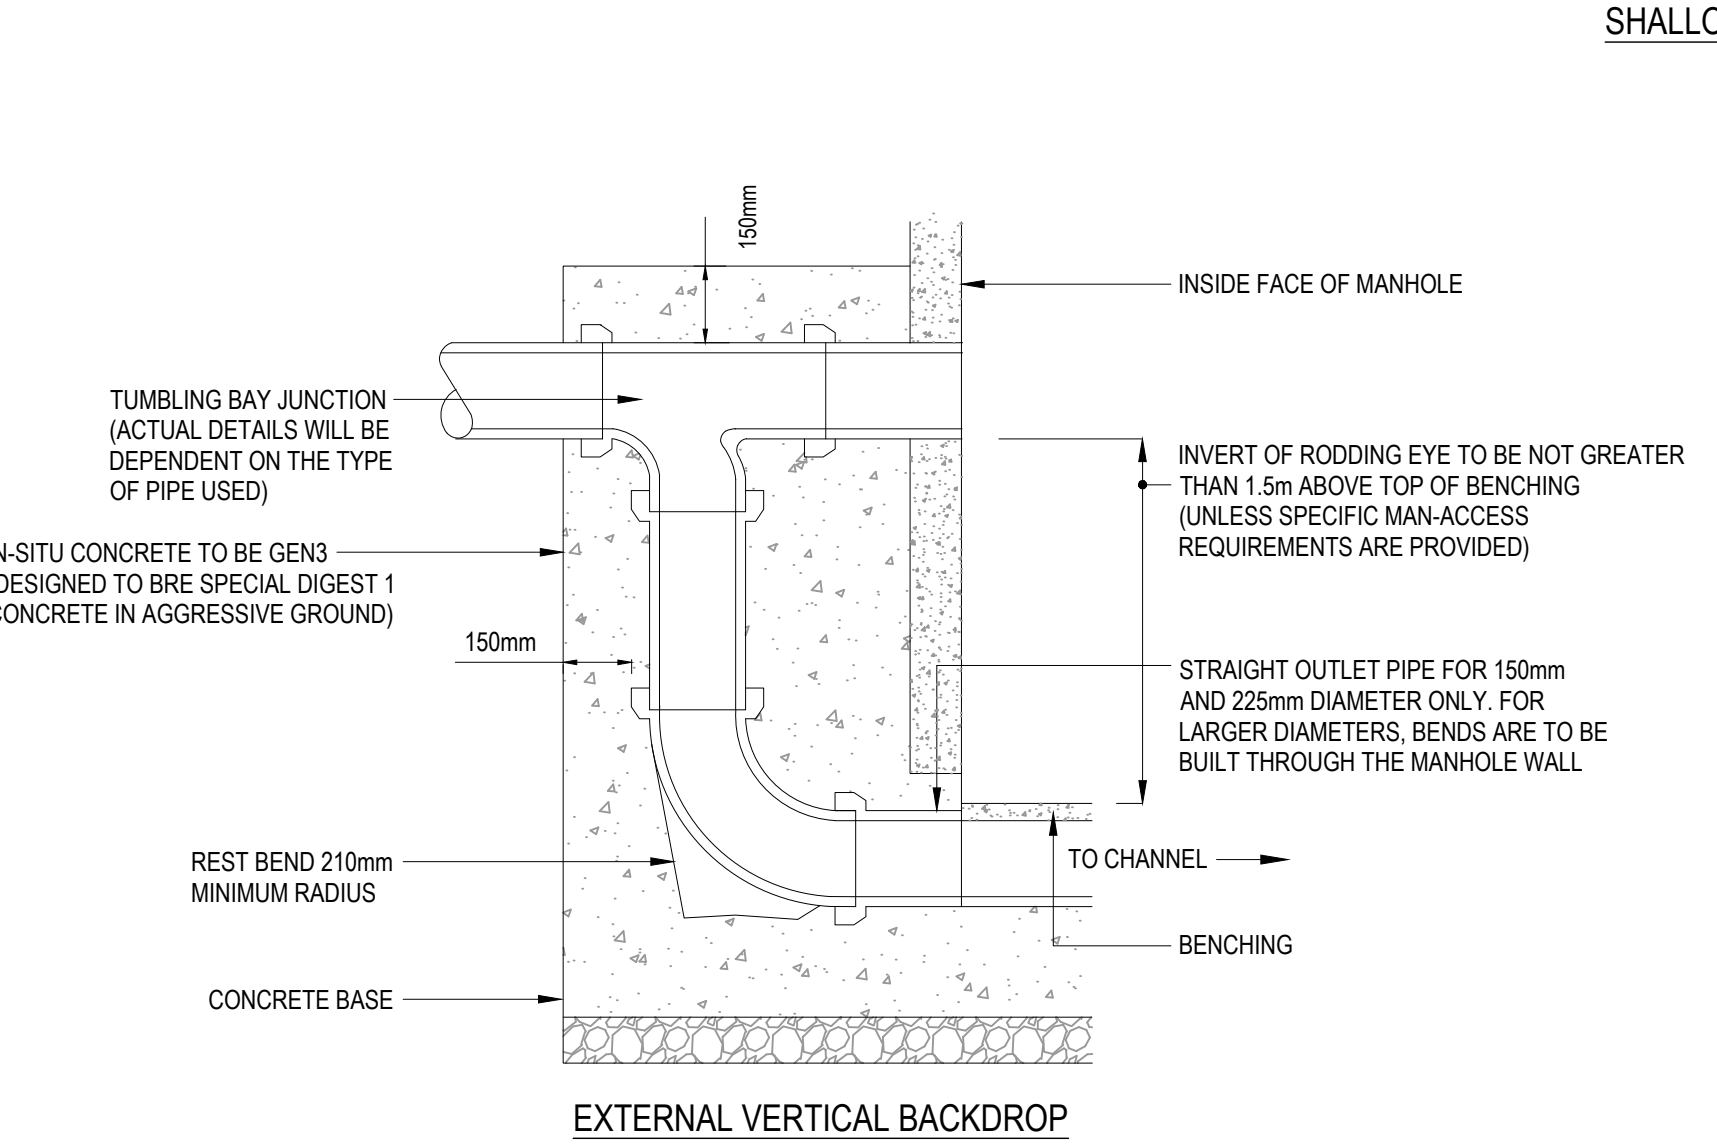


EXTERNAL VERTICAL BACKDROP

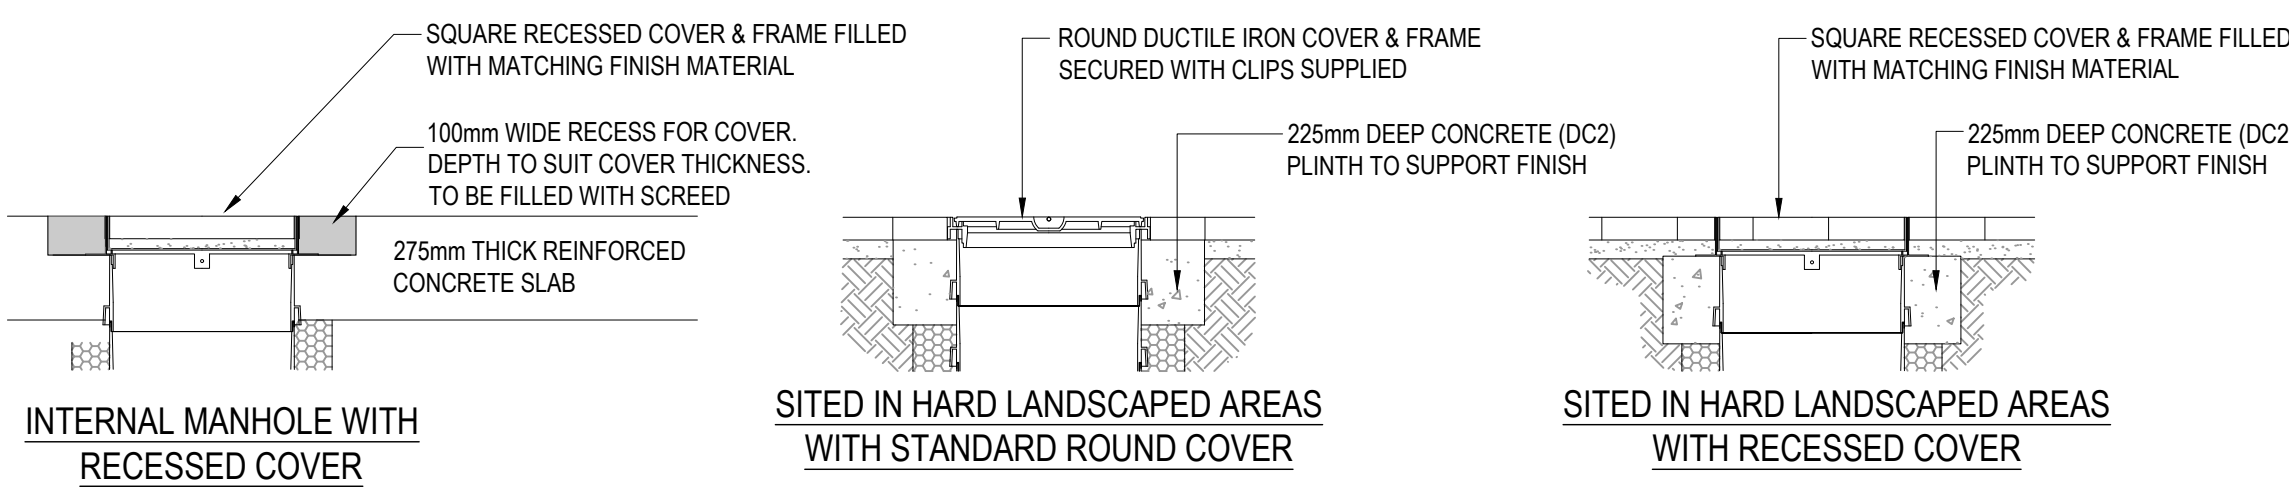


TYPICAL INSPECTION CHAMBER COVER DETAILS

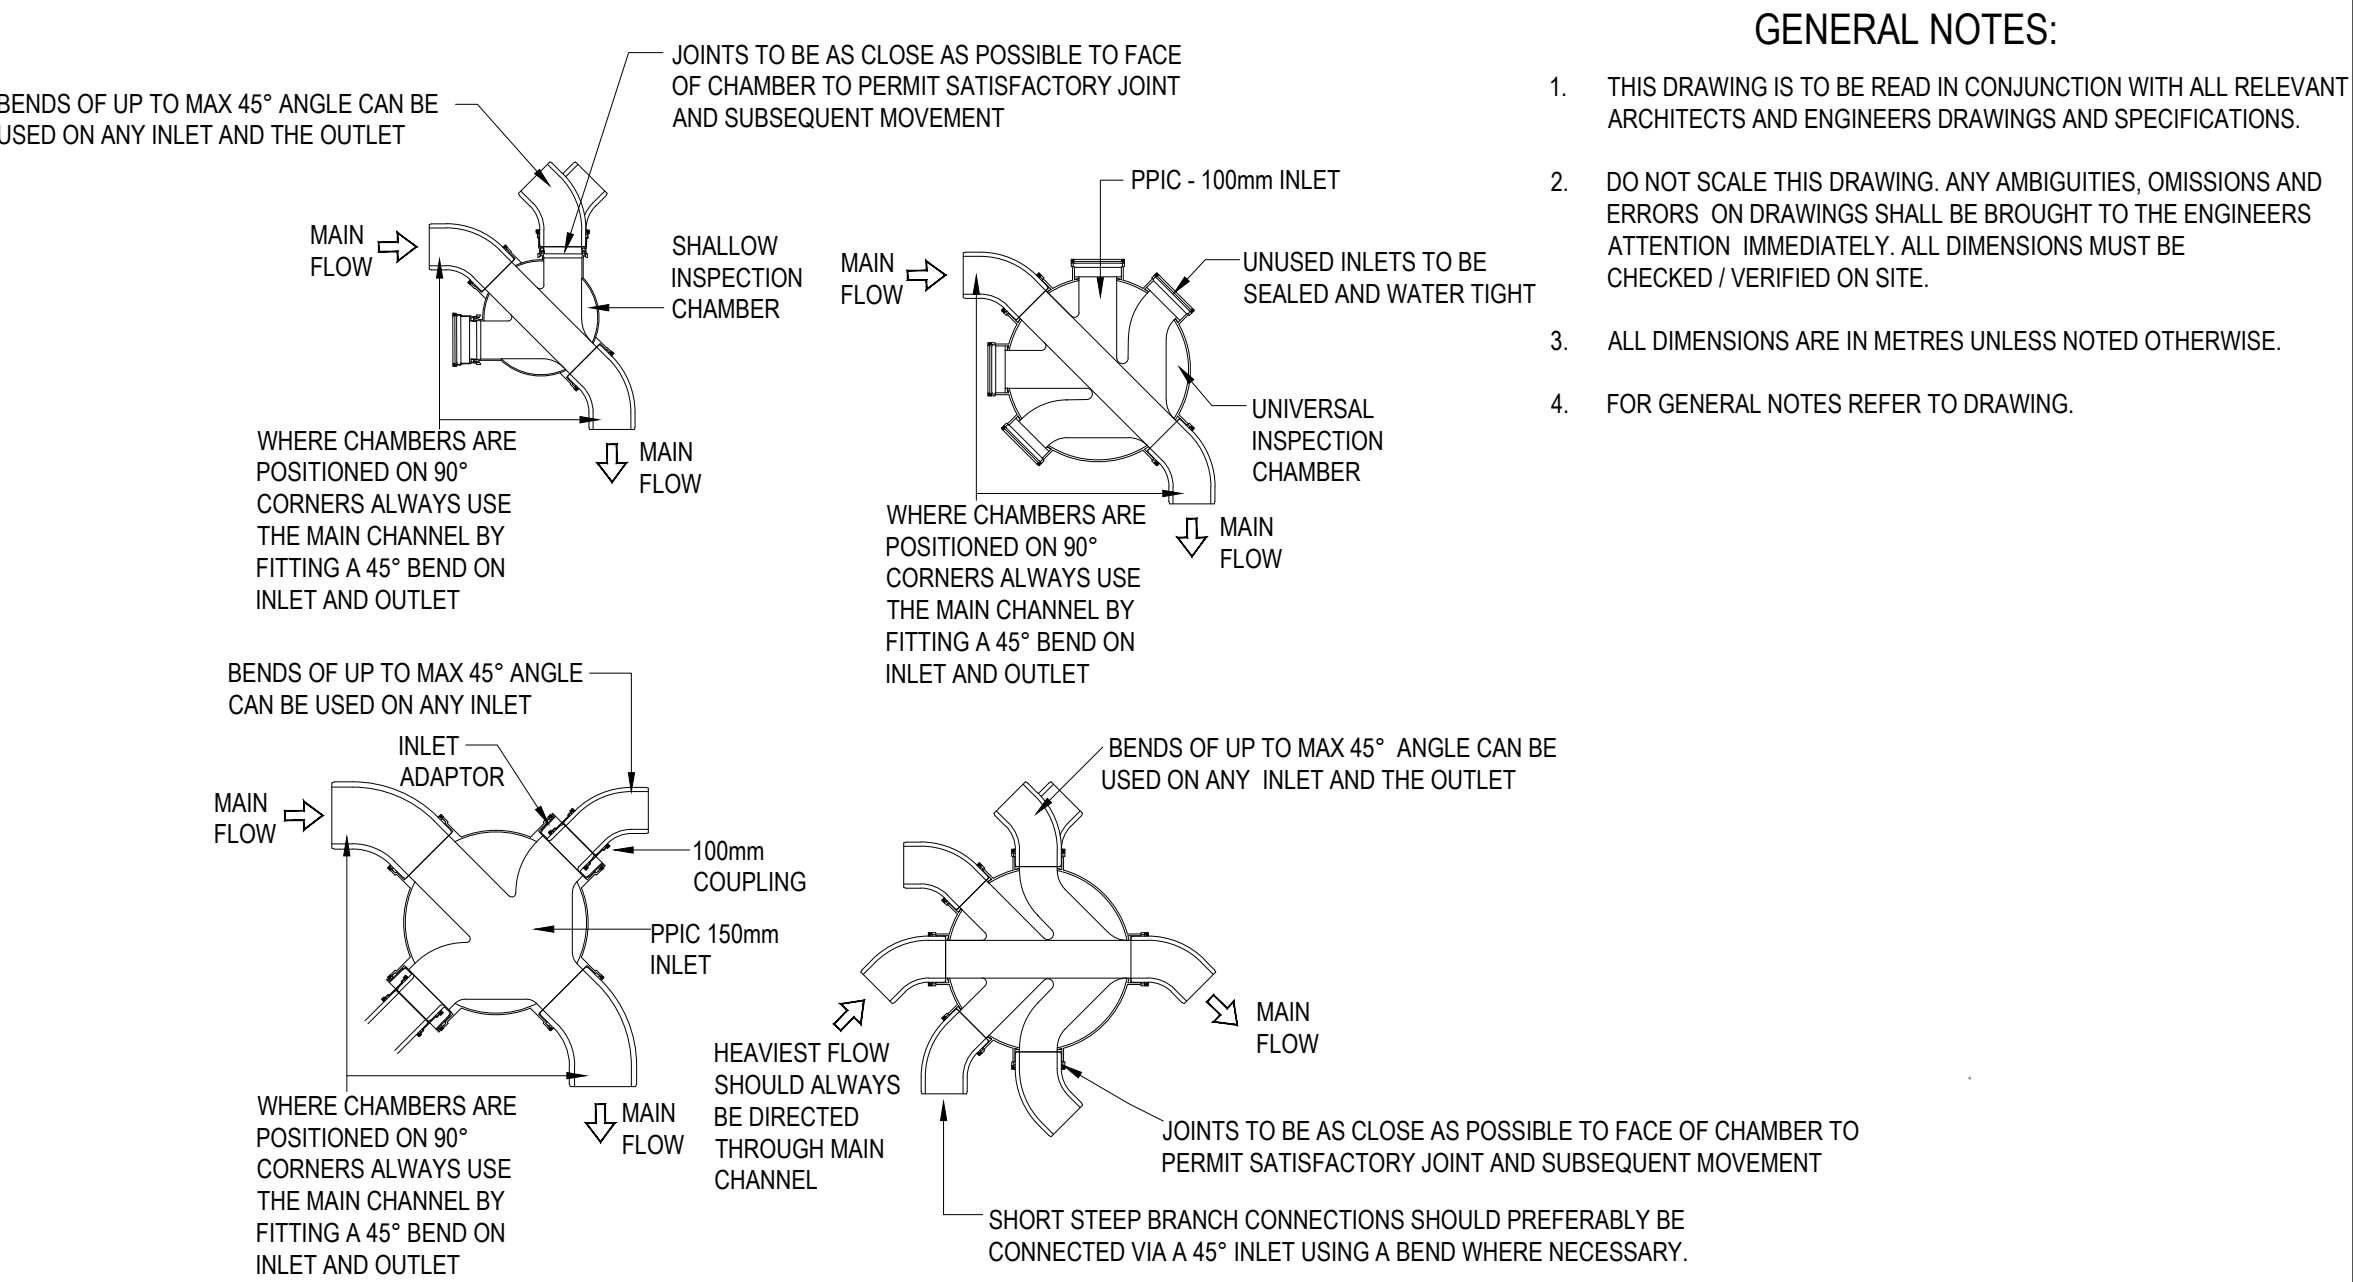

INSPECTION CHAMBER BASE DETAILS

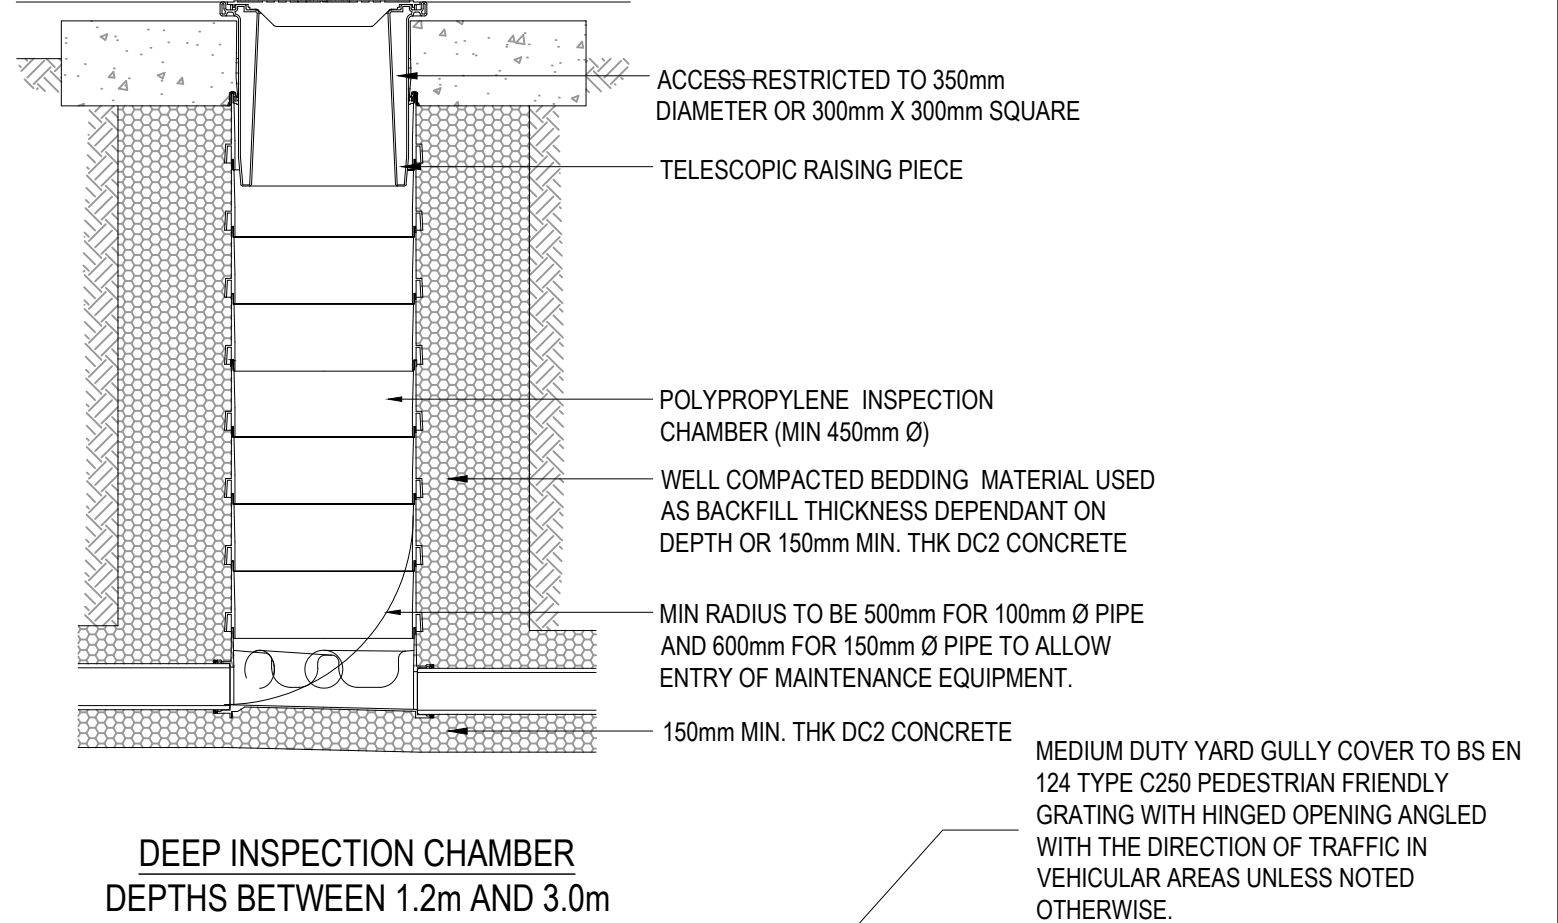

TYPICAL YARD GULLY

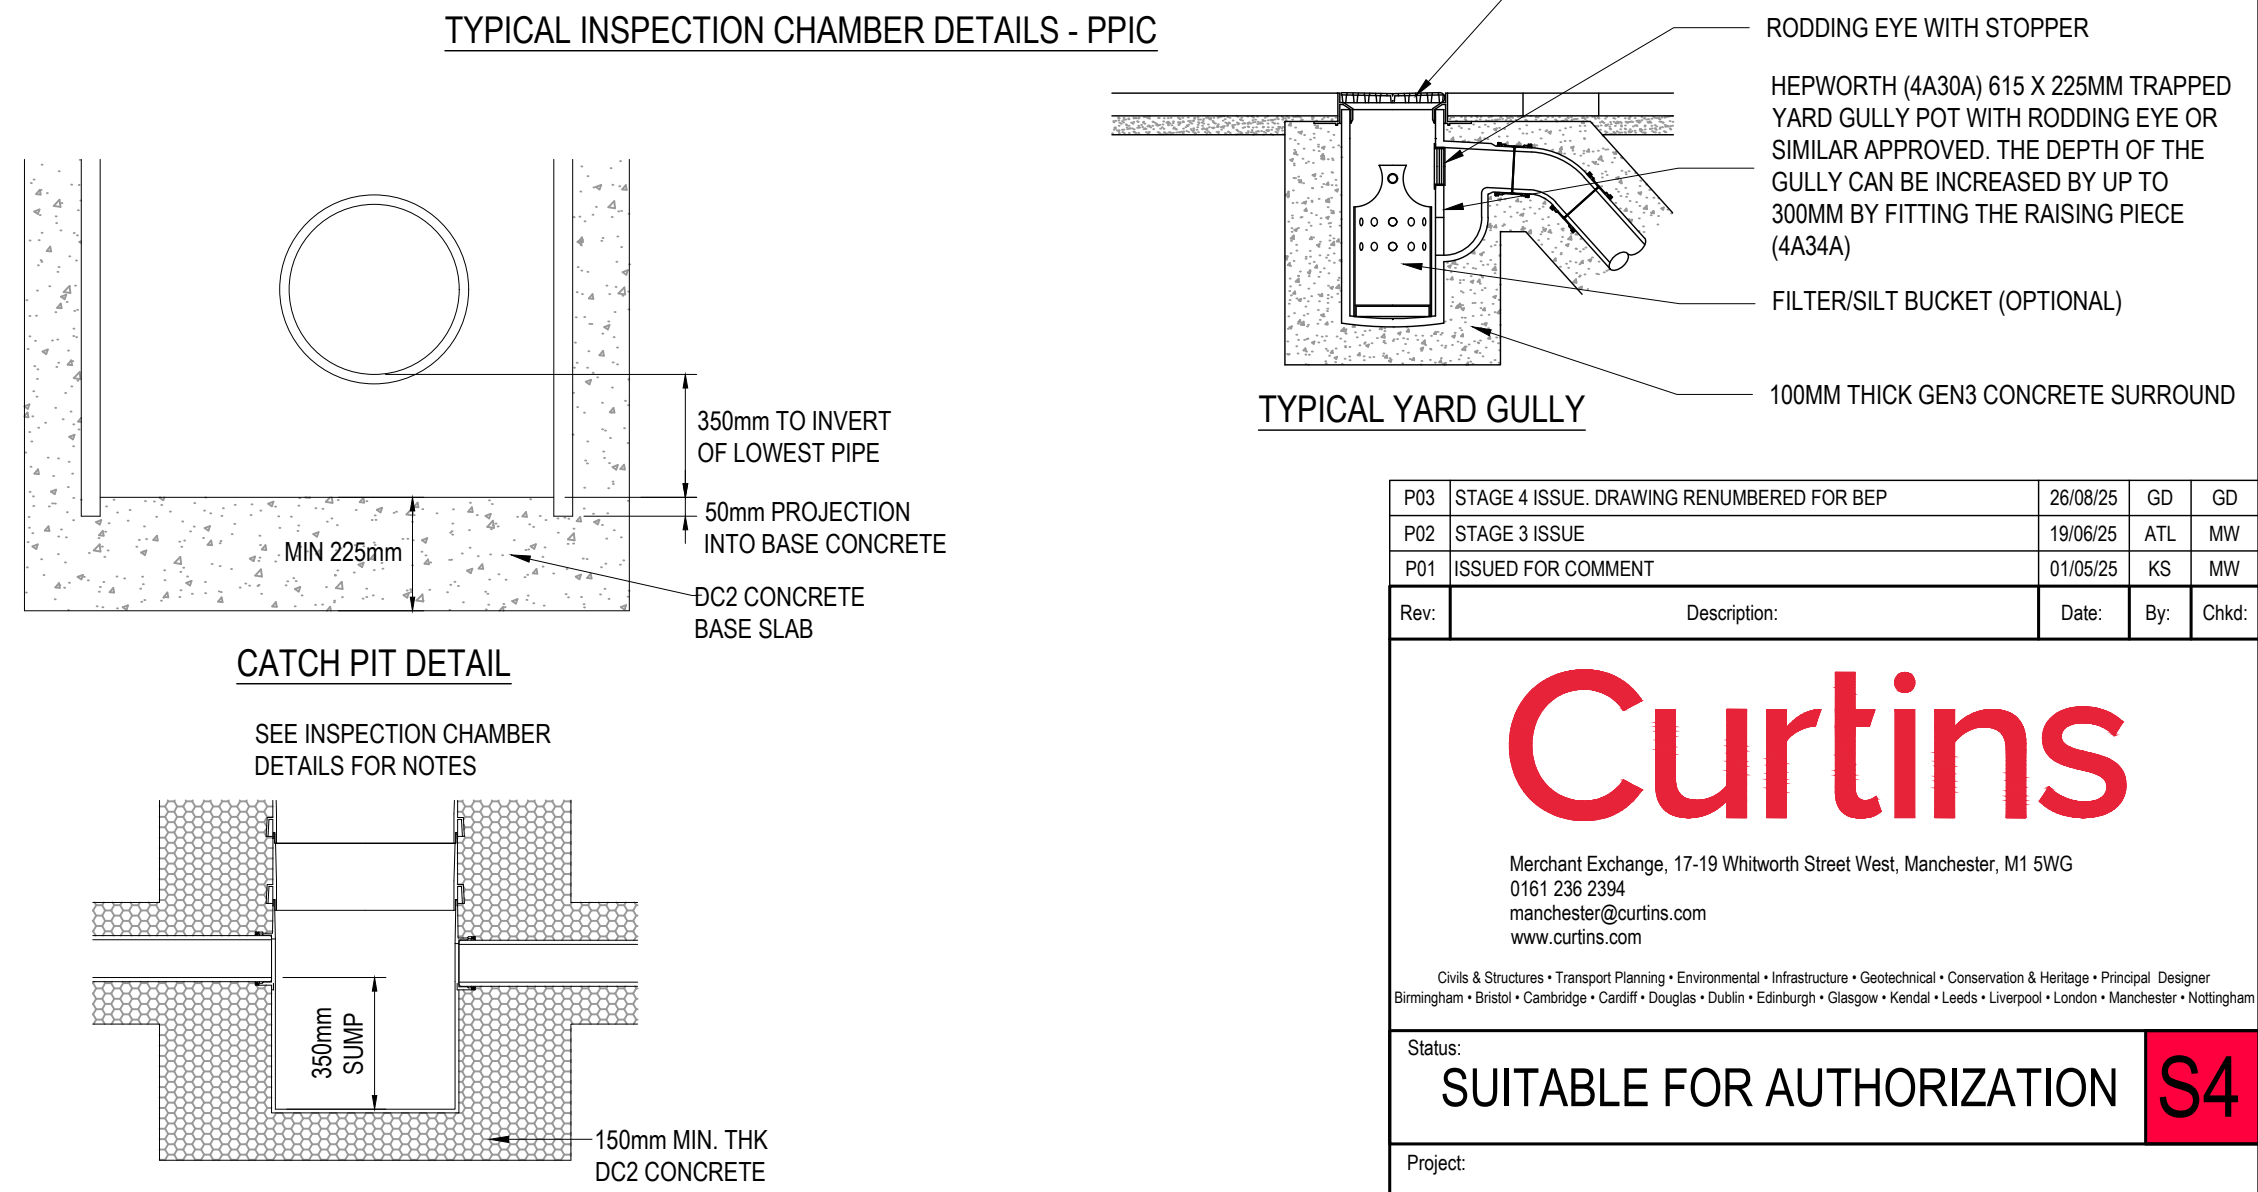

CATCH PIT DETAIL

PPIC CATCHPIT BASE DETAIL

P03	STAGE 4 ISSUE. DRAWING RENUMBERED FOR BEP	26/08/25	GD	GD
P02	STAGE 3 ISSUE	19/06/25	ATL	MW
P01	ISSUED FOR COMMENT	01/05/25	KS	MW
Rev:	Description:	Date:	By:	Chkd:

Curtins

Merchant Exchange, 17-19 Whitworth Street West, Manchester, M1 5WG
0161 236 2394
manchester@curtins.com
www.curtins.com

Civil & Structures • Transport Planning • Environmental • Infrastructure • Geotechnical • Conservation & Heritage • Principal Designer
Birmingham • Bristol • Cambridge • Cardiff • Douglas • Dublin • Edinburgh • Glasgow • Kendal • Liverpool • London • Manchester • Nottingham

Status: **S4**

Project: **HAWTHORN MEDICAL CENTRE**

Orig Title: **DRAINAGE DETAILS SHEET 1**

DRAINAGE DETAILS SHEET 1

Drawn By	KS	Designed By	MW	Checked By	MW
Date	01/05/2025	Scales @ A1	1:20	Revision	
Project No - Originator - Function - Spatial - Form - Discipline - Number					Revision
HMCNMC - CUR - ZZ - 00 - DR - C - 92520					P03