
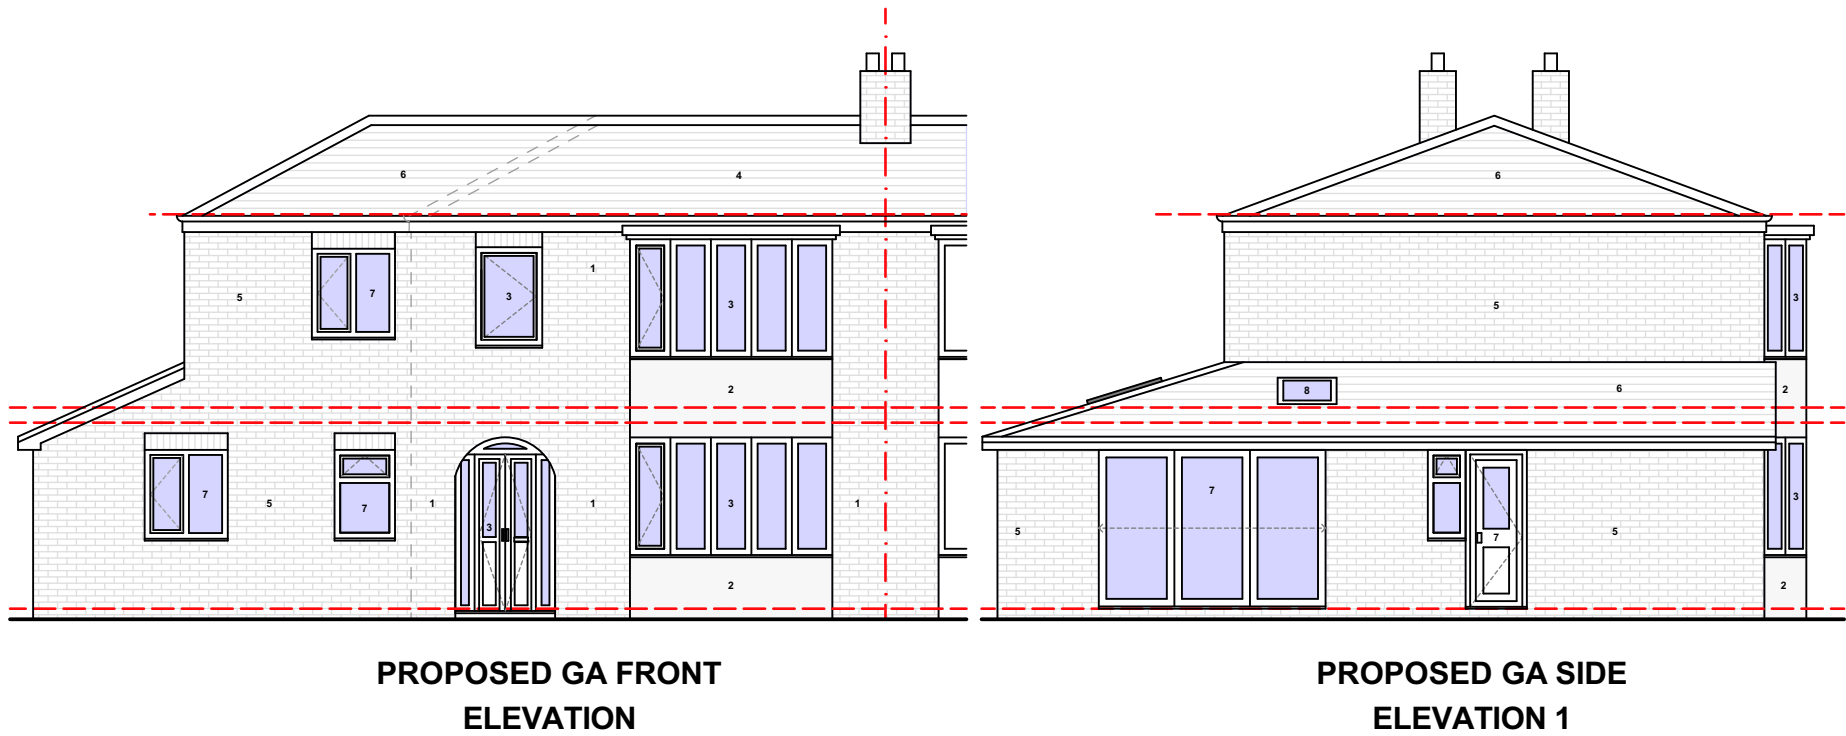


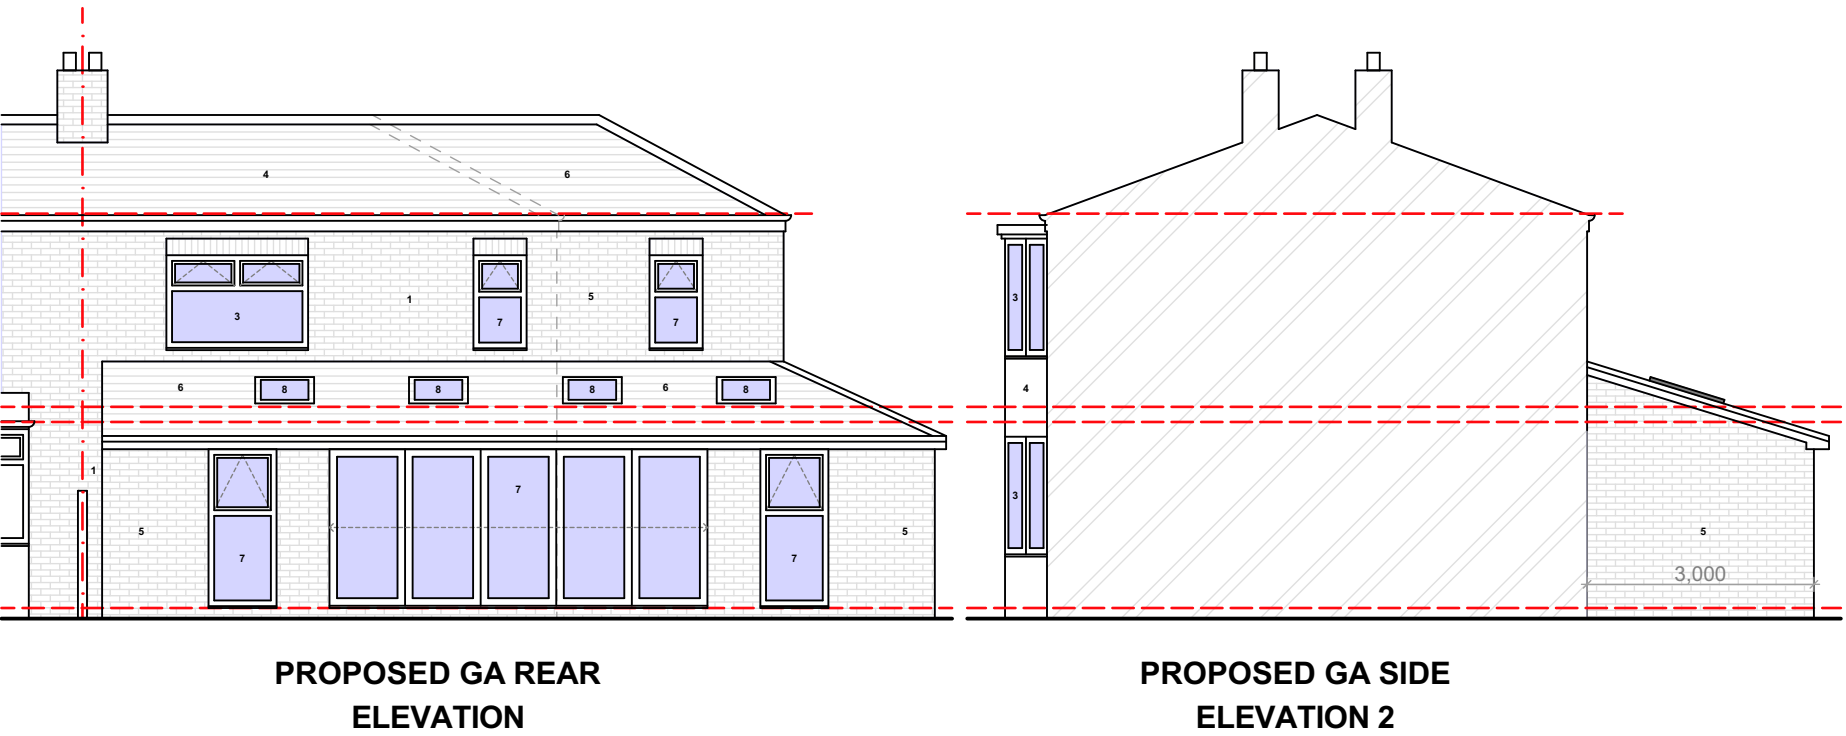

notes

This drawing is subject to a detailed building and site survey, therefore no guarantee of its accuracy can be given. This drawing has been draughted in accordance with the clients design requirements. All areas are approximate and are subject to a detailed building and site survey and further design development. All dimensions should be checked prior to commencement of construction on site.

All dimensions shown are in millimetres (mm).

- Text Key**
1. Existing facing brickwork
 2. Existing render
 3. Existing uPVC door/window
 4. Existing pantile roof tiles
 5. Proposed facing brickwork
 6. Proposed pantile roof tiles
 7. Proposed uPVC door/window
 8. Proposed velux roof lights

SCALE BAR 1:100

PL0 Planning Issue 22.10.25

revisions

NADA Architects Ltd
169 Kingsway
Burnage
Manchester
M19 2ND
Mob: 07974 735527
E: ahmed@nadaarchitects.com
W: www.nadaarchitects.com

- D - design PL - planning PT - pre-tender
T - tender P - preliminary
C - construction R - record

NADEEM HAKIM ALI BEGUM

HOUSE EXTENSIONS
16 HARROP ST,
MANCHESTER, M18 8RW

PROPOSED GA ELEVATIONS

scale	date	drawn	checked
1:100 @ A3	22.10.25	MOAYED HAMADA	AC
job no	(category) dwg no	revision	

25-1408 (04)001 PL0

Verify all dims prior to construction. Immediately report any discrepancies on this drawing to Architect. This drawing shall be read in conjunction with associated specifications and related consultant's documents.