




PROPOSED REAR ELEVATION

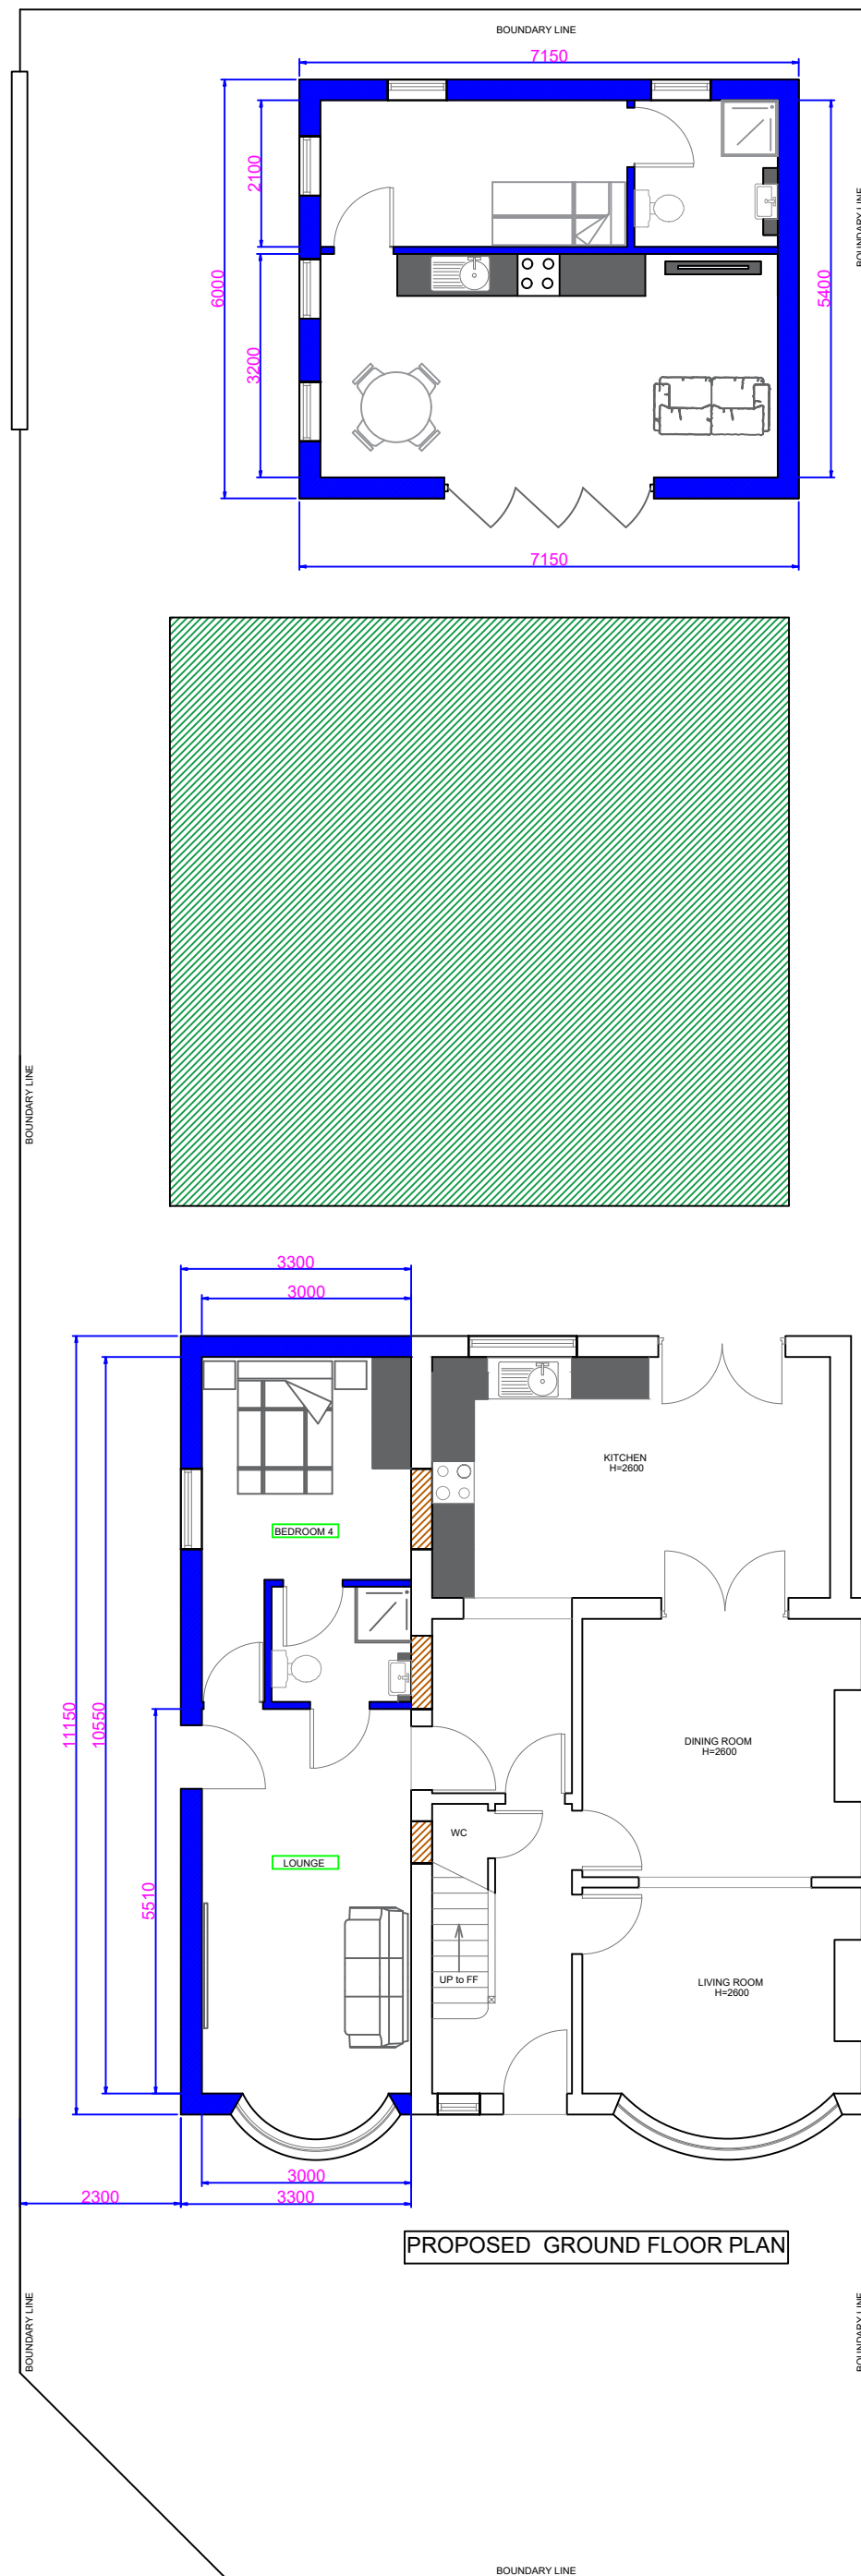