
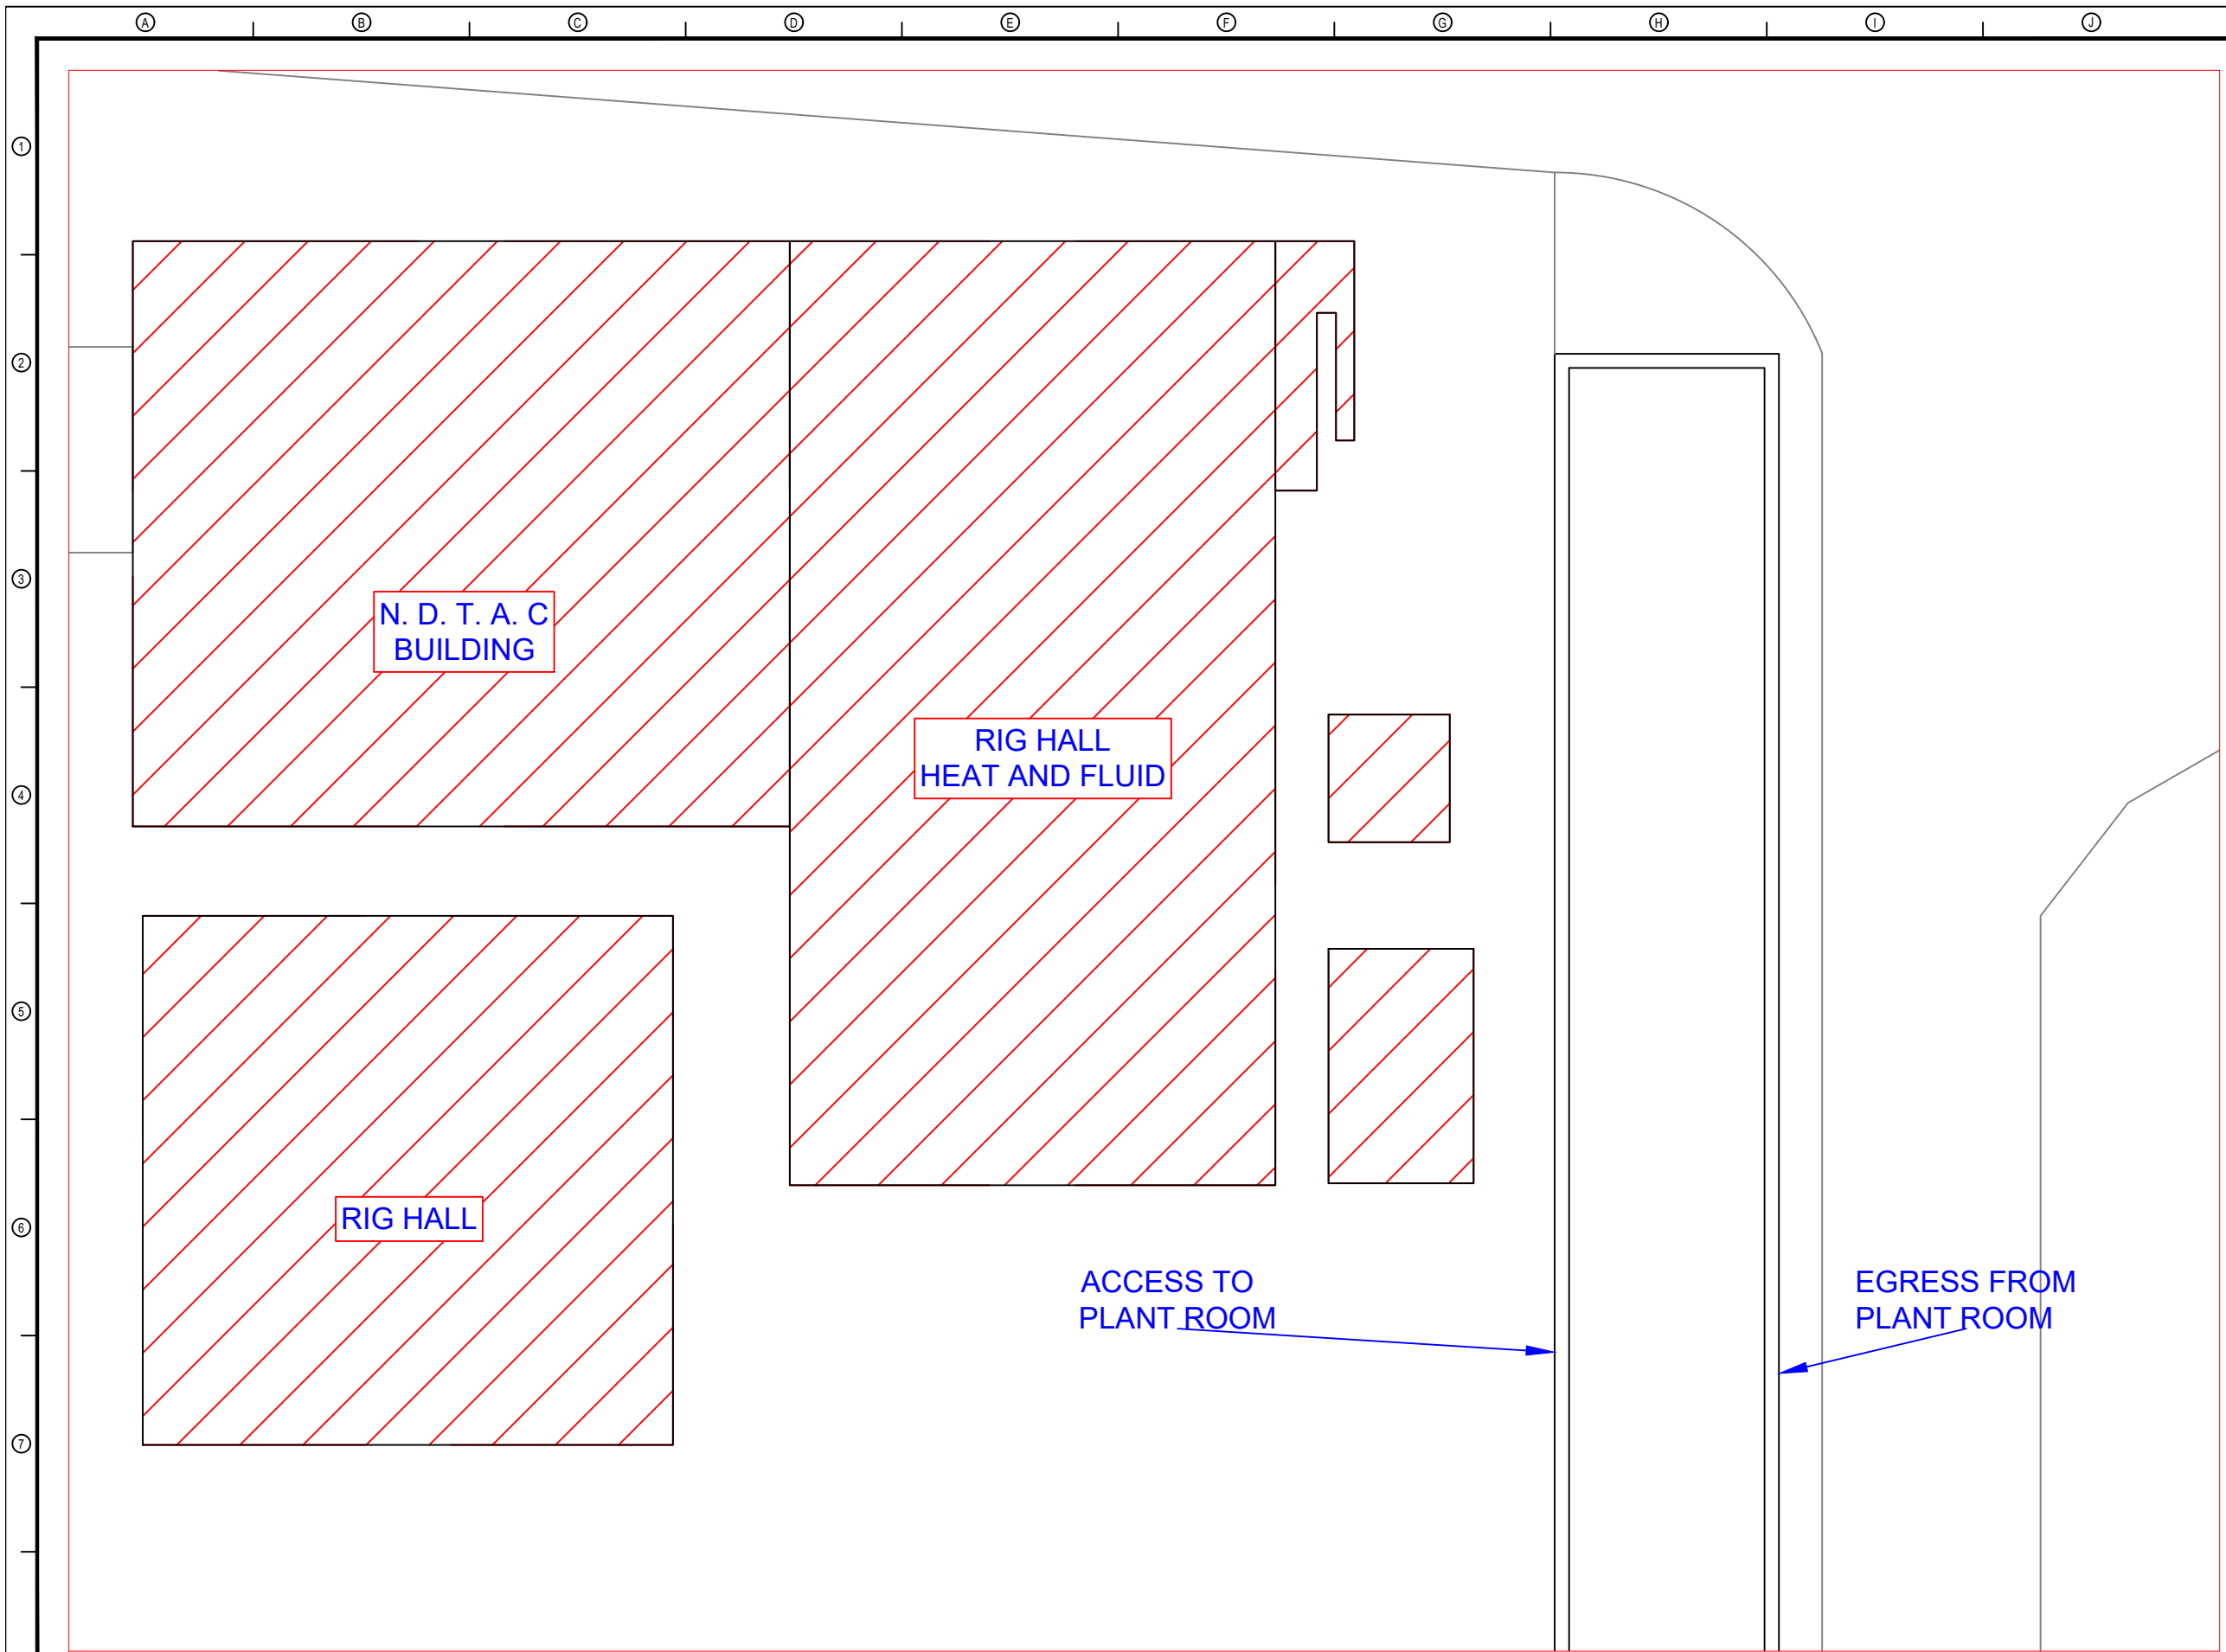


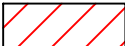

NOTES:

 PROPOSED DEMOLITION

DISCLAIMERS:

DO NOT SCALE OFF THIS DRAWING.
All dimensions are given in good faith and believed to be correct.
Contractors must verify all dimensions before commencing work.
Construction coordination is the responsibility of the principle contractor. Any variations or discrepancies to be reported to EDF.
This drawing is the property of EDF and terms & conditions apply.
All plans copyright of EDF.

REVISIONS:

REV	DESCRIPTION:	INITIALS:	DATE:
01	*****	***	19/11/2020
02	*****	***	19/11/2020
03	*****	***	19/11/2020
04	*****	***	19/11/2020

SITE / BUILDING:

EDF SITE
TIMPSON ROAD
WYTHENSHAW
MANCHESTER
M23 9TT

Date	19/11/2020	Scale (On A3)	NTS
Drawn	GLD		
Dwg. No.	NTH_WTH_SITE_MASTER.DWG		
BUILDING ID:	NTH_WTH	FLOOR:	00

Property Of:

Property Services
EDF Energy
90 Whitfield Street
Bloomsbury
London
W1T 4EZ

TEL : 020 7242 9050

