




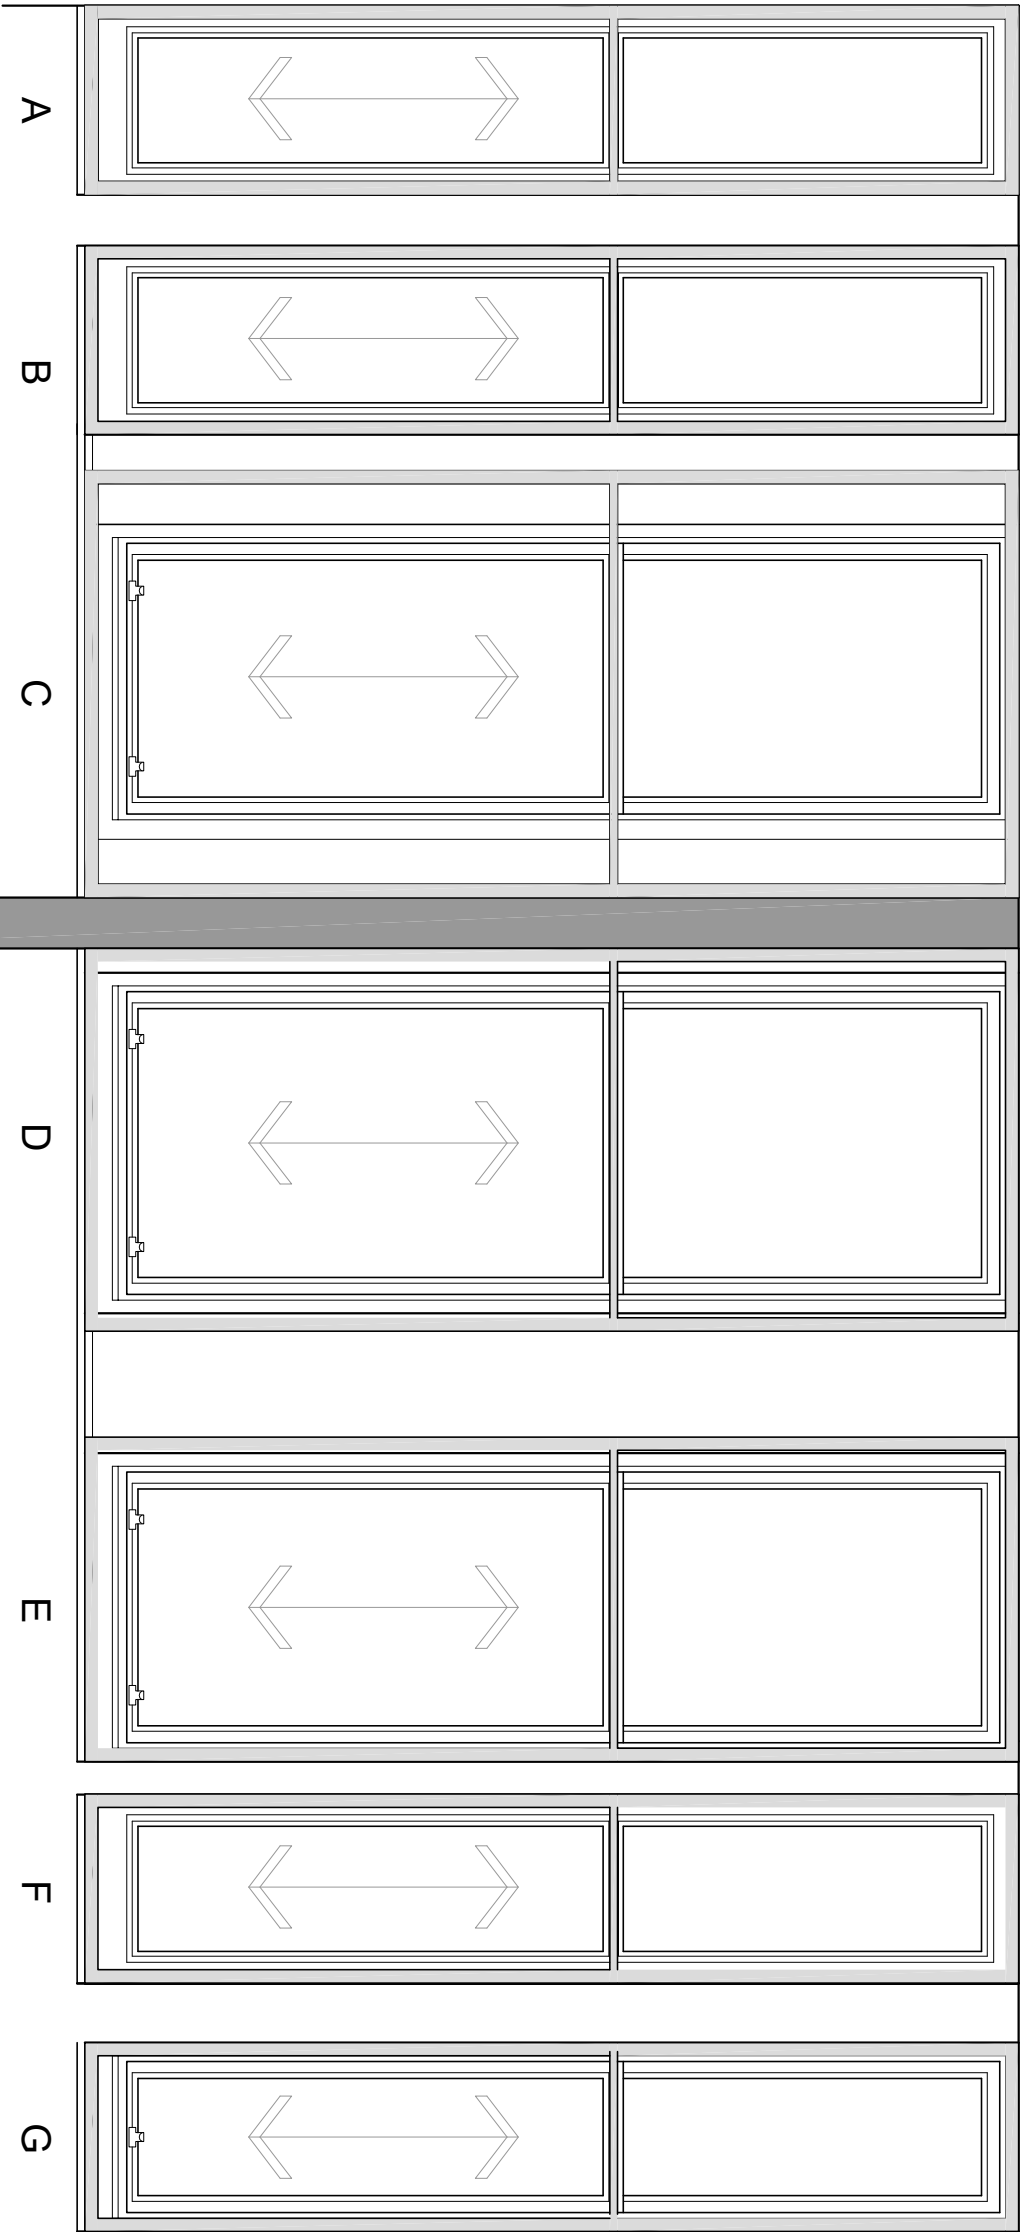

Internal Elevation
(with NEW secondary
glazing being shown)

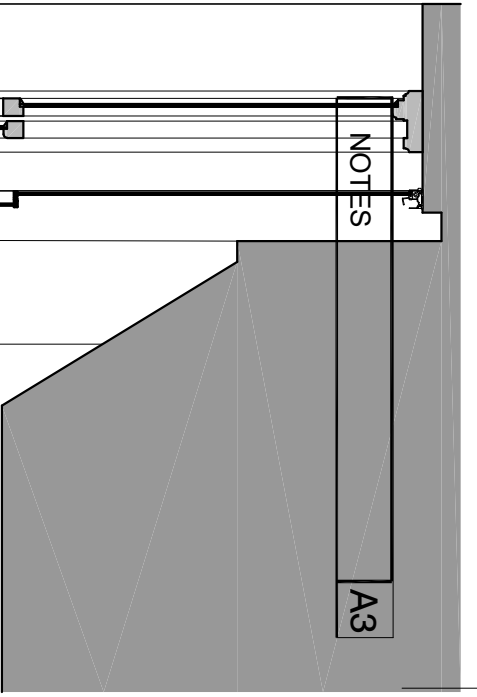

Section

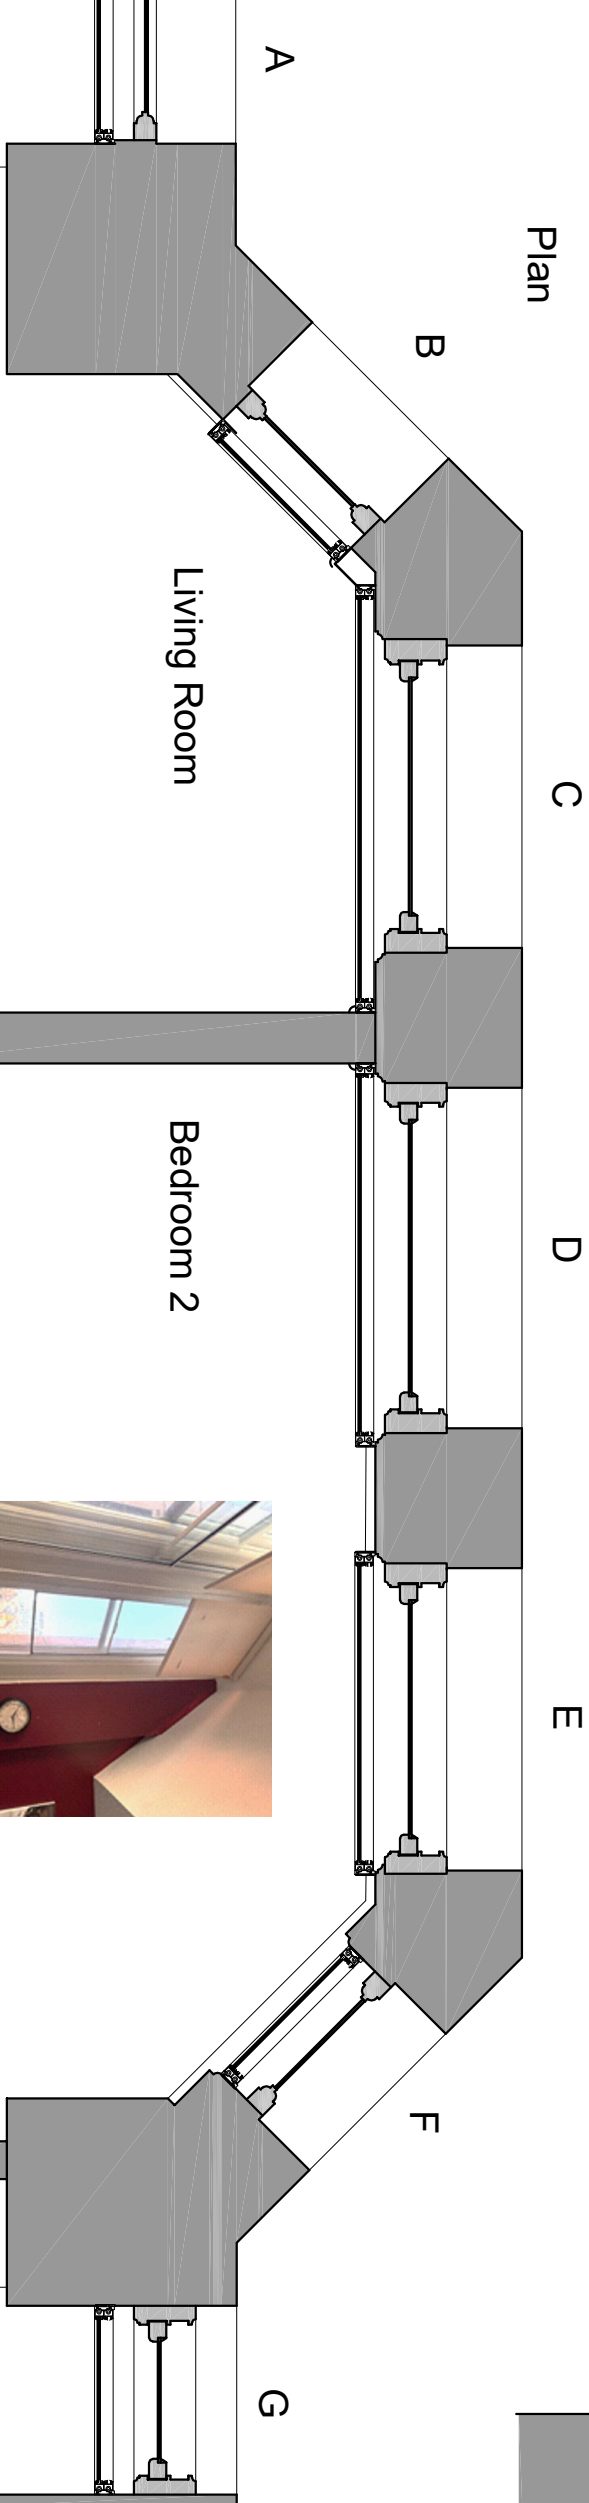

Plan



VIEW OF WINDOW F

NOTES			A3
rev	date	by	description
contract			
NEW SECONDARY GLAZING			
INDIA HOUSE			
WHITWORTH STREET			
MANCHESTER			

Section

Warburton

a s s o c i a t e s

Chartered Architects



The Old Police Station, 62 Chapel Street, MANCHESTER M3 7AA

Tel: 0161 833 9345 Fax: 0161 831 7564 mail@warburtonassociates.com