



EXISTING SECTIONAL ELEVATION CC'

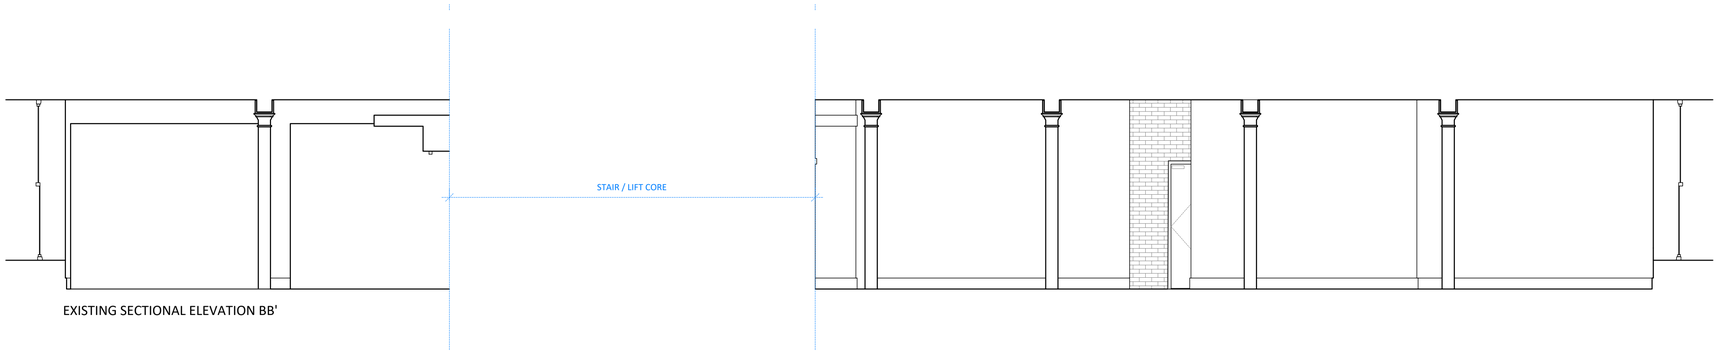


EXISTING SECTIONAL ELEVATION BB'

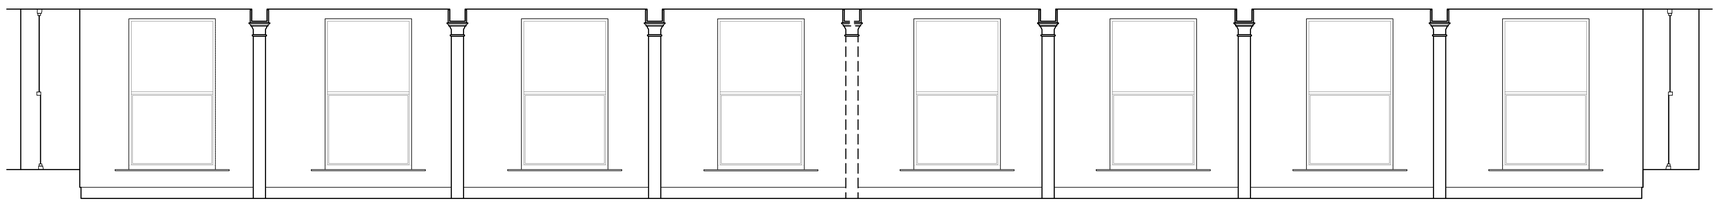

EXISTING SECTIONAL ELEVATION AA'




KEY PLAN
LEVEL 03

| REV | DESCRIPTION | DATE |
|---|---|---|
| P02 | GENERAL UPDATES | 11.12.25 |
| P01 | FIRST ISSUE | 24.10.25 |

CubicWorks

CUBICWORKS LTD, A COMPANY REGISTERED IN ENGLAND & WALES, REGISTRATION NUMBER 12154582

| PROJECT MANAGER: | DATE: |
|---|---|
| T.N. | 24.10.25 |

DRAWING ADDRESS:

AMEX GBT
FREETRADE EXCHANGE, MANCHESTER

DRAWING TITLE:

EXISTING SECTIONAL ELEVATIONS

DRAWING NO:

XXXX–CW–GBT–03–DR–I-9005

| PROJ. NO: | ORIGINATOR | SCALE: | REV: |
|---|---|---|---|
| XXXX | A.T. | 1:50 @ A1 | P02 |

SUITABILITY: