
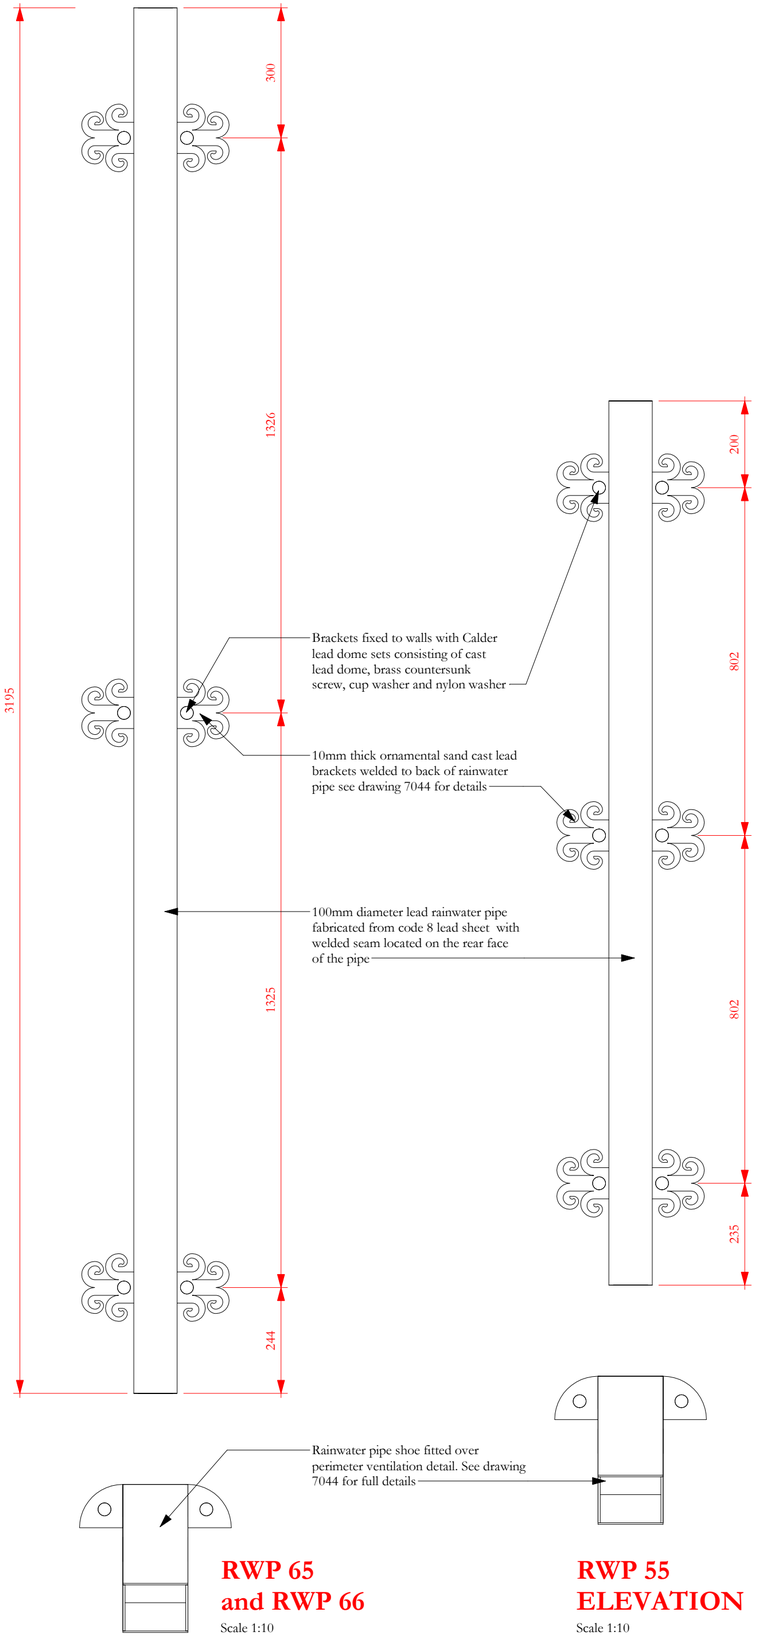



RWP 65 and RWP 66

Scale 1:10

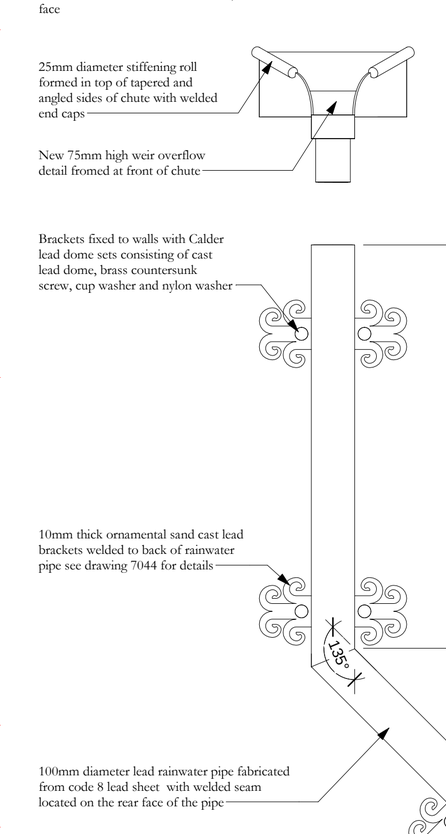

RWP 55 ELEVATION

Scale 1:10

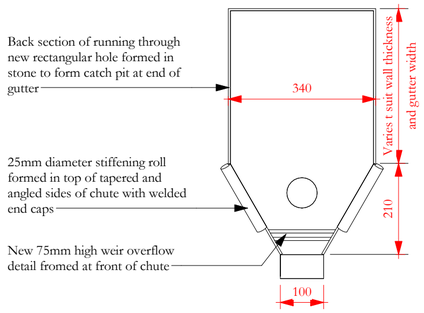


LEAD CHUTE PLAN RWP 55 and RWP 60.2

Scale 1:10

New lead chute to be fabricated from code 8 lead sheet. The main body of the chute is to be formed from one sheet of lead with folded and bossed details to front and side and welded joints to concealed corners on the rear face


LEAD CHUTE ELEVATION RWP 55 and RWP 60.2

Scale 1:10

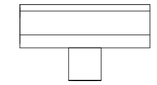

RWP 60.2 ELEVATION

Scale 1:10

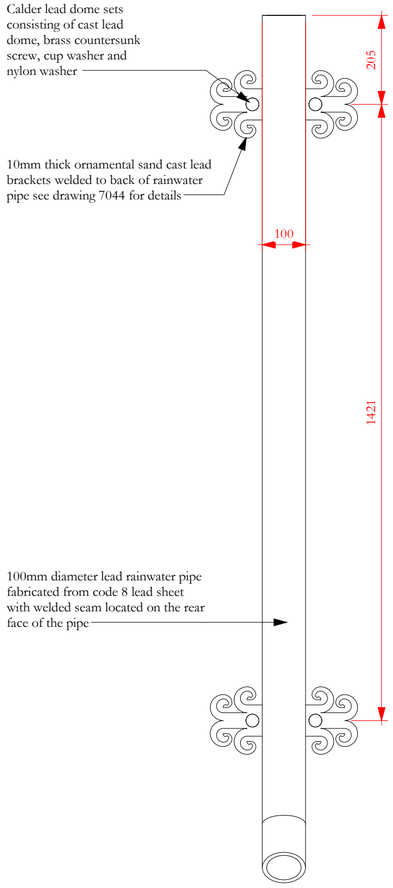

RWP 104.2 and 104.3 ELEVATION

Scale 1:10

Scale Bars to be used as guidance only - refer to sheet size below

1:100	mm	1000	3000	5000	7000			
1:200	mm	5000	8000	10000	12000			
1:500	M	5	15	25	35			
1:1250	M	10	30	50	70	90		

Notes:

Drawings are based on survey data and may not accurately represent what is physically present.
Do not scale from this drawing. All dimensions are to be verified on site before proceeding with the work.
All dimensions are in millimeters unless noted otherwise.
Purcell shall be notified in writing of any discrepancies.

Revision 01: Drawing re-issued for construction. No changes to content

ISSUE	DATE	APPROVED	DRAWN	DESCRIPTION
	09/03/2020	JC	GR	First issue
1	04/05/2021	JC	GR	See note in revision cloud

OUR TOWN HALL PROJECT

PURCELL

Project Office, Room 308, Town Hall, MANCHESTER M60 2L1
+44 (0) 7970 097 432
www.purcelluk.com

PROJECT STATUS	RIBA stage 5
CLIENT	Manchester City Council
PROJECT	Our Town Hall
DRAWING TITLE	Lead rainwater pipe details RWP55, 60.2, 65, 66, 104.2 and 104.3
SIZE & SCALE	A2: As indicated
DRAWING STATUS	S4 Constrution
JOB NUMBER	236959
DRAWING NO.	OTH-PUR-TH-RF-DWG-A-7050
REV	01

© PURCELL 2019. PURCELL ® IS THE TRADING NAME OF PURCELL ARCHITECTURE LTD.