GROSVENOR | 4TH FLOOR SHIP CANAL HOUSE, MANCHESTER

QUIET ROOM JOINERY

This drawing is the property of Bluesky Design Interiors Limited and must not be copied or otherwise reproduced. All dimensions must be checked on site before commencing work. This drawing was produced using AutoCAD 2025.

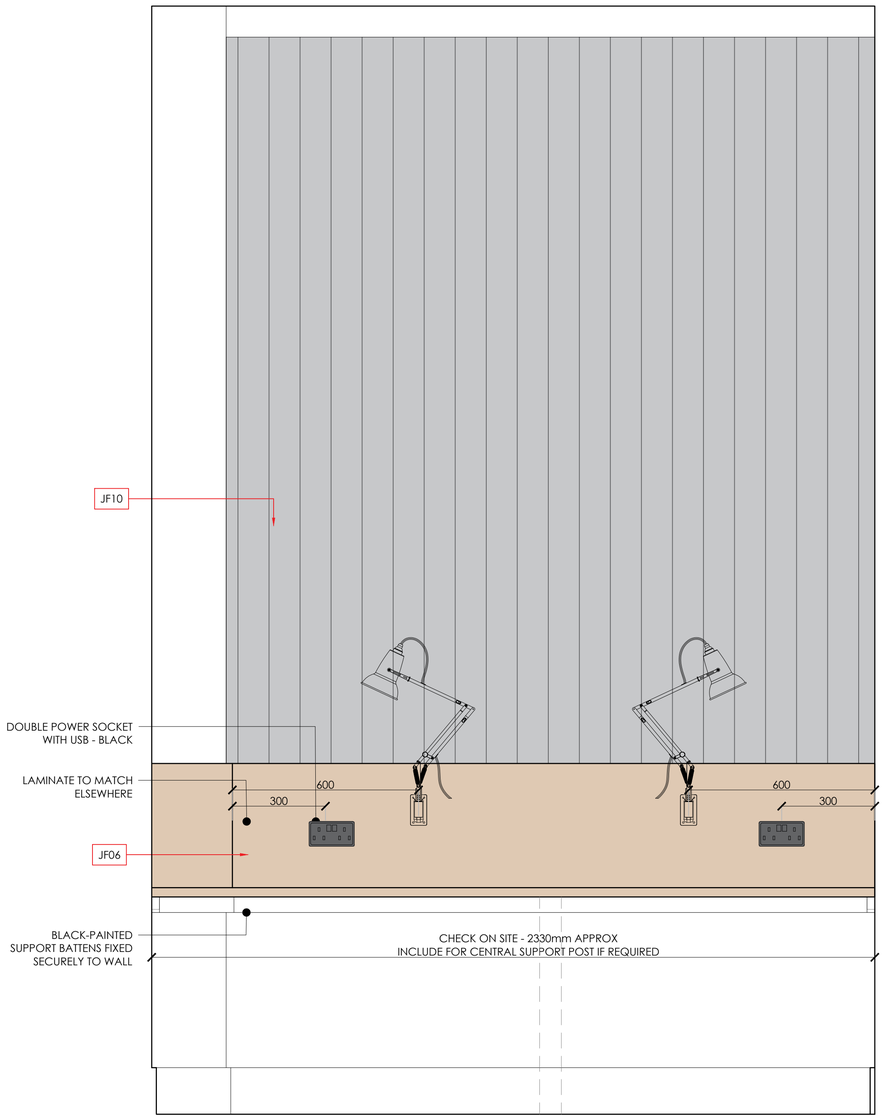

A **ELEVATION**
Scale 1:10

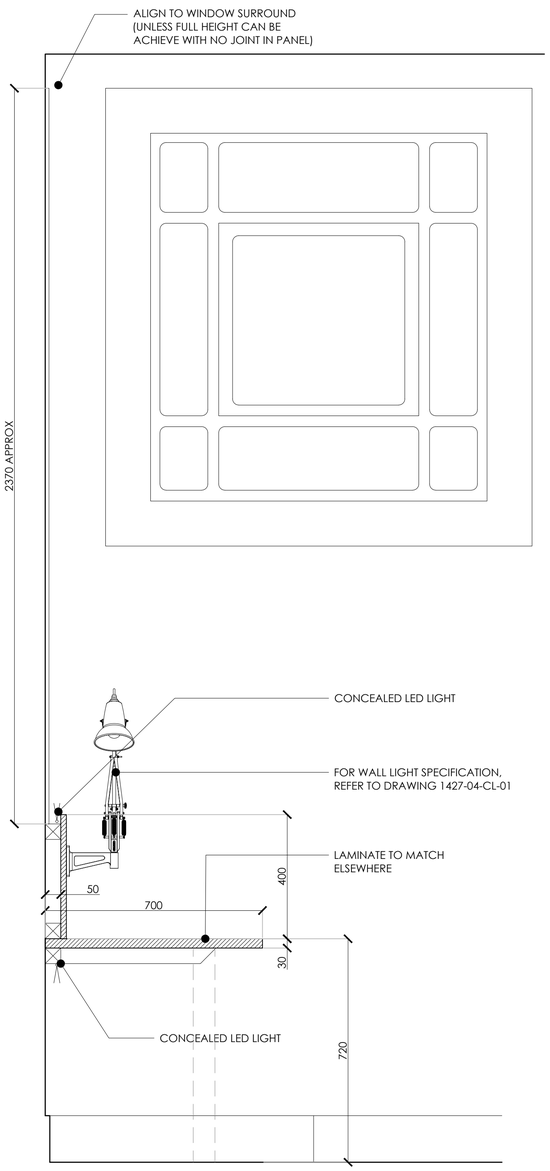

B **SECTION**
Scale 1:10

2 **PLAN**
Scale 1:10

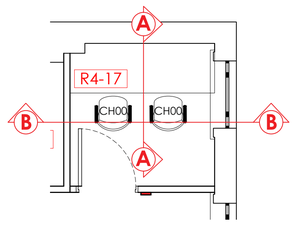

1 **LOCATION PLAN**
Scale 1:50

NOTES

DRAWING IS DESIGN INTENT ONLY & APPROXIMATE IN MANUFACTURE. FINAL DETAILS ARE TO FABRICATOR'S RECOMMENDATIONS AND SHOP DRAWINGS WILL BE REQUIRED FOR SIGN-OFF BY THE DESIGN TEAM. ALL SPECIFIED SURFACE FINISHES ARE TO BE RETAINED AND PRICED FOR AT TENDER STAGE.

ALL DIMENSIONS PRIOR TO FABRICATION MUST BE CHECKED ON SITE AND TEMPLATES USED IF REQUIRED.

FIXINGS TO EXISTING BUILDING TO BE CONFIRMED WITH LANDLORD

REFER TO 1427-04-JL-01 FOR LOCATION
REFER TO 1427-04-FN-01 FOR FINISHES

REFER TO FINISHES SCHEDULE FOR LAMINATE SPECIFICATION

Rev	Date	Description	By
C	26.09.25	Amended to suit new, larger Litchfield location	CRH
B	07.09.25	Wall paneling specification can now be found on finishes schedule. General finishes/notes indicated. Veneer joinery changed to laminate	HEK
A	27.6.25	FIRST FULL ISSUE FOR COMMENT	FLC

Client	**GROSVENOR**
Project	**4TH FLOOR SUITE**
Address	**SHIP CANAL HOUSE**
Drawing Title	**QUIET ROOM JOINERY**

Date **26.06.2025** Scale **1:50 / 1:10 @ A1** By **FLC**

Drawing No **1427-04-JN-05(C)**

Status **FOR COMMENT**

bluesky Design INTERIORS LIMITED
Studio 1 | 169 High Street
Boston Spa | Leeds | LS23 6BH
01937 845 399
www.blueskydesigninteriors.co.uk