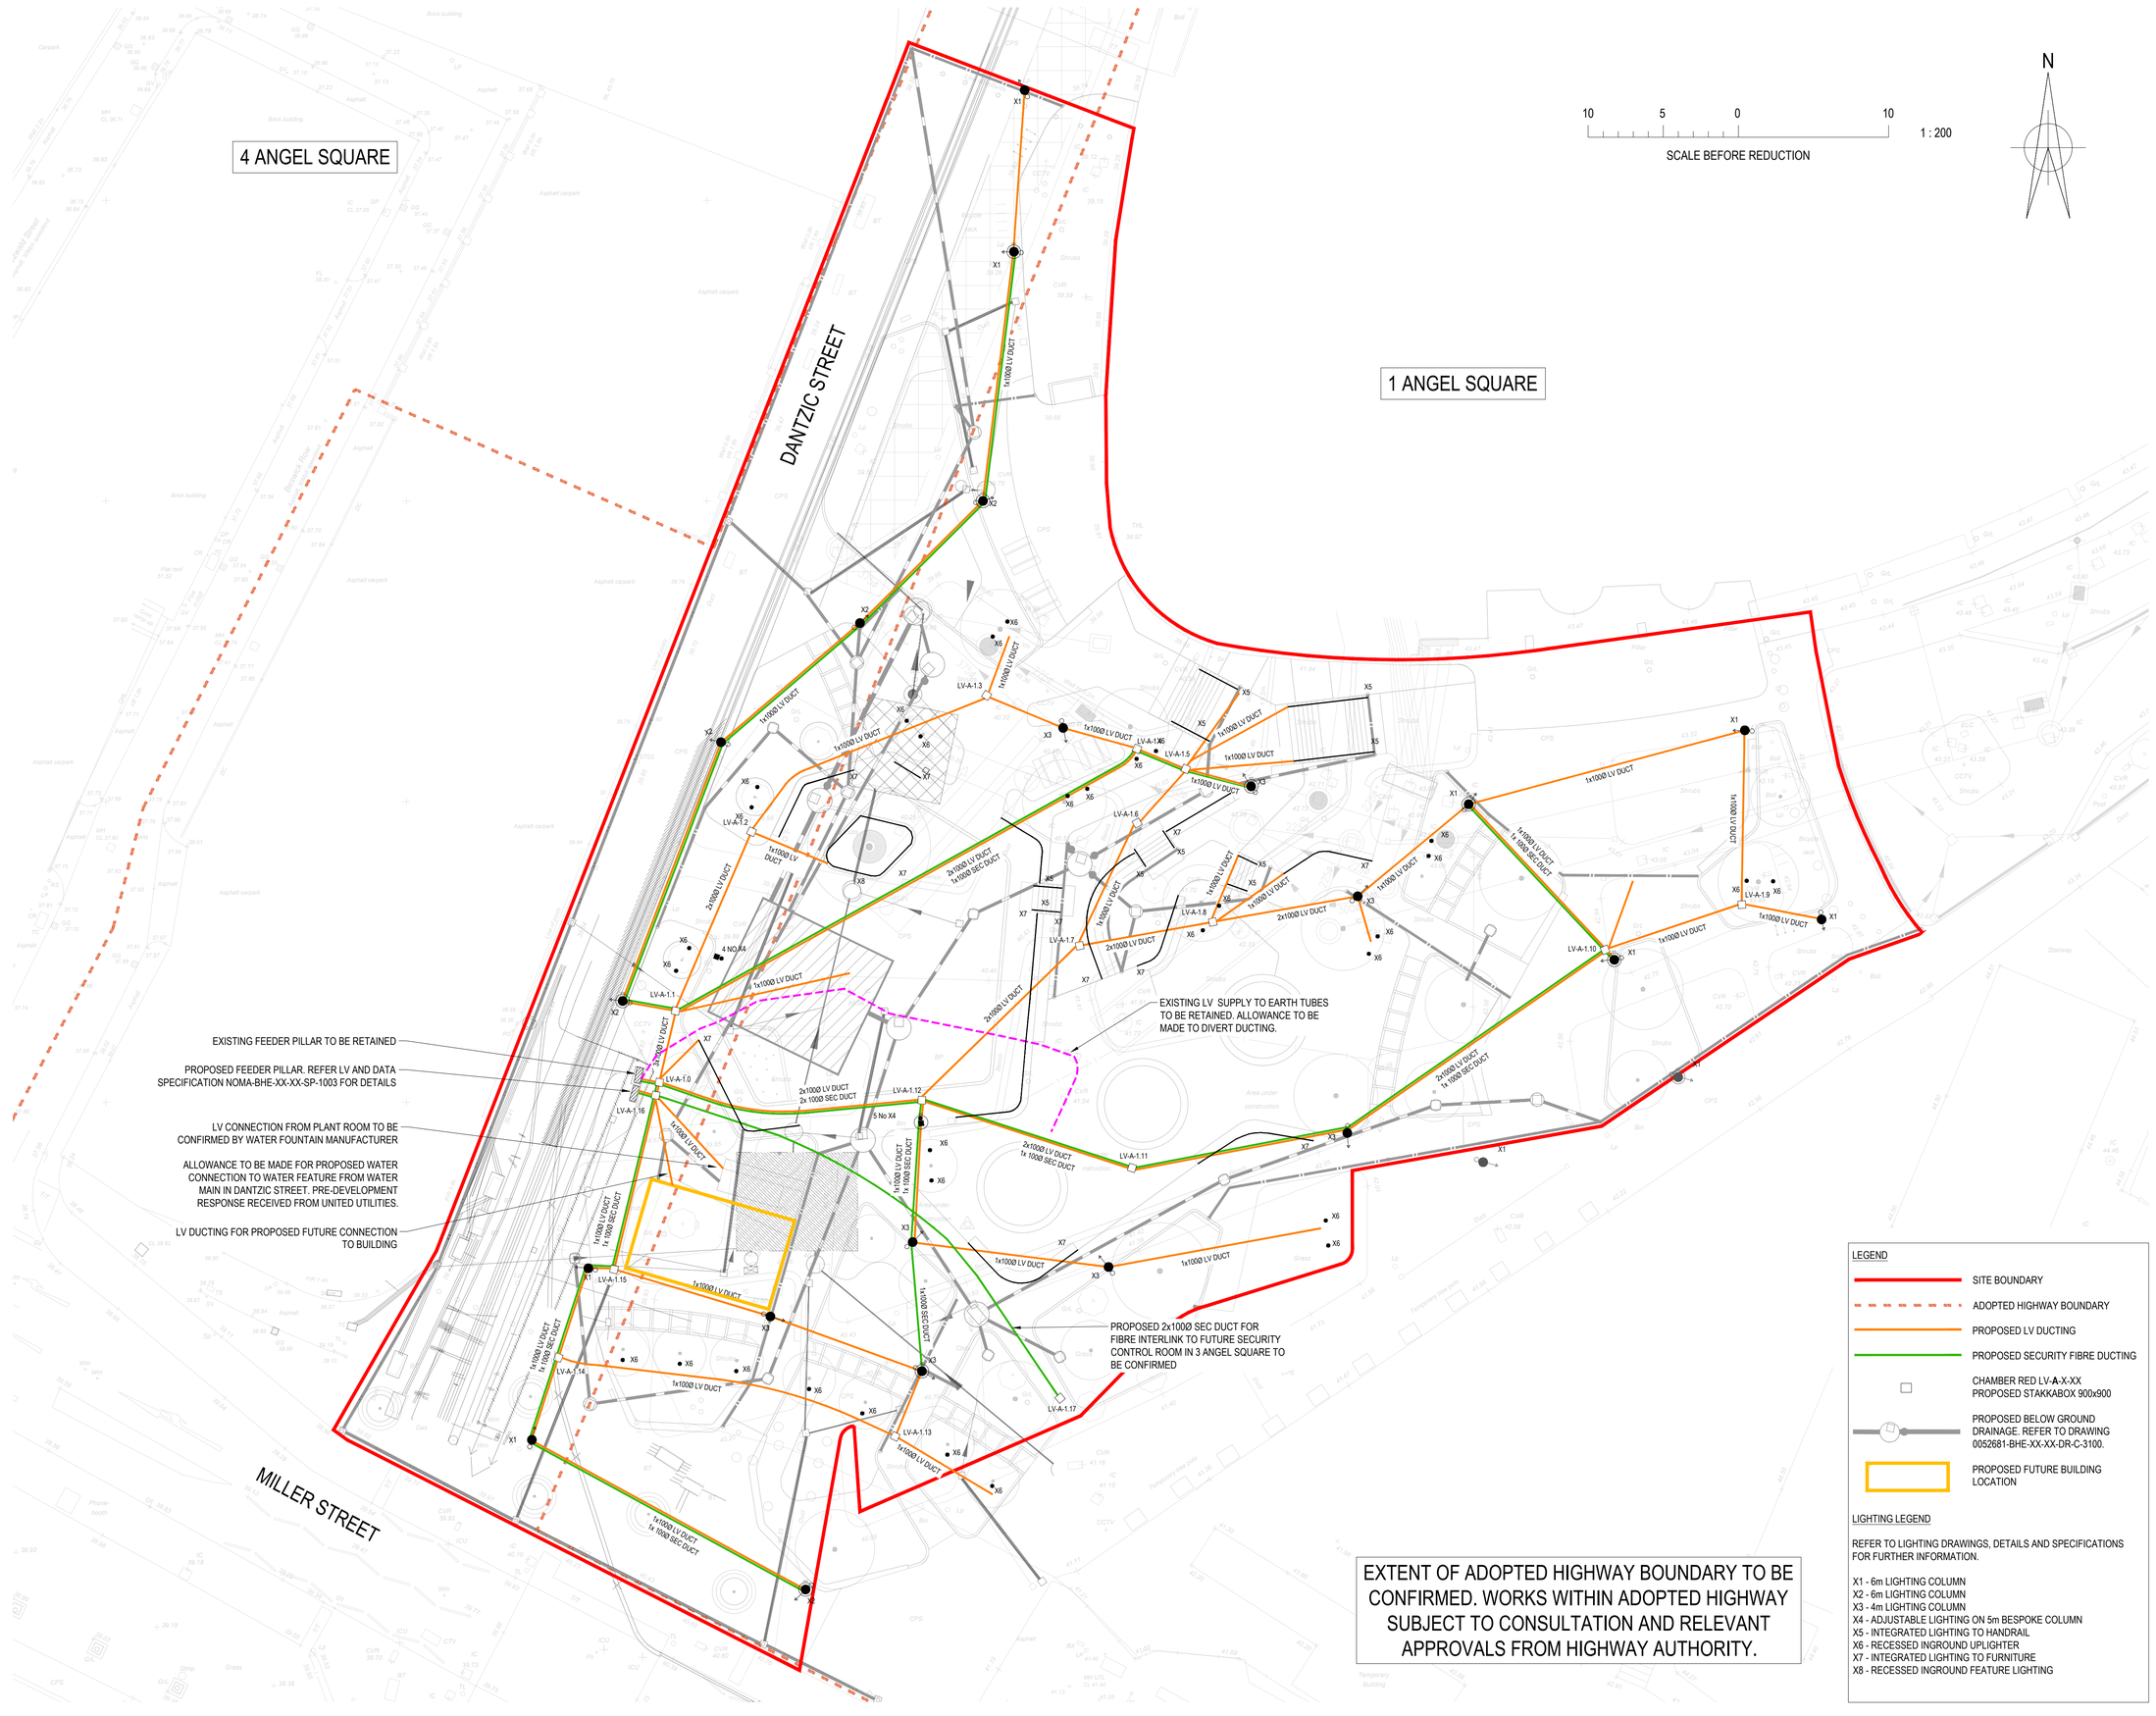


© Buro Happold Limited or its group companies.
All Rights reserved. Buro Happold and its group companies assert (unless otherwise agreed in writing) their rights under s.77 to 89 of the Copyright, Designs and Patents Act 1988.

DO NOT SCALE THIS DRAWING.

HEALTH AND SAFETY INFORMATION

IN ADDITION TO THE HAZARDS/RISKS NORMALLY ASSOCIATED WITH THE TYPES OF WORK DETAILED ON THIS DRAWING, NOTE THE FOLLOWING

CONSTRUCTION.

- WORKS WITHIN POTENTIAL CONFINED SPACE CONDITIONS
- WORKS IN PROXIMITY TO LIVE SERVICES
- WORKS INTERFACE WITH THE PUBLIC ON MILLER STREET

MAINTENANCE/CLEANING/OPERATION.

- WORKS WITHIN POTENTIAL CONFINED SPACE CONDITIONS
- WORKS IN PROXIMITY TO LIVE SERVICES
- WORKS INTERFACE WITH THE PUBLIC ON MILLER STREET

DECOMMISSIONING/DEMOLITION.

- WORKS WITHIN POTENTIAL CONFINED SPACE CONDITIONS
- WORKS IN PROXIMITY TO LIVE SERVICES
- WORKS INTERFACE WITH THE PUBLIC ON MILLER STREET

NOTES:

1. ALL DIMENSIONS ARE IN METRES UNLESS STATED OTHERWISE.
2. THIS DRAWING IS TO BE READ IN CONJUNCTION WITH ALL OTHER RELEVANT DRAWINGS, DETAILS AND SPECIFICATIONS.
3. THIS DESIGN HAS BEEN BASE ON THE FOLLOWING DRAWINGS AND INFORMATION:
   - ARCHITECT'S PLAN 2962-PLA-XX-XX-DR-L-3000 RECEIVED FROM PLANIT ON 13/07/2023
   - TOPOGRAPHICAL SURVEY RECEIVED 13/07/2022
   - 1 ANGEL SQUARE AS BUILT DRAINAGE DRAWING C300 PRODUCED BY BURO HAPPOLD DATED 31/08/2011
   - PHASE 1B / 2 SERVICES AS-BUILT INFORMATION RECIEVED FROM BAM ON 26/06/2023
4. PRIOR TO THE COMMENCEMENT OF WORK THE LOCATION, SIZE AND DEPTH OF ALL EXISTING DRAINAGE AND SERVICES SHALL BE ESTABLISHED BY THE CONTRACTOR. ANY DISCREPANCIED FROM THE INFORMATION SHOWN ON THESE DRAWINGS SHALL IMMEDIATELY BE BROUGHT TO THE ATTENTION OF THE ENGINEER.
5. THE CONTRACTOR SHALL ALLOW FOR THE PROTECTION, TEMPORARY AND PERMANENT SUPPORT AND DIVERSION WORKS AS NECESSARY, TO ALL EXISTING SERVICES TO THE SATISFACTION OF PUBLIC UTIITIES.
6. REFER TO DRAWING SERIES 0052681-BHE-XX-XX-DR-C-6700 FOR PROPOSED LV AND COMMS DETAILS AND SCHEDULES.
7. LEVELS SHOWN ARE APPROXIMATE AND SUBJECT TO SITE ADJUSTMENT TO SUIT FINAL EXTERNAL WORK AND LANDSCAPE ARCHITECT LEVELS.
8. WHERE INFILL MANHOLE COVERS ARE SPECIFIED THE LOCATION OF MANHOLES AND ORIENTATION OF THE COVERS SHALL BE COORDINATED ON SITE TO SUIT THE SURFACING MATERIAL AND PAVING ARRANGEMENT WHEREVER POSSIBLE.
9. THE PROJECT NOTES ARE TO BE READ IN CONJUNCTION WITH ALL RELEVANT TECHNICAL SPECIFICATIONS.
10. ALL BENDS TO BE LONG RADIUS BENDS.
11. DRAWSTRINGS TO BE PLACED IN ALL CHAMBERS AND DUCTS PRIOR TO CABLE INSTALLATION.

LEGEND

- SITE BOUNDARY
- ADOPTED HIGHWAY BOUNDARY
- PROPOSED LV DUCTING
- PROPOSED SECURITY FIBRE DUCTING
- CHAMBER RED LV-~~A~~-X-XX PROPOSED STAKKABOX 900x900
- PROPOSED BELOW GROUND DRAINAGE. REFER TO DRAWING 0052681-BHE-XX-XX-DR-C-3100.
- PROPOSED FUTURE BUILDING LOCATION

LIGHTING LEGEND

REFER TO LIGHTING DRAWINGS, DETAILS AND SPECIFICATIONS FOR FURTHER INFORMATION.

X1 - 6m LIGHTING COLUMN
X2 - 6m LIGHTING COLUMN
X3 - 4m LIGHTING COLUMN
X4 - ADJUSTABLE LIGHTING ON 5m BESPOKE COLUMN
X5 - INTEGRATED LIGHTING TO HANDRAIL
X6 - RECESSED INGROUND UPLIGHTER
X7 - INTEGRATED LIGHTING TO FURNITURE
X8 - RECESSED INGROUND FEATURE LIGHTING

Rev	Description	Date	Iss'd	Rev'd	App'd
P01	ISSUED FOR STAGE 3+	25.08.2023	DC	PT	PT

STAGE 3

Project Stage

INFORMATION

Status of Drawing

BURO HAPPOLD

3 Wellington Place
Leeds
LS1 4AP
UK

Tel: +44 (0)113 204 2200
Fax: +44 (0)870 787 4144
Email: 0052681@burohappold.com
Web: www.burohappold.com

Client *MEPC*
Architect *PLANIT-IE*
Project **ANGEL SQUARE PUBLIC REALM**
Drg Title PROPOSED LV AND COMMS LAYOUT

Job No.	Scale@A1
0052681	1:200

Drawn/Designed By.	Checked By.	Approved By.
DC	PT	PT

Drawing No.	Revision
0052681-BHE-XX-XX-DR-C-6100	P01

Dantzic Street (P:\0052681 NOMA Angel Square Public Realm\03 Cities - Int\01_Sheets\0052681-BHE-XX-XX-DR-C-6100_Comms & LV Layout.dwg