


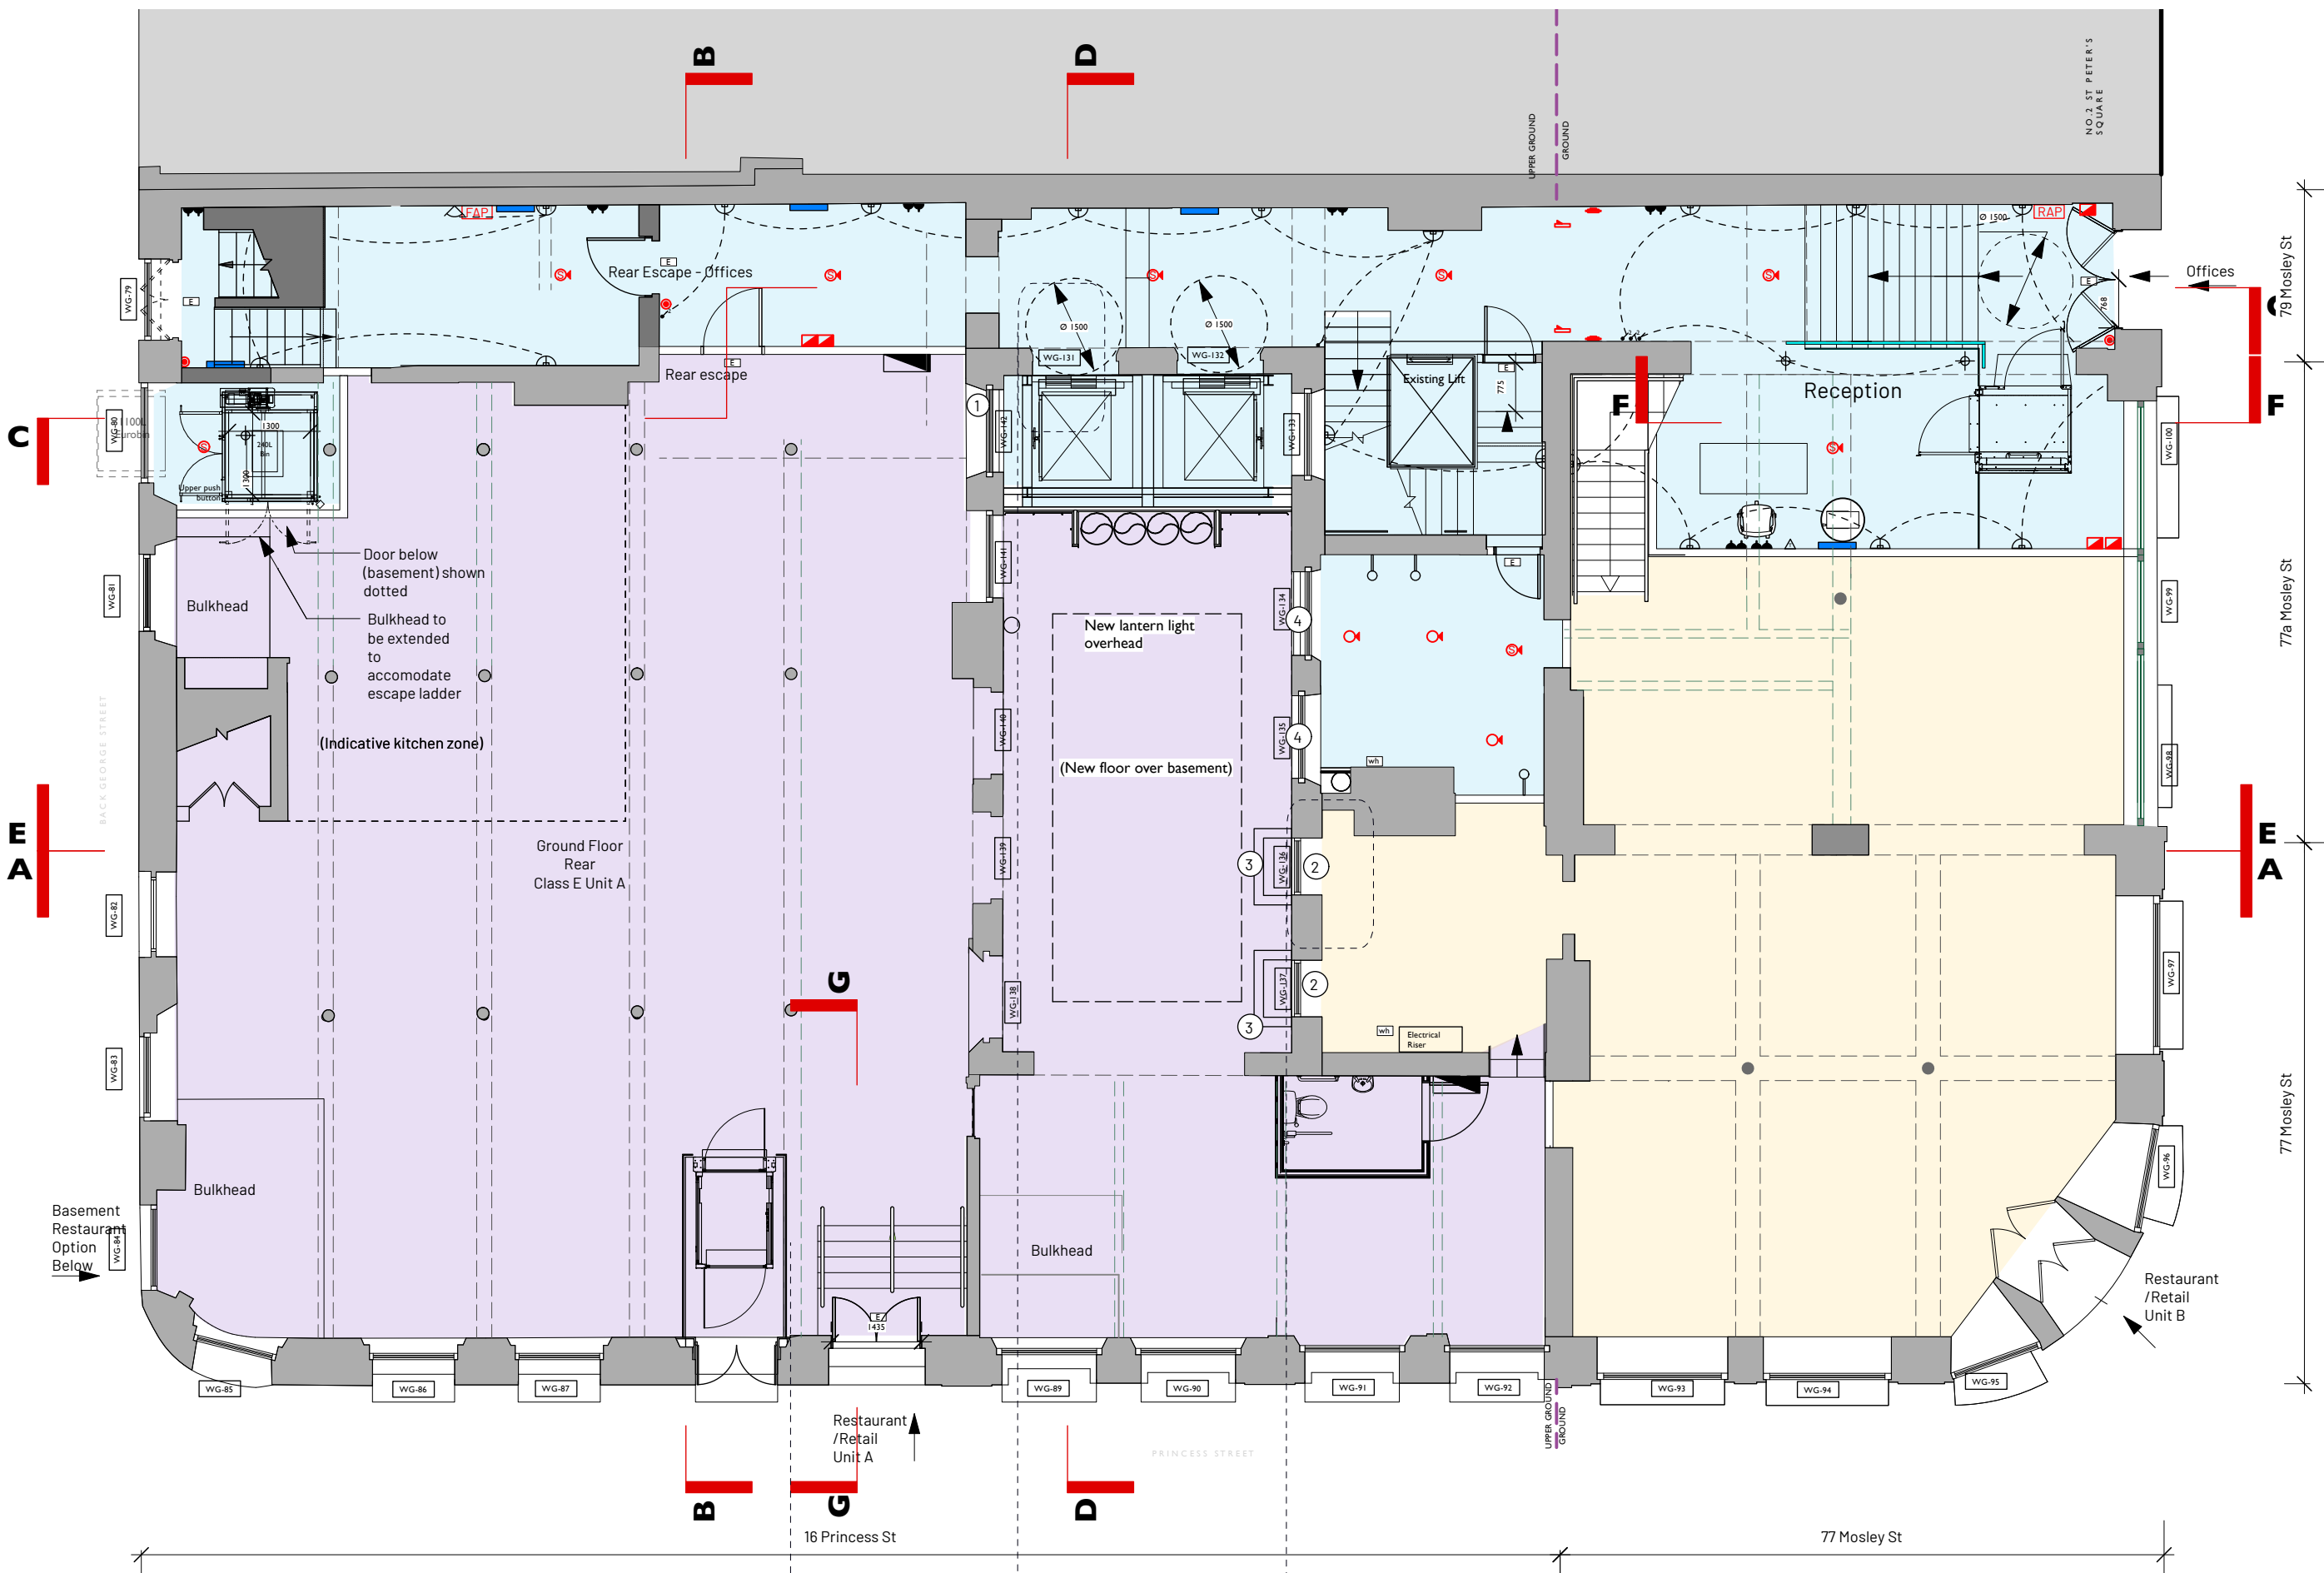

Notes

1. Back LED illumination between existing window and fire rated panelling. Frosted or obscured film to be applied to window.
2. Dark film applied to WC side of window.
3. Localised guarding to floor area lowered to cill height.
4. Dark film applied to lightwell side of windows prior to infill partition being installed.

Refer to detail 407

Refer to detail 406

Refer to detail 405

- KEY**
- Landlords Demise
 - Unit A
 - Unit B
 - Unit C
 - Unit D
 - Indicative - fabric not on measured survey
 - Indicative services route/penetration of existing fabric

Services Key

- LED Ceiling Mounted Light
- LED Wall Mounted Light
- LED Recessed Light
- Light Switch
- 2 Way Light Switch
- PIR Sensor
- Distribution Board
- Double Power Outlet
- Fused Spur
- Mechanical Extract
- Duct
- CCTV Camera
- AC Unit
- Electric Panel Heater
- Electric Water Heater
- Electric Shower
- Data/Telephone

Fire Alarm Key

- Fire Alarm Panel
- Fire Alarm Repeater Panel
- Manual Call Point
- Smoke Detector
- Heat Detector
- Smoke/Heat Detector
- Carbon Dioxide Detector
- Sounder Base
- Sounder/Beacon Base
- Stand Alone Sounder
- Stand Alone Sounder/Beacon
- Interface Unit
- Fixed Retaining Magnet
- Door Holding Closer
- Power Supply
- Fire Alarm Cable Route

REV	NOTE	DRN/CHK
	77-79 Mosley St, Manchester	

Ground Floor M&E Plan

PROJECT REF.	1995
DRWG NO.	P(116)
REVISION	
SCALE	1:100 @ A3
DATE 1st	Dec 25
DRAWN	MM

SK sketch E existing P proposed T tender C construction FI final issue

+44 161 236 0051
ARCHITECT@ATELIERMB.CO.UK

ATELIER.MB