


NOTES

1. On no account may this drawing be scaled.
THIS DOES NOT APPLY TO PLANNING DRAWINGS
2. Any discrepancy to be reported to the Contract Administrator immediately
3. The Contractor must check all dimensions on site prior to placing work in hand and/or ordering any materials or work.
4. This drawing is copyright of propertysign ltd
t/a studio_neo
it may not be reproduced, or part reproduced
without the express consent of propertysign


Drawing Status

- ☐ PRELIMINARY FOR APPROVAL
☐ AGREED LAYOUT -SIGNED OFF
☒ PLANNING DRAWING
☐ BUILDING CONTROL DRAWING
☐ TENDER DRAWING
☐ CONTRACT DRAWING
☐ CONSTRUCTION DRAWING
☐ AS-BUILT DRAWING

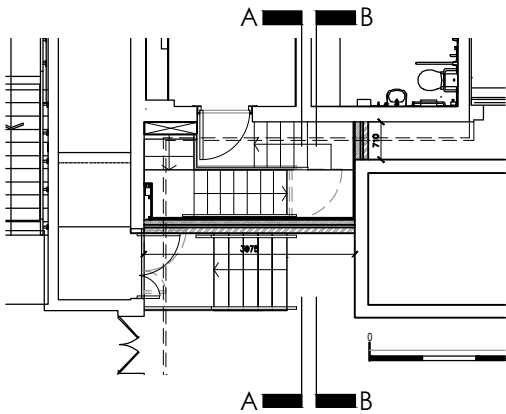


KEY PLAN not to scale

- ① MAIN BUILDING CLADDING SOFFIT
② NEW CONCRETE COPING ON DPC
③ NEW DRY LINED INSULATED CAVITY WALLS, GREY ENGINEERING FACING BRICK/INSULATED CAVITY/BLOCKWORK INNER LEAF AND DRY LINING.
④ NEW INSULATED TIMBER FLAT ROOF CONSTRUCTION WITH SINGLE PLY MEMBRANE WATERPROOF LAYER AND INSULATED PLASTERBOARD LINING.
⑤ NEW UPSTAND TO UNDERSIDE OF EXISTING SOFFIT
⑥ RAINWATER OUTLET AND CONNECTION TO EXISTING RWP
⑦ NEW STEEL STAIRCASE HANDRAIL+BALUSTRADE UP TO RECEPTION LEVEL

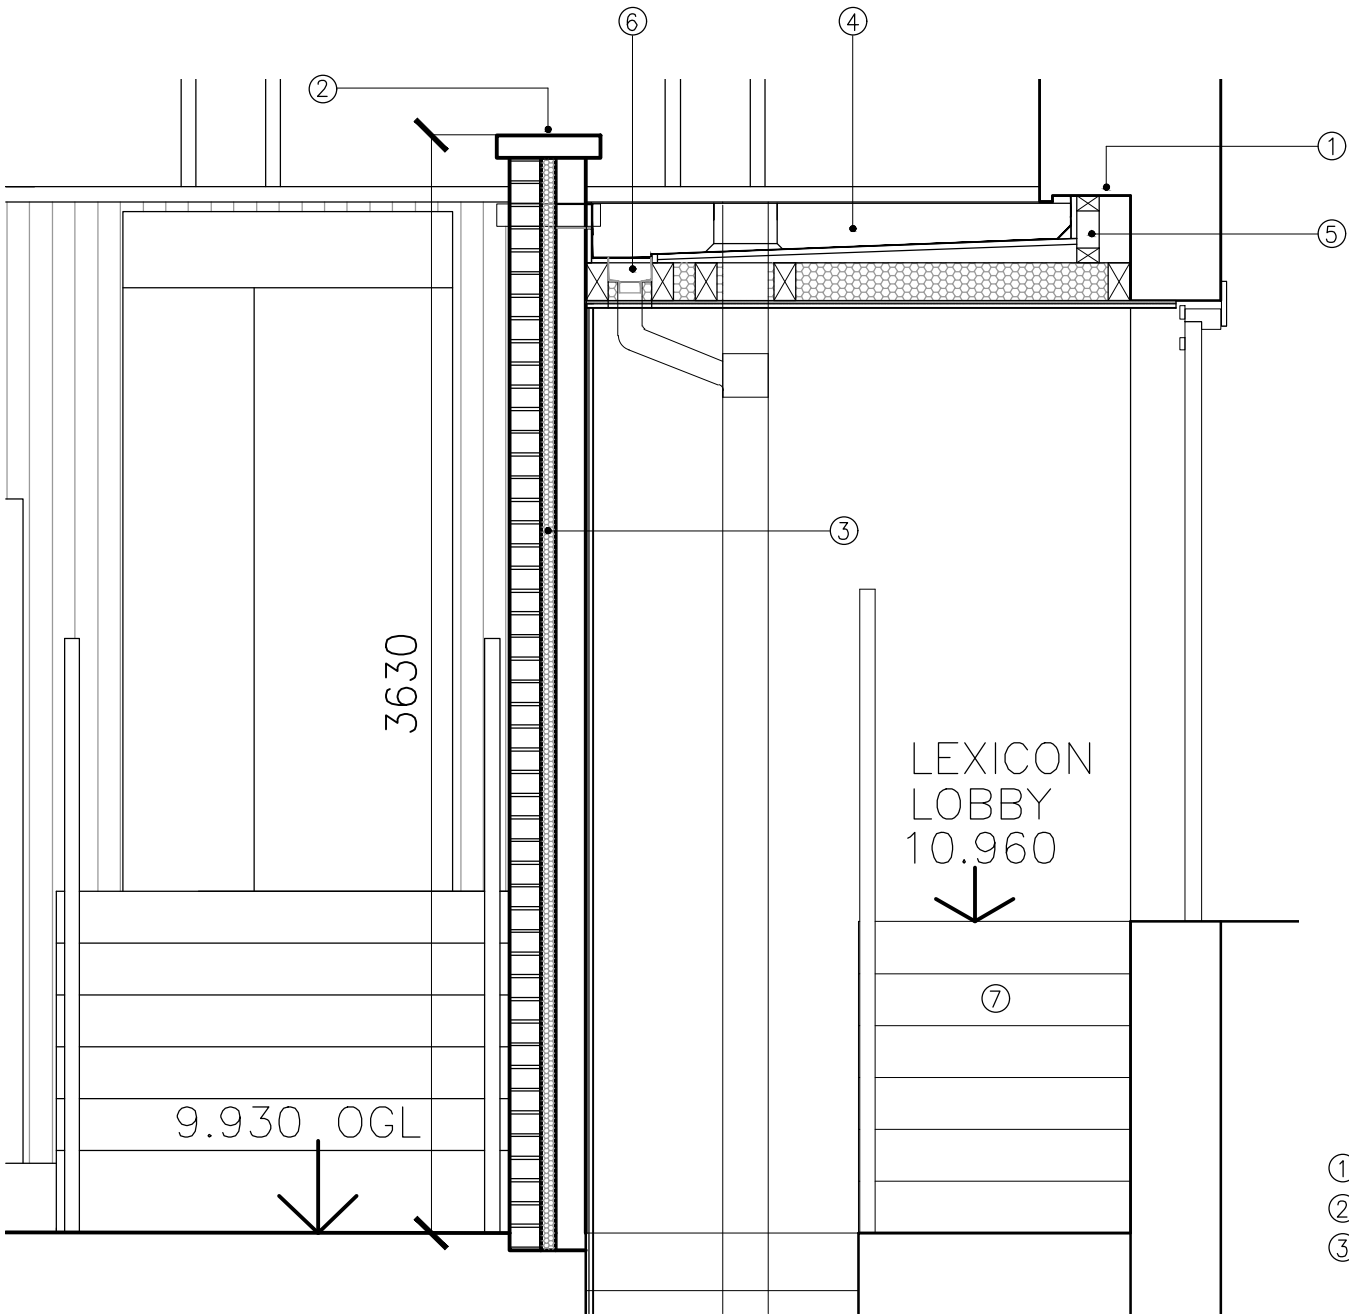

SECTION A-A_scale 1:25

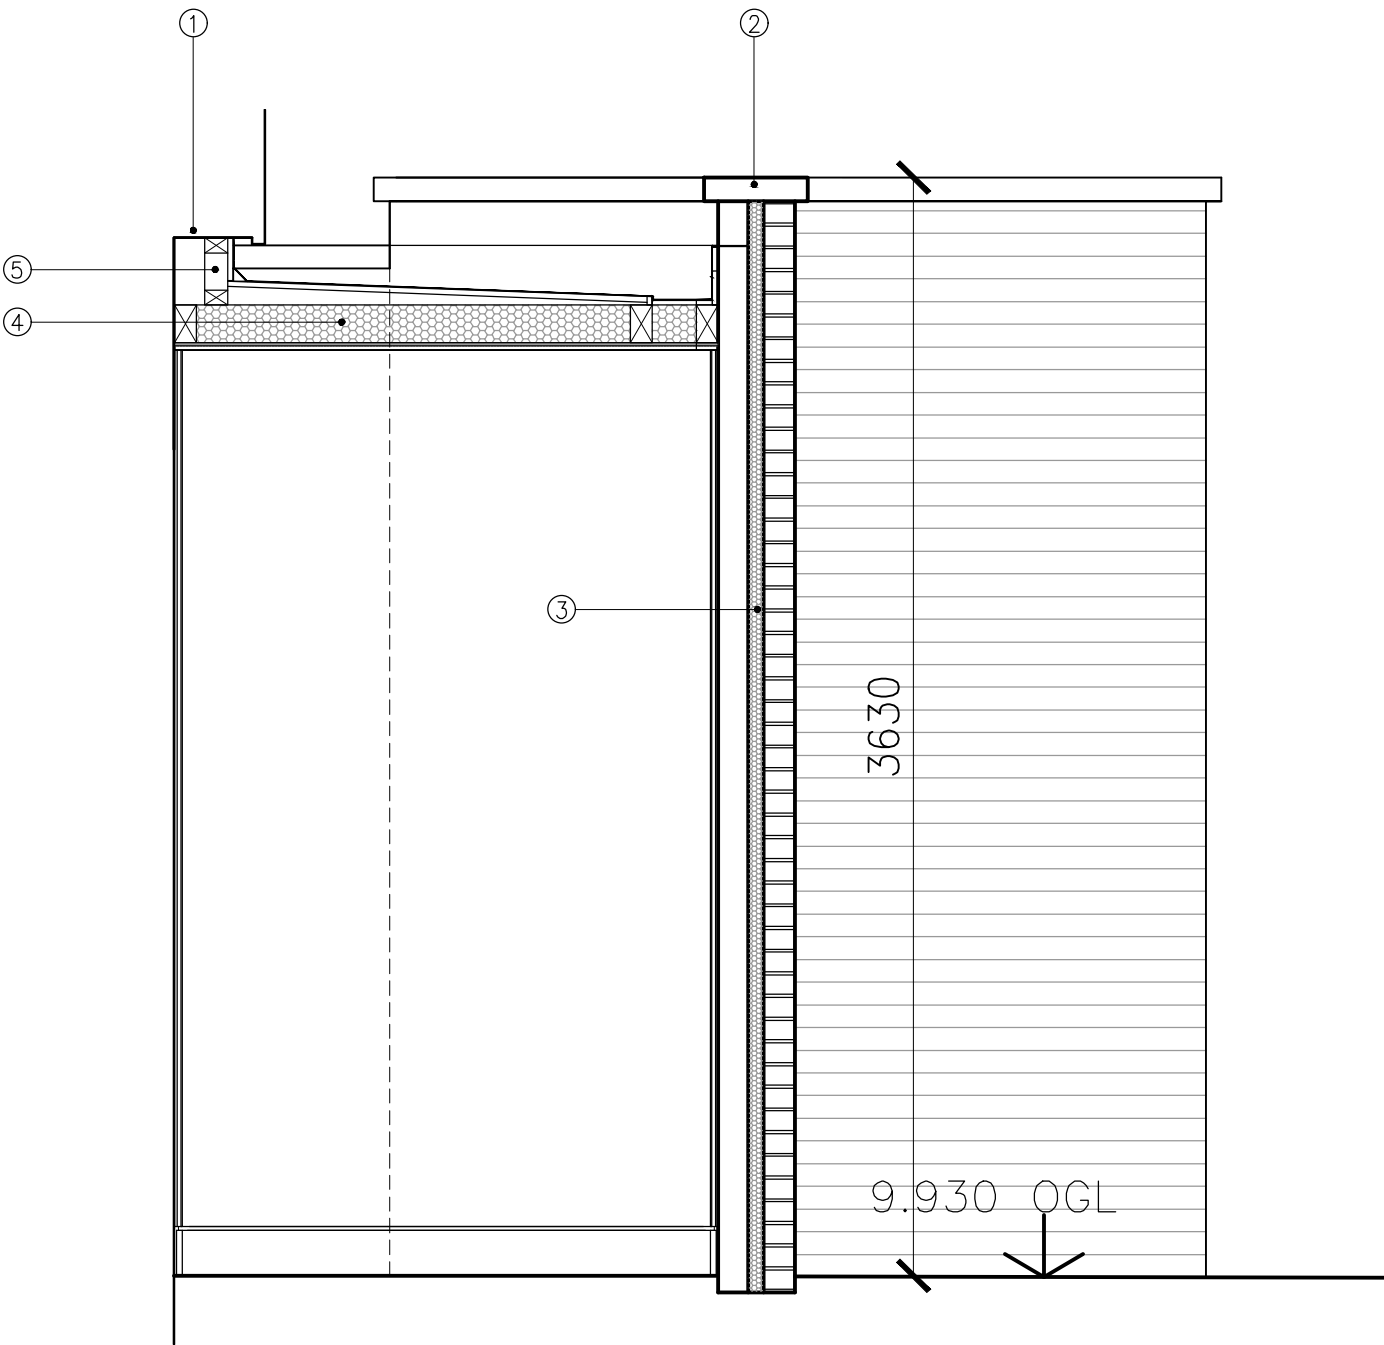

SECTION B-B_scale 1:25

Project

PROPOSED STAIRCASE
ENCLOSURE, THE LEXICON
BOOTLE STREET, MANCHESTER
Drawing Title

DETAILED CROSS SECTIONS

Scale 1:25 @ A3 Date 14.11.25.
Drawing No. 2354/L2-06 Revision

Rev.	Date	Description
.	00.00.25.	.

studio_neo
Architects

3 Bridgewater Street
Lymm
Cheshire
WA13 0AB

t. +44(0)1925 752225
e. steve@studio-neo.co.uk
www.studio-neo.co.uk