

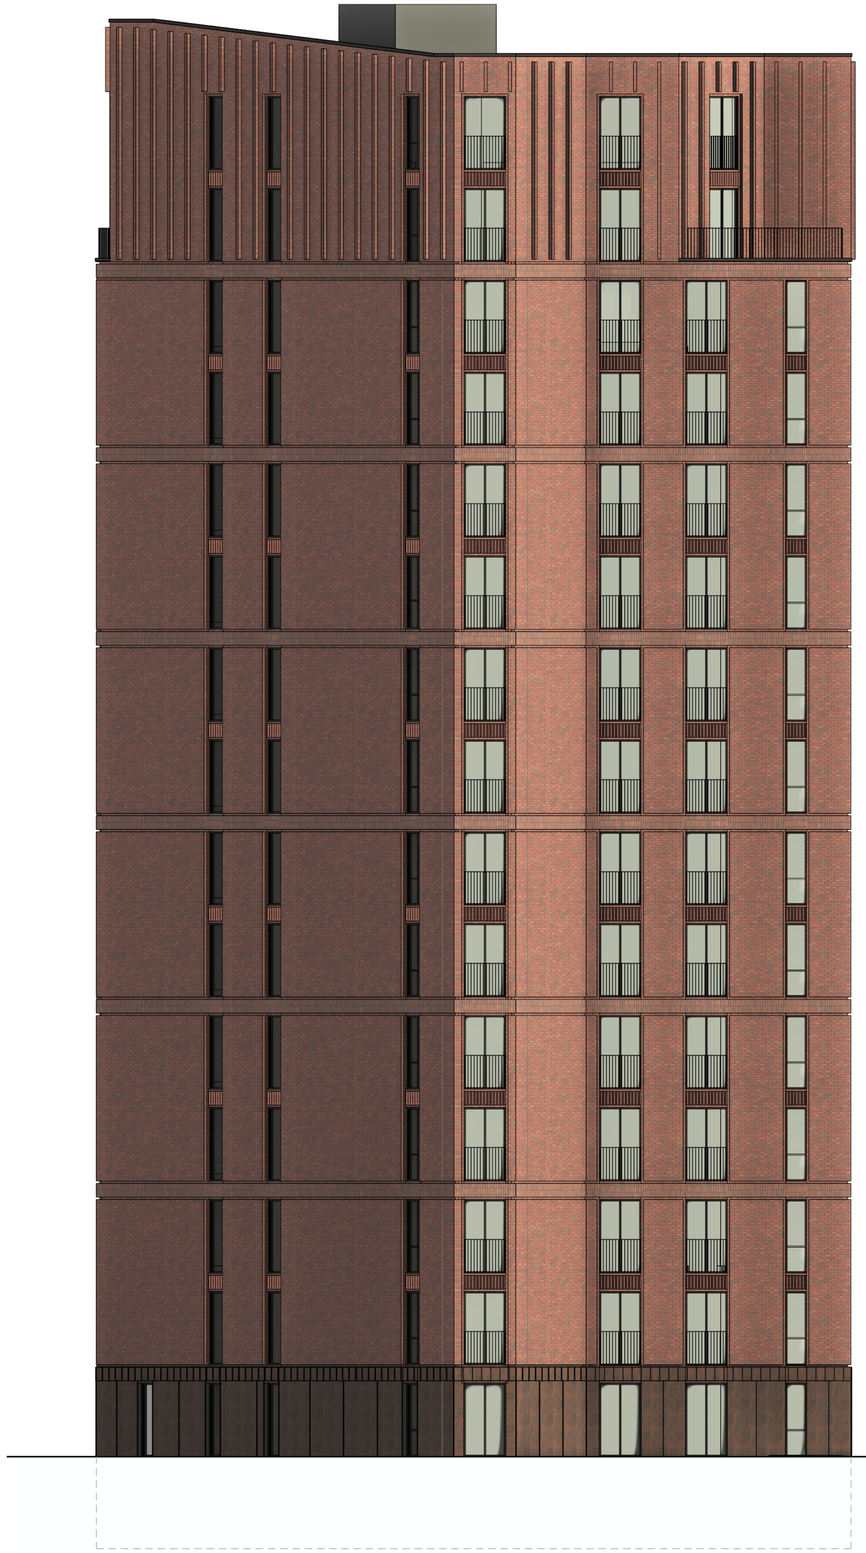


1 GA Elevation - C (Rear-Right)
1 : 100

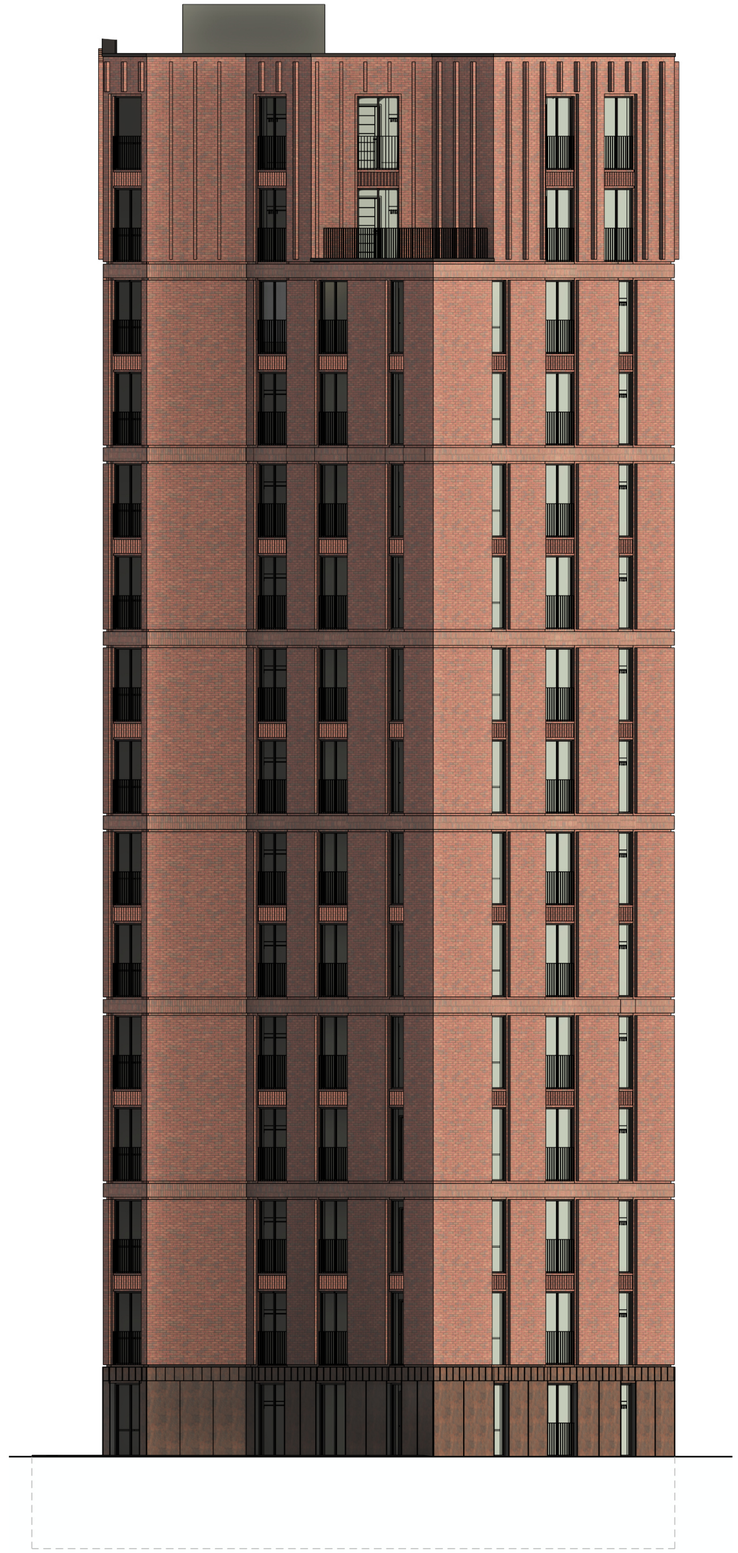

2 GA Elevation - D (Rear)
1 : 100


0m 2m 4m 6m 8m
Drawing Scale 1:100 @ A1

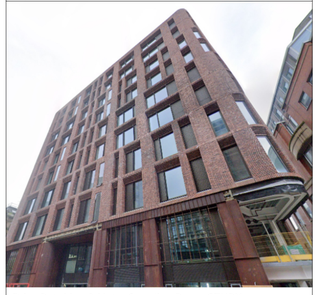


Brick Detailing & Metal Cladding Base - STUDY



Brick Detailing - STUDY

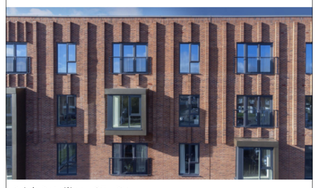

Brick Detailing - STUDY

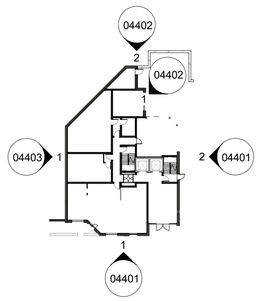

Four Architects Limited (11613893)

This drawing is copyright.
Do not scale dimensions from drawings.
All dimensions must be checked on site by contractor or suitable qualified individual.
Contractor to report any discrepancies, errors or omissions prior to commencing work.

Notes:

Rev	Description	By	Checked	Date
P01	Final prelim version for confirmation before planning issue	CJ		20/11/2025

Project Title: Store Street	Status: Planning	
Location: Manchester City Centre	Scale: As indicated @A1	Date: 20/11/2025
Drawing title: Proposed Elevations - Sheet 2 (Rear)	Drawing Number: 25-008-FA-XX-XX-DR-A-04402	Revision: P01

Four
Architects
113 Portland Street, Manchester, M1 6DW
T: 01614707569 E: info@fourarchitects.co.uk