



wagamama, manchester – site location plan @ 1:1250

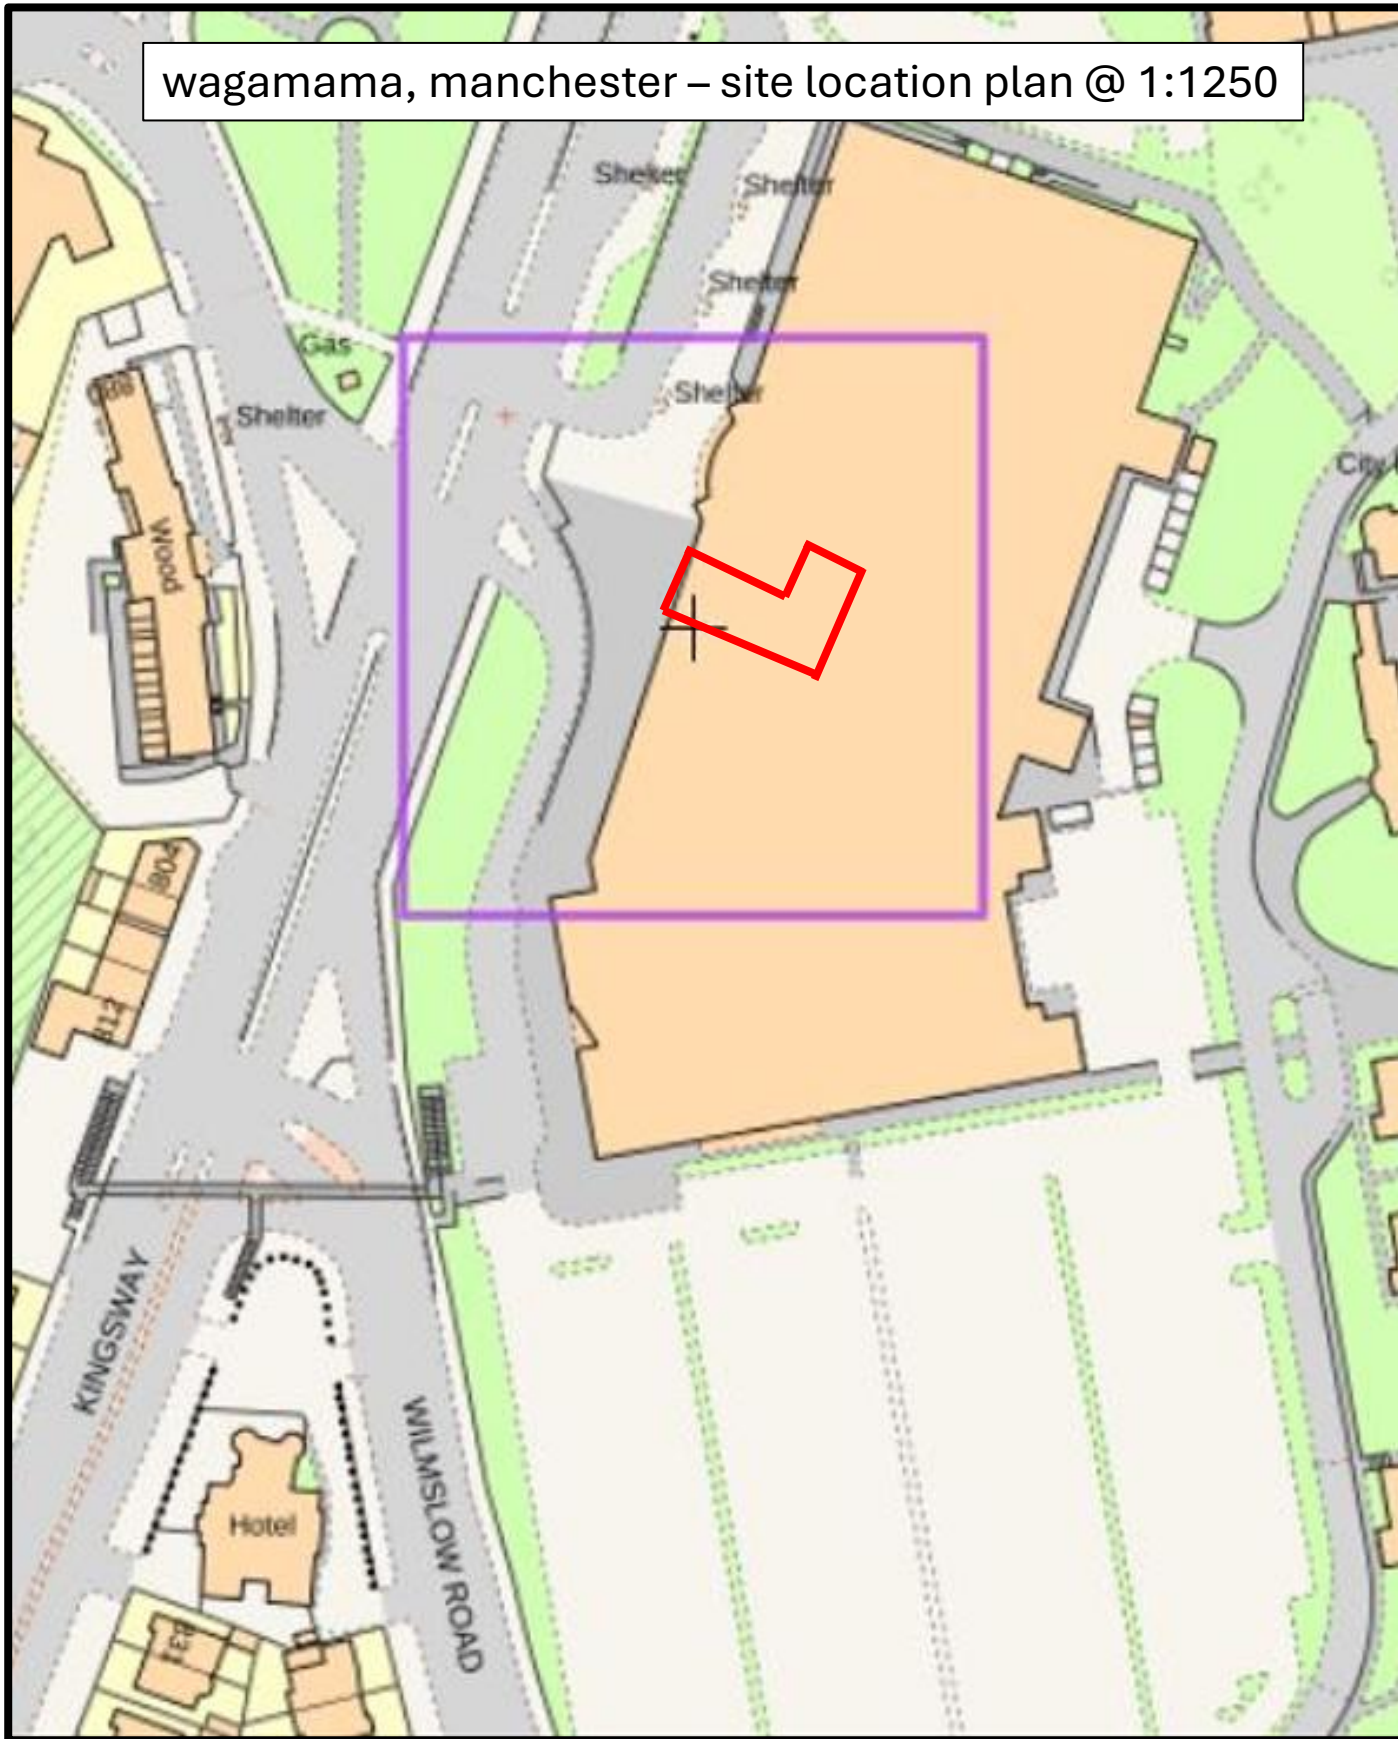

N

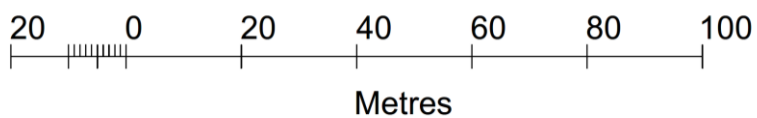

 **wagamama**