






Manchester town hall mosaic of the 'Manchester Worker Bee'

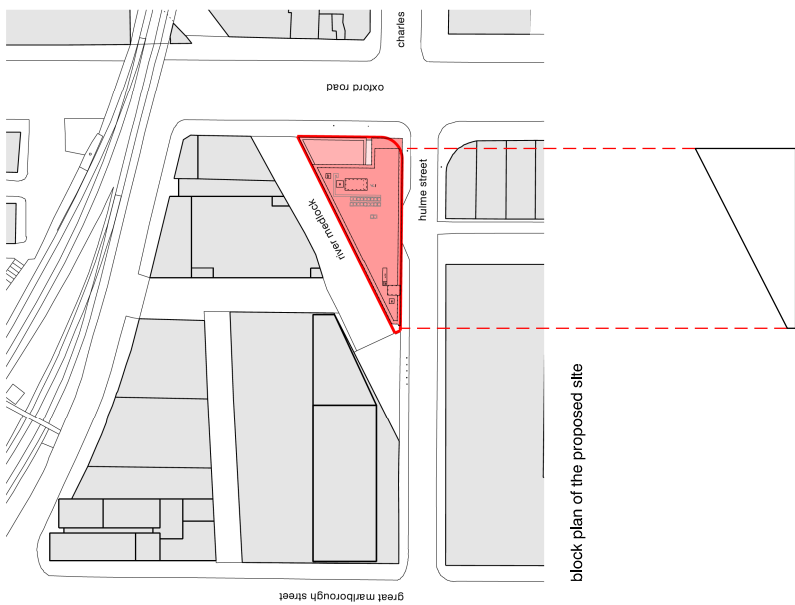


block plan of the proposed site

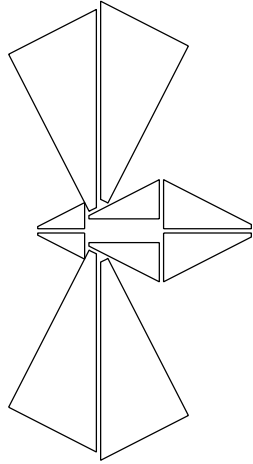

plan of the site arranged into a 'Manchester Worker Bee'

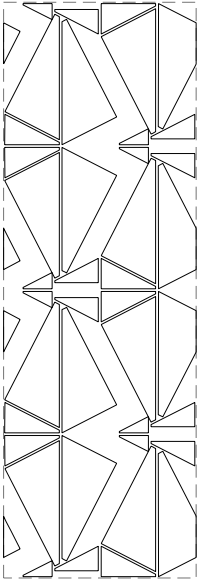


singular bee transformed into a repeating pattern

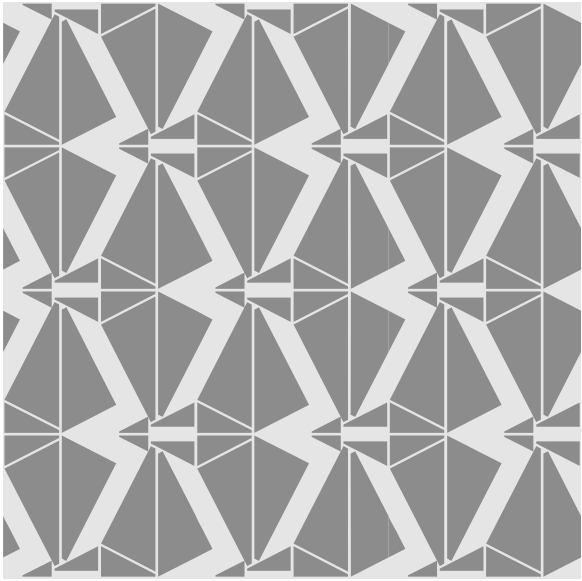


pattern to form perforated panel that references the history of the city

aluminium
perforation

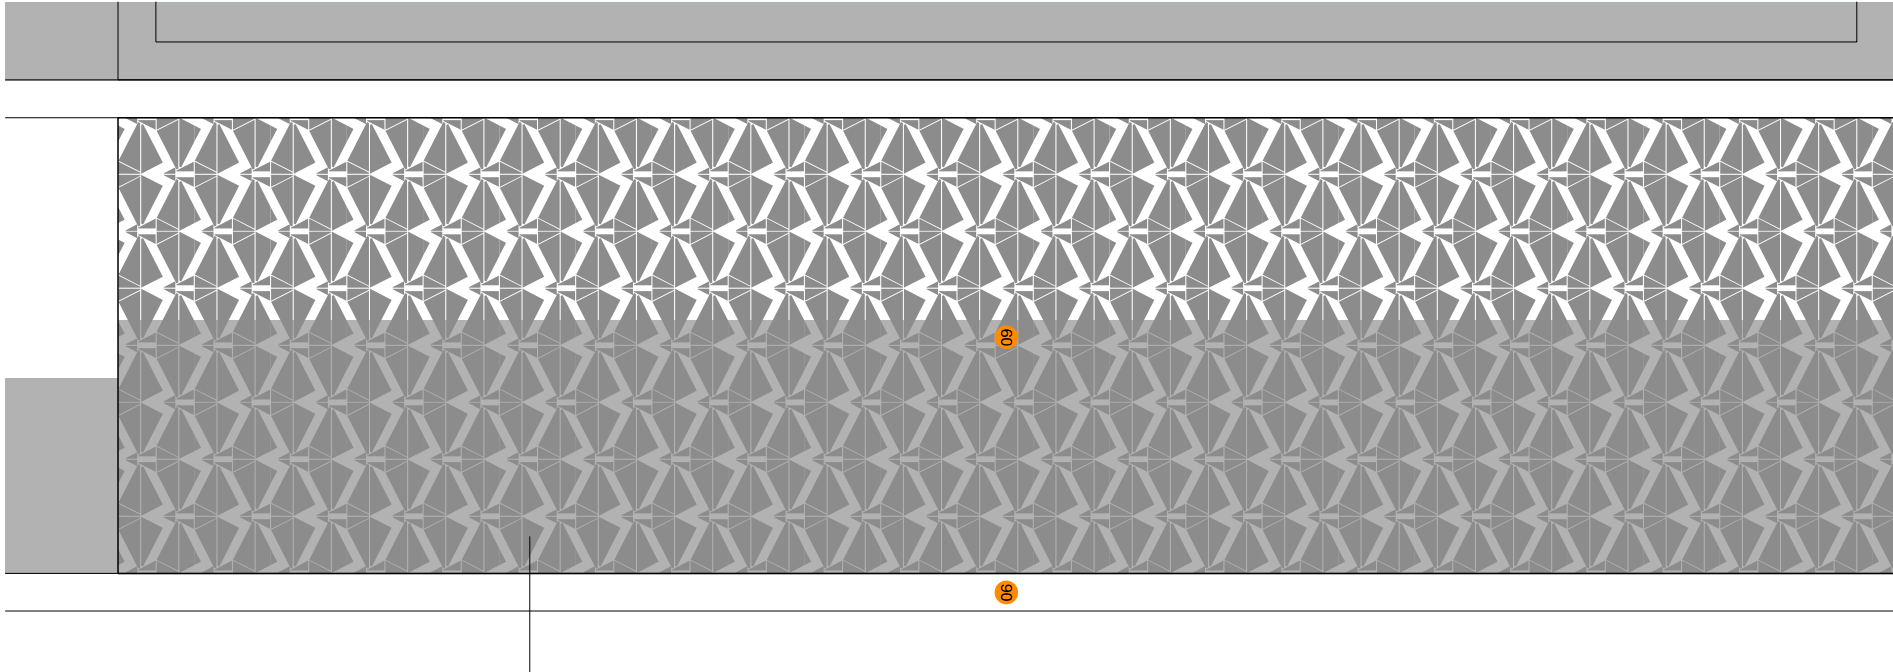

colony of worker bees

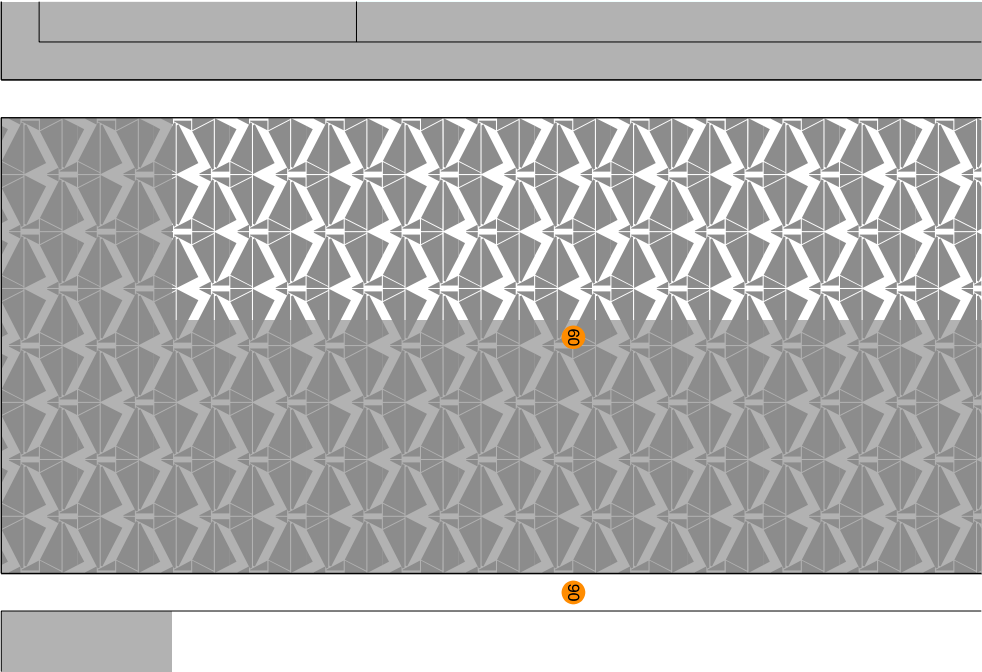

elevation 02 - hulme street

revision: P01
date: 2025.09.30
note: preliminary first issue
P02 2025.10.06 updated perforated panels to reflect planning comments

- 01 double glazed aluminium window
- 02 double glazed aluminium window (opaque)
- 03 capless double glazed curtain walling
- 04 capless double glazed curtain walling (opaque)
- 05 anodised aluminium panel (secret fix)
- 06 anodised aluminium fin (secret fix)
- 07 anodised aluminium micro fin (secret fix)
- 08 anodised aluminium coping
- 09 perforated anodised aluminium panel for bedroom ventilation (secret fix)
- 10 double glazed aluminium window with back painted dark grey glazing (opaque)
- 11 frameless glass transom

project
Holiday Inn Express
job no.
7612
title
perforated panel study
scale
1:10 @ A3
drawing no.
7612-al(04)3007

stephenson hamilton risley
STUDIO

3 riverside mews
4 commercial street
manchester, M15 4RQ
www.shr.studio
email@shr.studio
0161 832 0244