
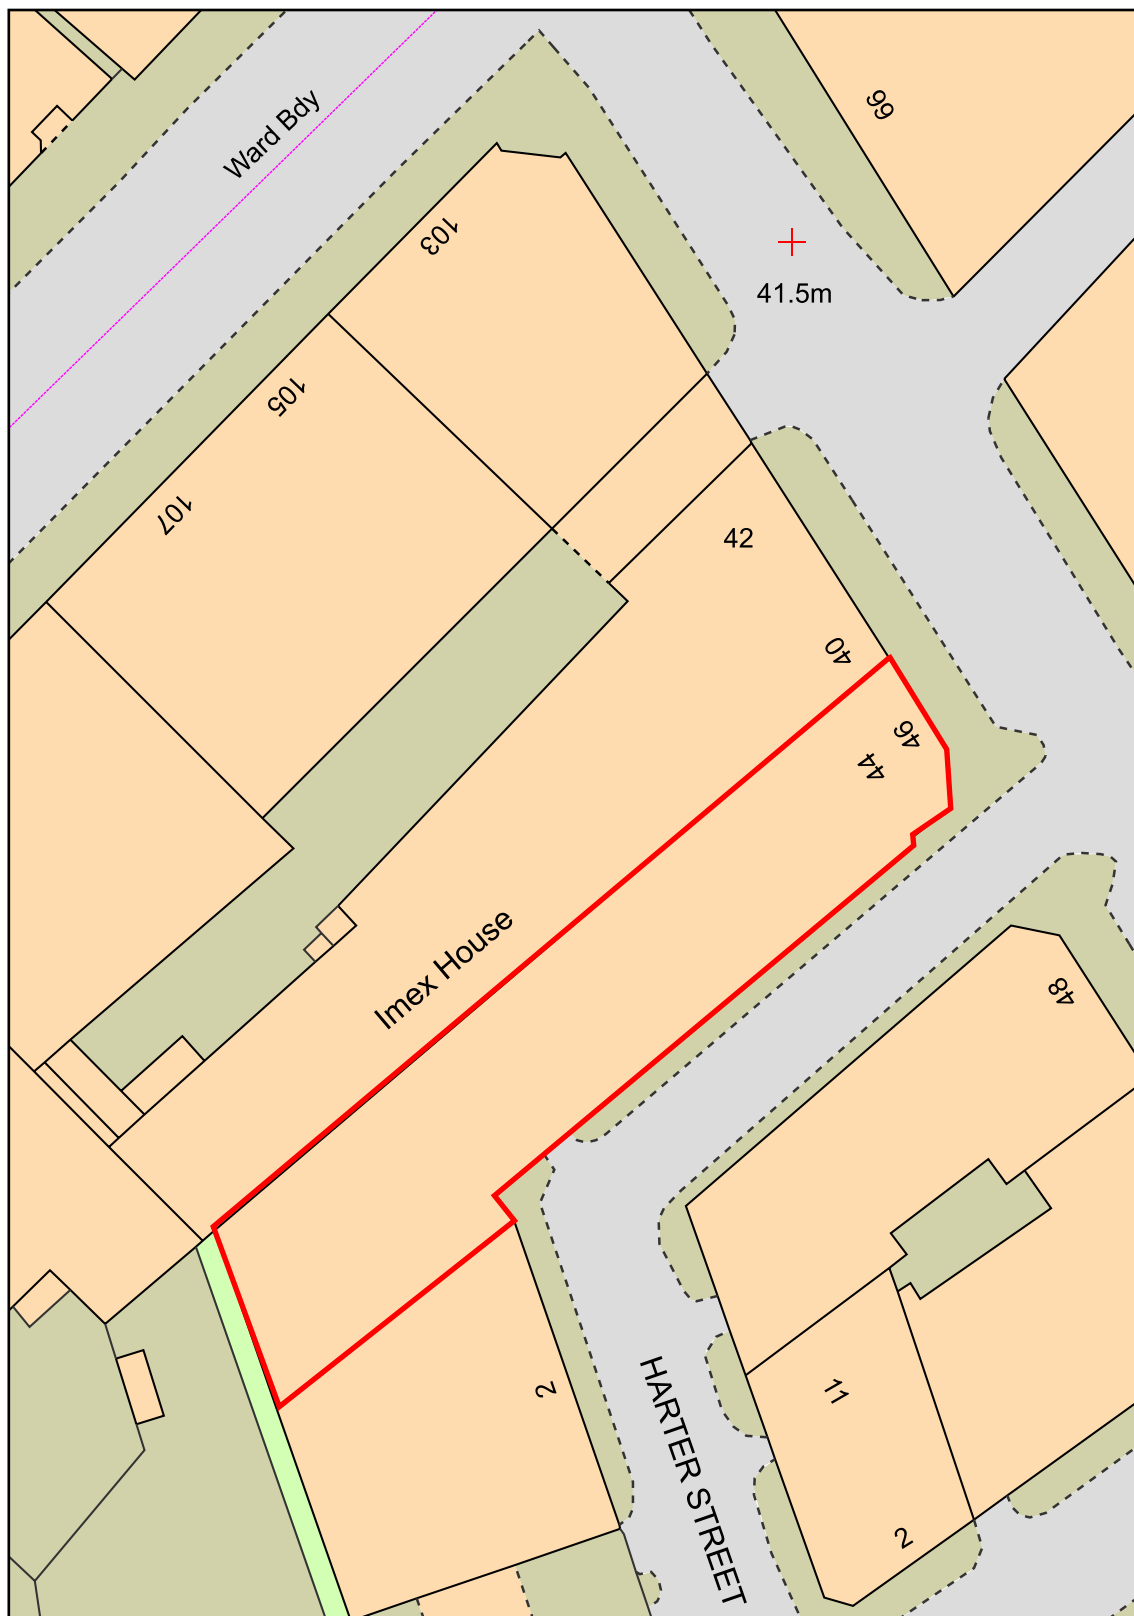


Block Plan

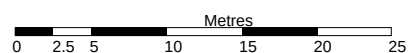

46a Princess Street Manchester M1 6DE

Map Information

Scale: 1: 500
Date: 09/10/2025
Reference: 25325
Order No: 7156936

