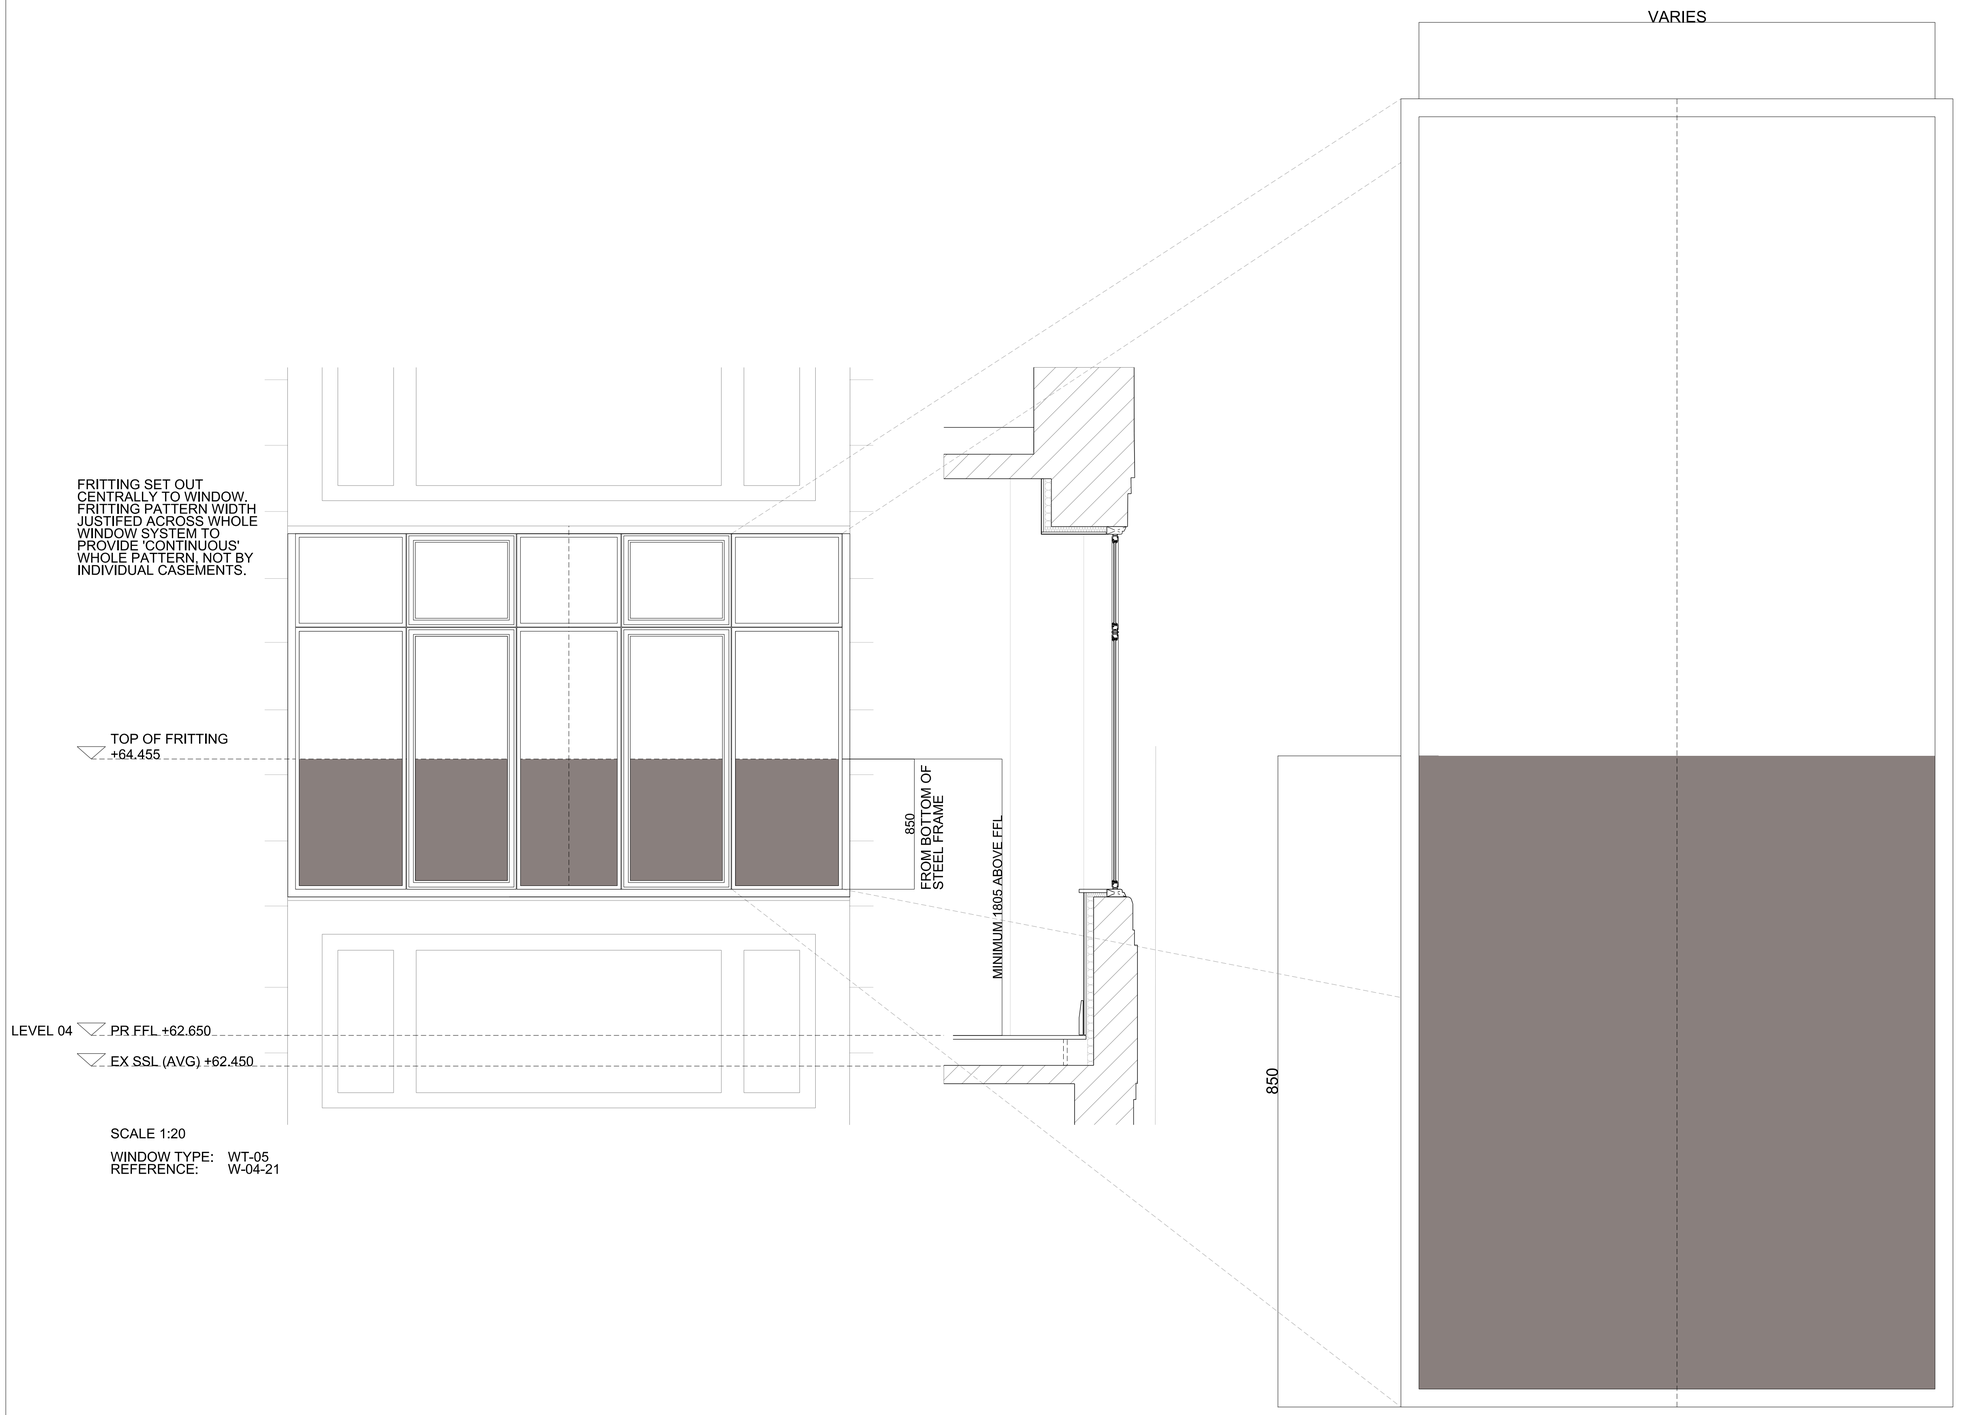


SCALE 1:20

WINDOW TYPE: WT-05
REFERENCE: W-04-21

SCALE 1:5

NOTES / REVISION

NOTES

CERAMIC FRITTING
COLOUR REF: RAL 7032

0 0.25 0.5 1

PROJECT
RYLANDS BUILDING, MANCHESTER

CLIENT
CD9 PROPERTIES (MANCHESTER) LTD

TITLE
PROPOSED WINDOW FRITTING SOLID OBSCURED OPTION

SCALE	DATE
1:20@A1	JAN 2025

JOB No	DWG No	REV
1526	SK1679	**A**

ISSUE FOR
INFORMATION ONLY
DESIGN INTENT

JEFFREY BELL ARCHITECTS

Jeffrey Bell Architects
3 Cobourg Street
off Fairfield Street
Manchester
M1 3GY

t +44 [0]161 228 0651
e studio@jeffreybellarchitects.co.uk

© JEFFREY BELL ARCHITECTS
the copy right in this drawing is vested in Jeffrey Bell Architects and no license or assignment of any kind has been, or is, granted to any third party whether by provision of copies or originals of the drawings or otherwise unless otherwise agreed in writting

DO NOT SCALE FROM THIS DRAWING
the contractor shall check and verify all dimensions on site and report any discrepancies in writting to Jeffrey Bell Architects before proceeding with the work

FOR ELECTRONIC DATA ISSUE
electronic data / drawings are issued as 'read only' and should not be interrogated for measurement, all dimensions and levels should be read only from those values stated in text on the drawing