


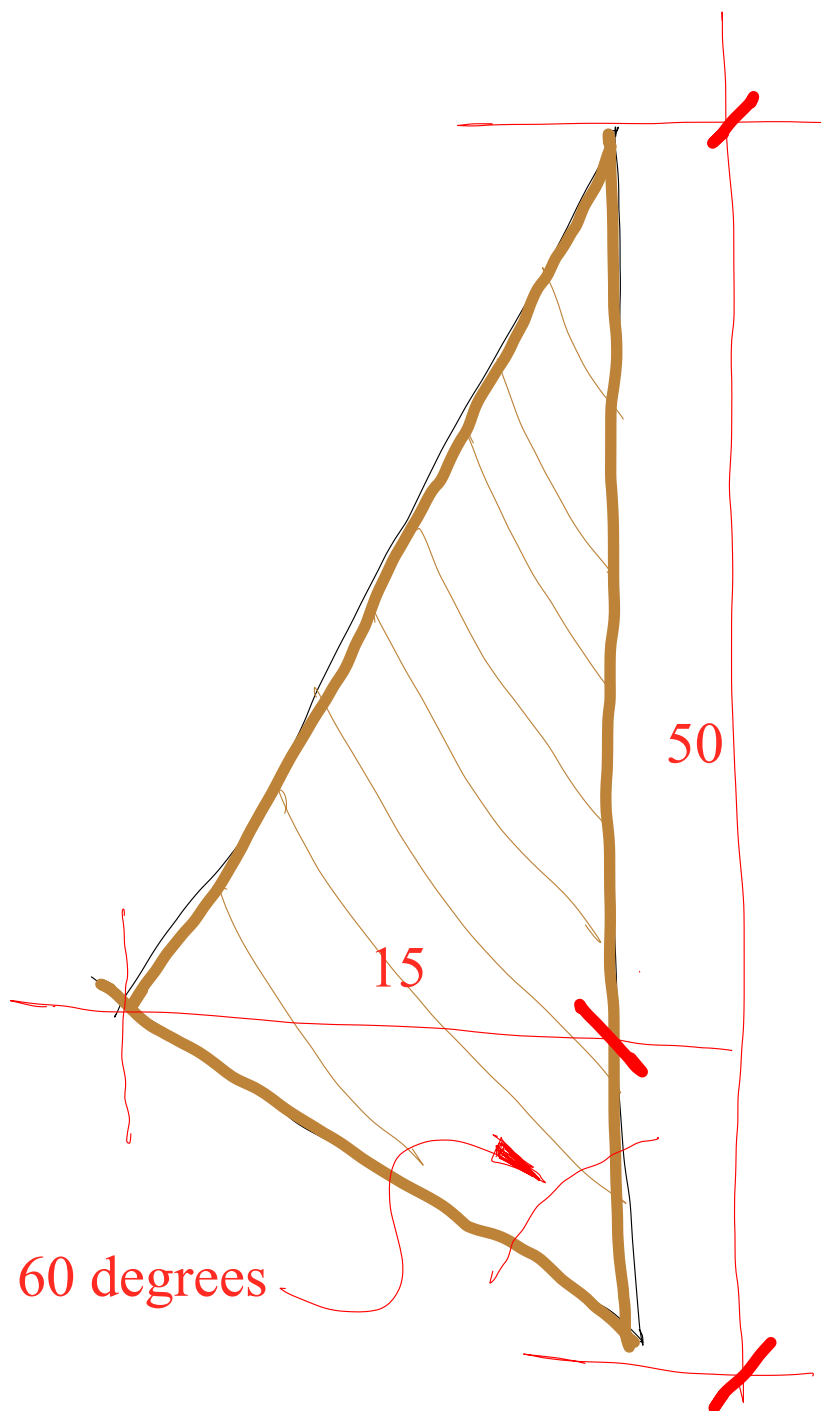

OUR
TOWN
HALL
PROJECT



PURCELL

Notes:
Drawings are based on survey data and may not accurately represent what is physically present.
Do not scale from this drawing. All dimensions are to be verified on site before proceeding with work.
All dimensions are in millimeters unless noted otherwise.
Purcell shall be notified in writing of any discrepancies.

First issue 17/03/2023 GR JC

ISSUE	DATE	DRAWN	APPROVED	DESCRIPTION

CLIENT **Manchester City Council**

PROJECT **Our Town Hall**

DRAWING TITLE **Tilt fillet for valley gutters**

SIZE & SCALE **Not to scale**

DRAWING STATUS **S4 Construction**

JOB NUMBER **236959**

DRAWING NO. **OTH-PUR-TH-RF-SKE-A-3277**

REVISION **-**