



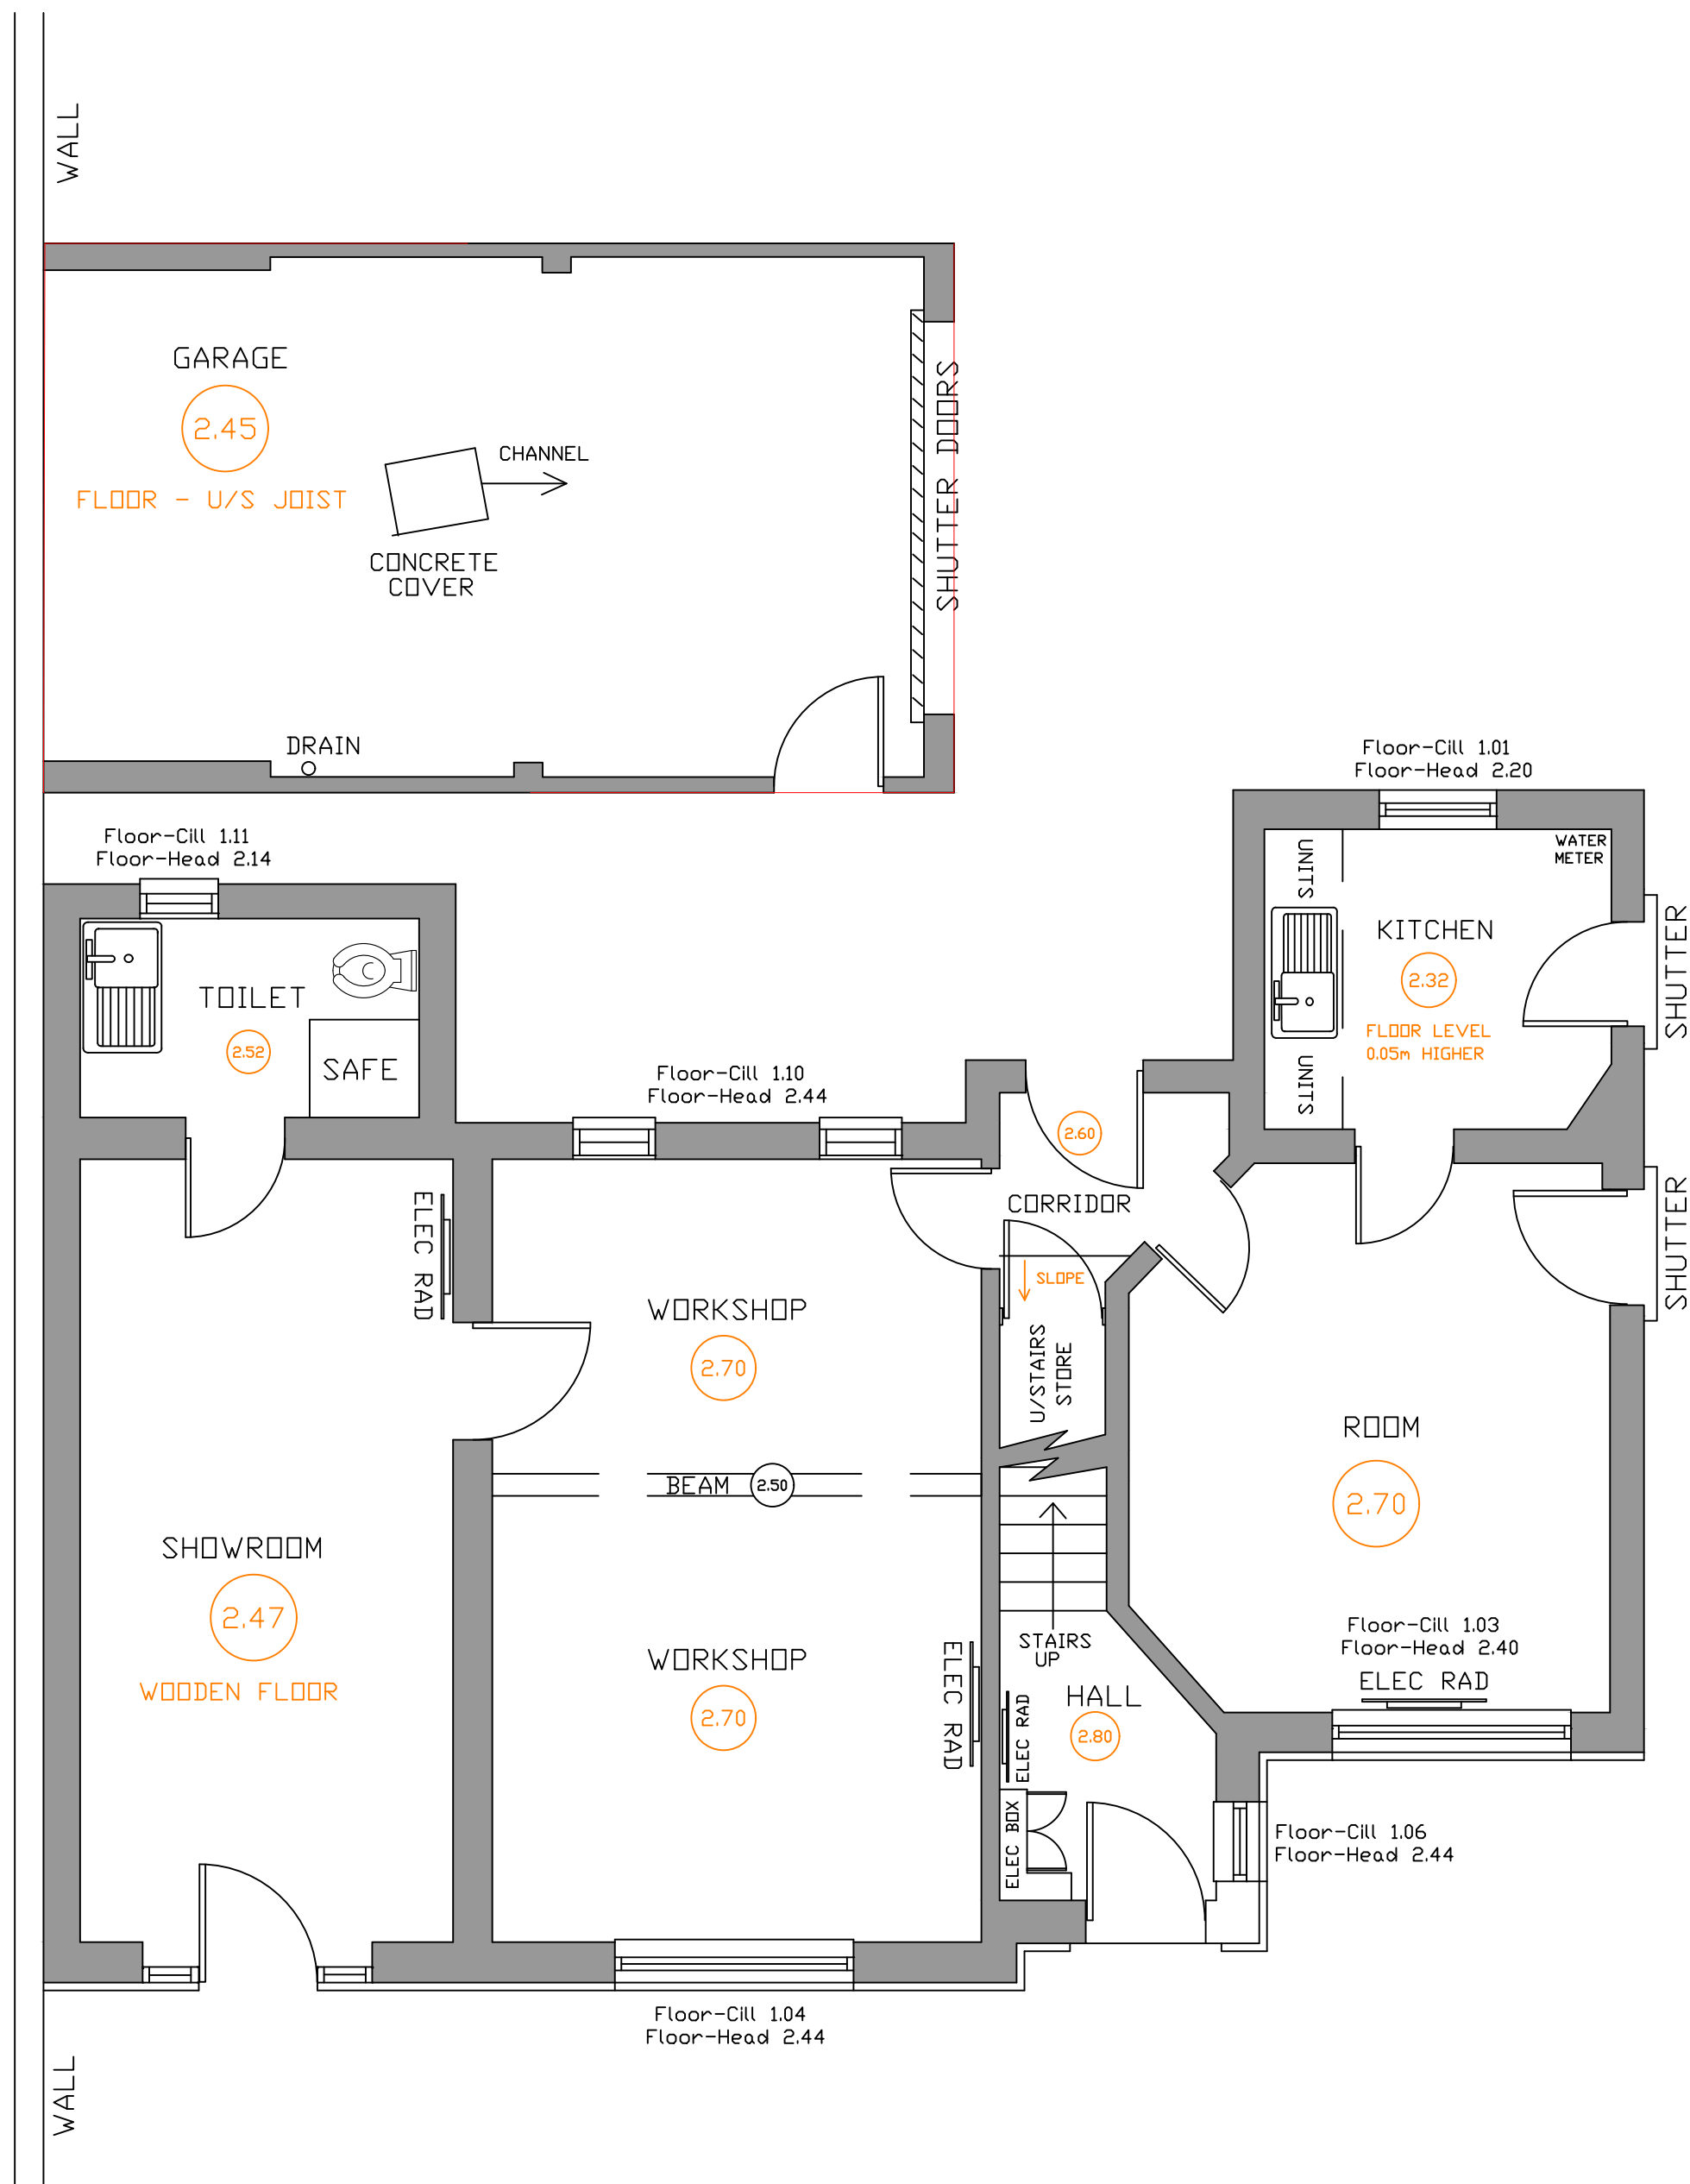

GROUND FLOOR LAYOUT

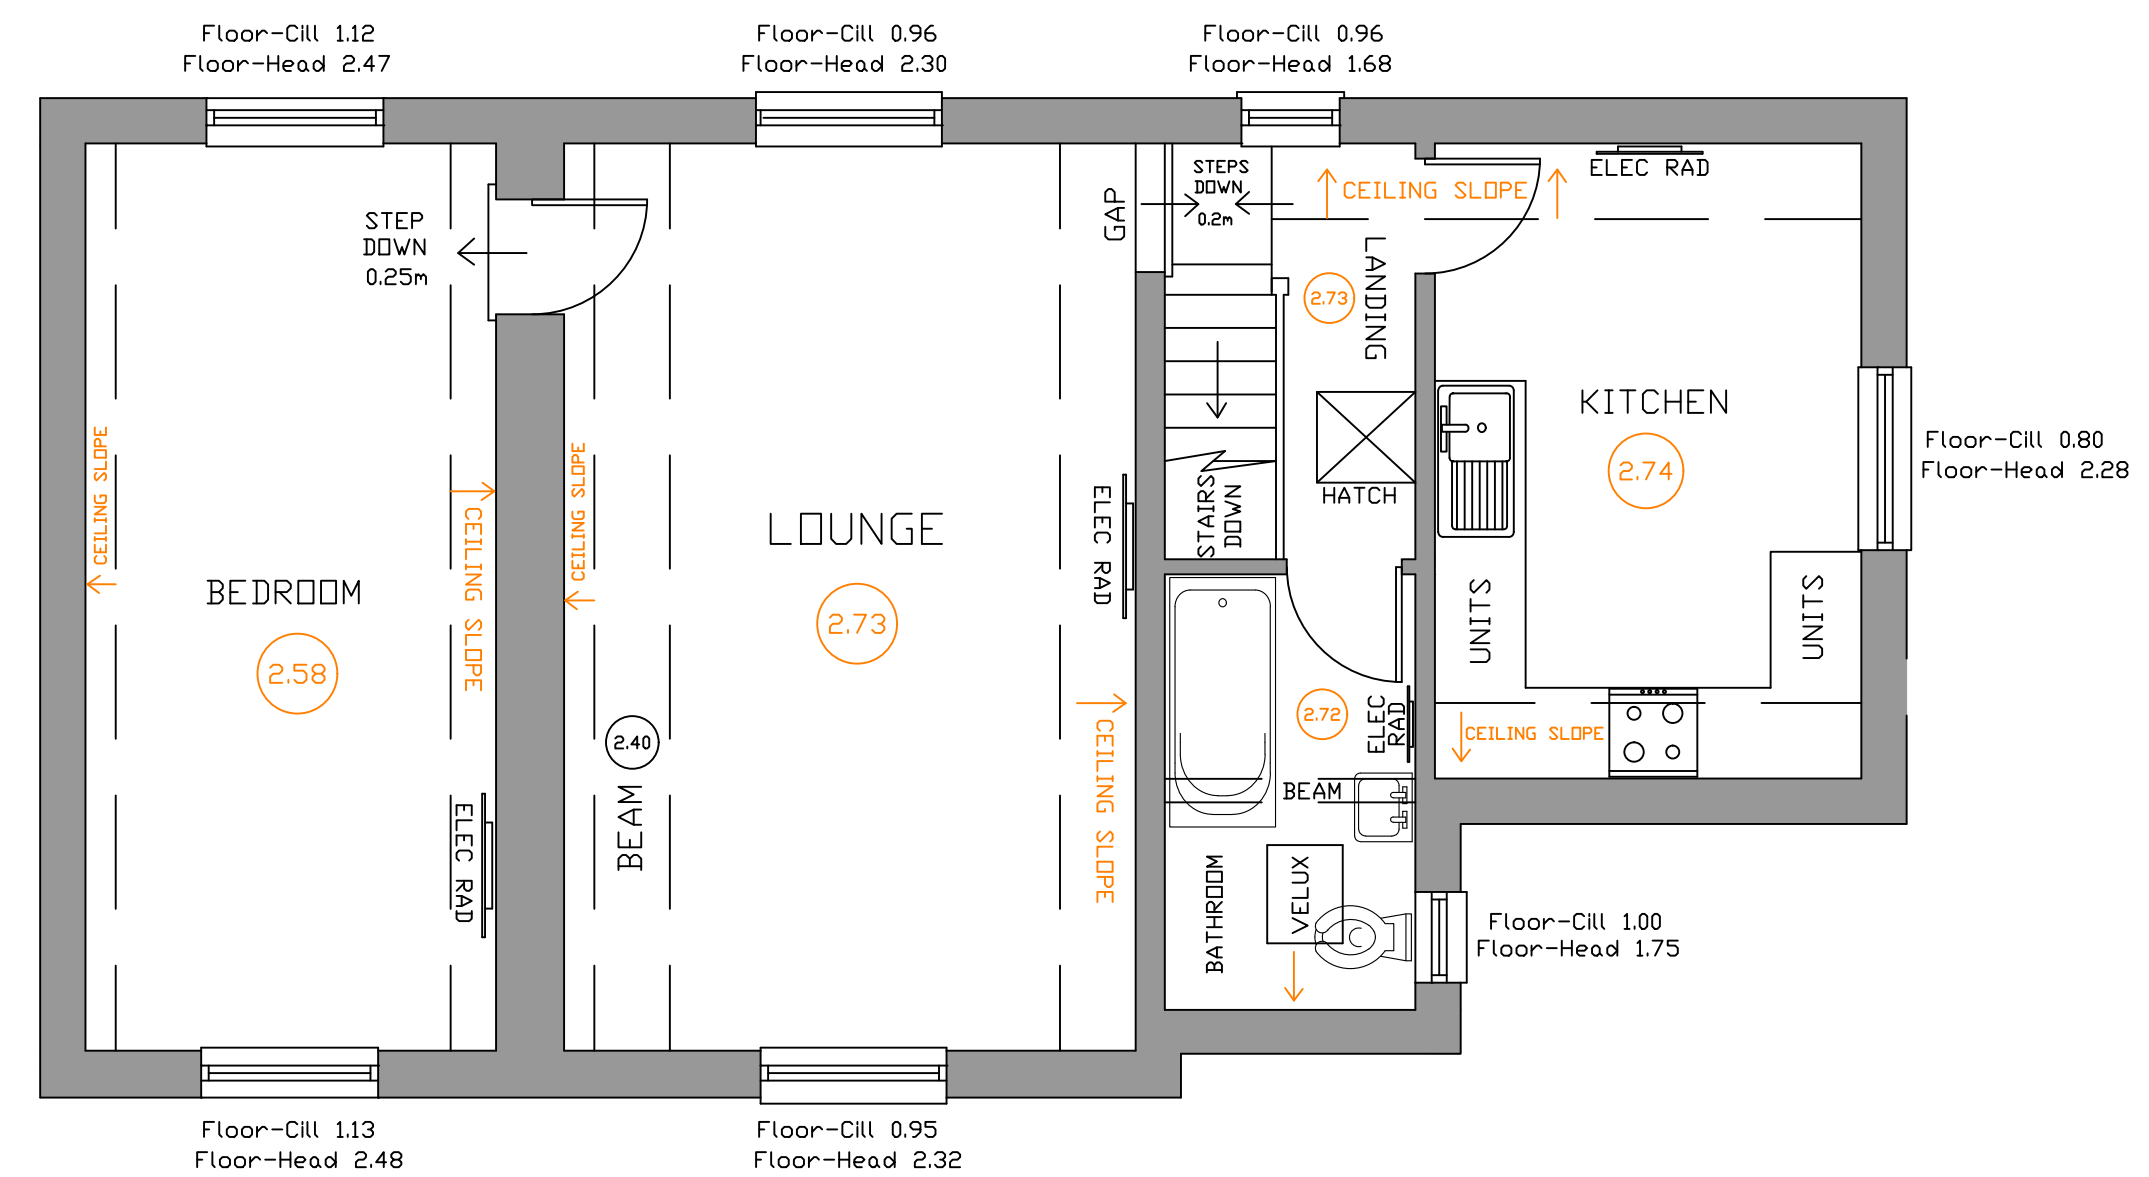

FIRST FLOOR LAYOUT