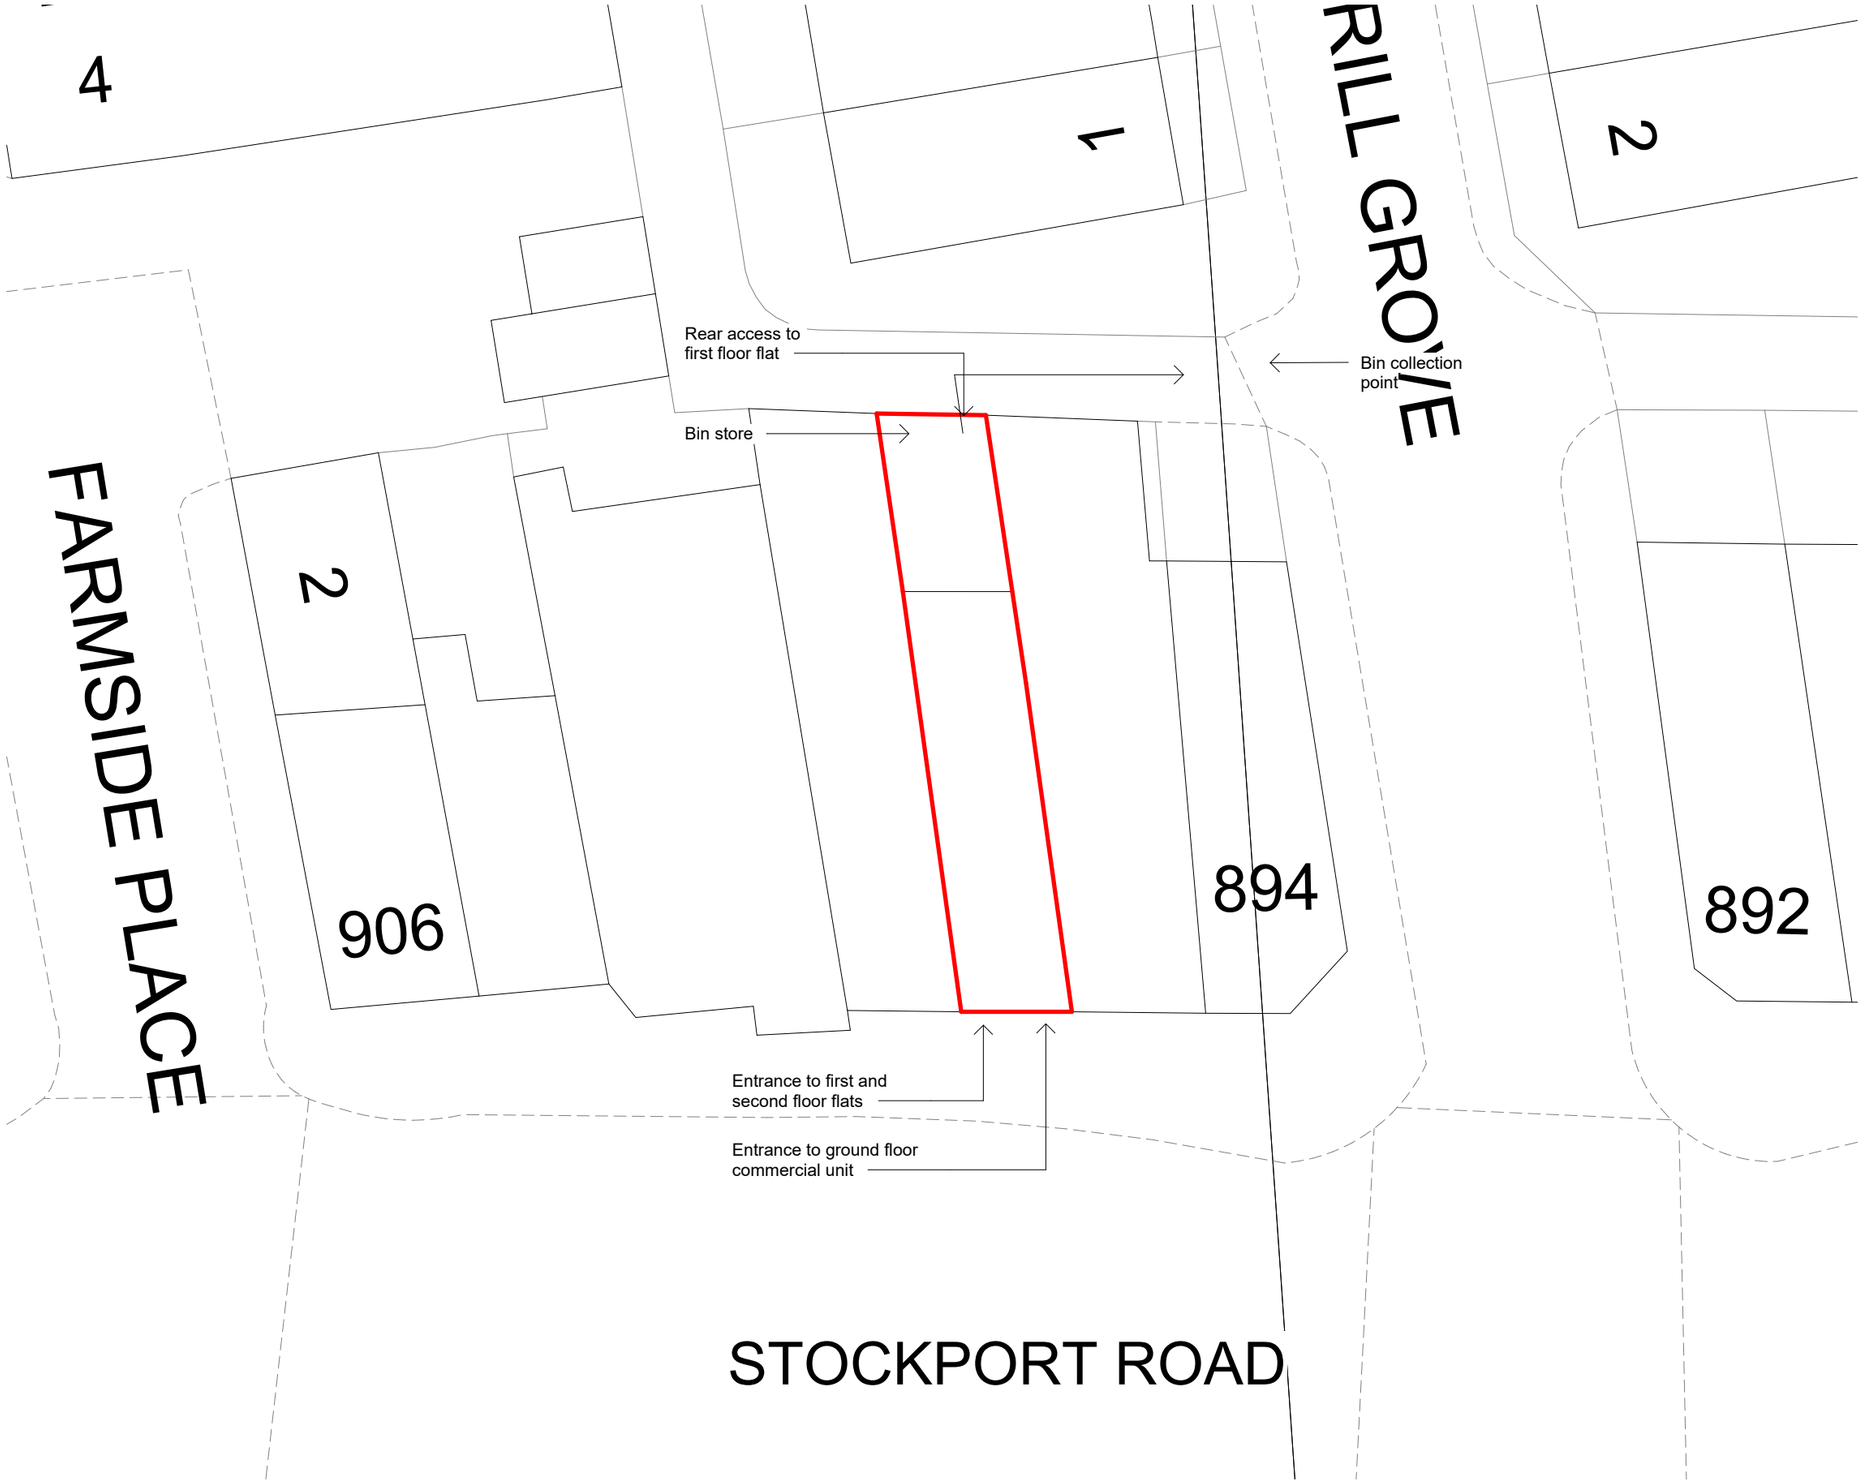

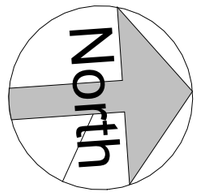

Site Plan

1 : 200

COPYRIGHT © ALL RIGHTS RESERVED BY VIKAS ALYAS LTD. DO NOT SCALE FROM DRAWING. DRAWING INDICATES DESIGN INTENT ONLY. REPORT ANY DISCREPANCIES TO CLIENT / VA LTD. NOT TO BE USED FOR CONSTRUCTION UNLESS STATED SO. TO BE READ IN CONJUCTION WITH OTHER DRAWINGS OR SPECIFICATION WHERE PROVIDED.

ARCHITEK
BUILDING DESIGN CONSULTANCY
0161 511 8479
vikas@architek.uk
916 Stockport Road, Levenshulme, Manchester, M19 3AB

No.	Description	Date
P1	Issue to Planning	03.12.2025

PROJECT
Shopfront alterations in association with the formation of 2 self contained flats on the first and second floor.

Manchester City Council

PURPOSE OF ISSUE
Planning

ADDRESS
898 Stockport Rd, Levenshulme, Manchester M19 3AD

SHEET
Site Plan

CLIENT
B & A PROPERTIES (UK)

Date	Project number	Scale (@ A3)
08.12.2025		1 : 200
Drawn by NM	DRAWING NUMBER	REV
Checked by VA	A101	P1