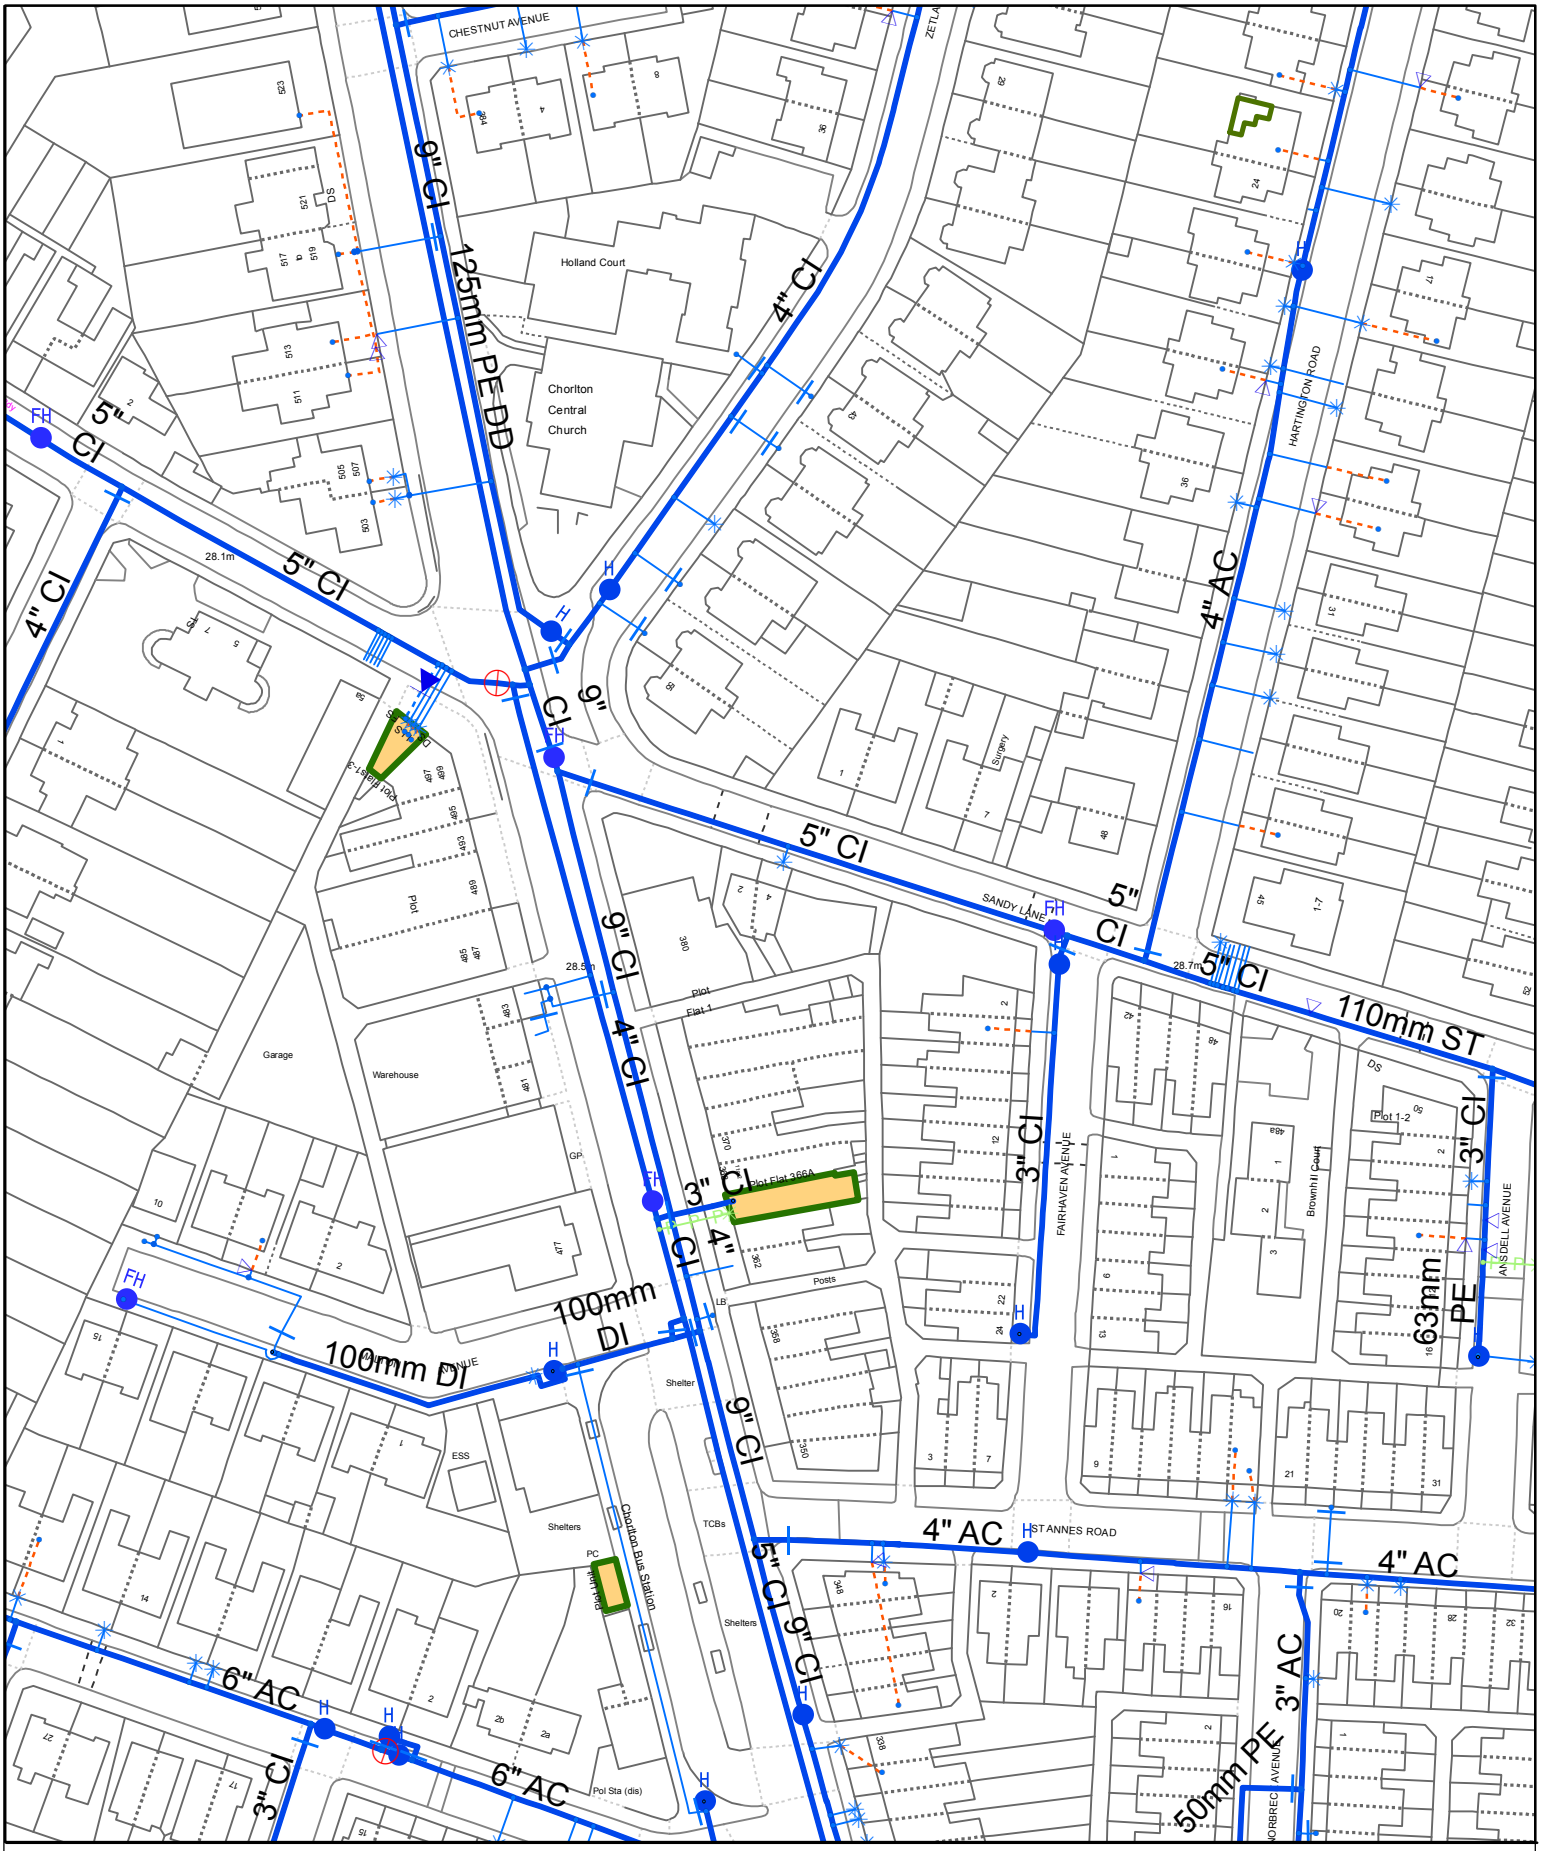


Date: 17/07/2025

Printed By:
Property Searches

Extract from Map Of Water Mains

4 Sandy Lane Chorlton Manchester M21 8TN

United Utilities
Water for the North West

The position of underground apparatus shown on this plan is approximate only and is given in accordance with the best information currently available. The actual positions may be different from those shown on the plan and private pipes, sewers or drains may not be recorded. United Utilities Water PLC will not accept any liability for any damage caused by the actual positions being different from those shown.

© United Utilities Water PLC 2025.The plan is based upon the Ordnance Survey Map with the sanction of the Controller of H.M.Stationery Office, Crown copyright 0000813445 and United Utilities Water PLC copyrights are reserved. Unauthorised reproduction will infringe these copyrights.