
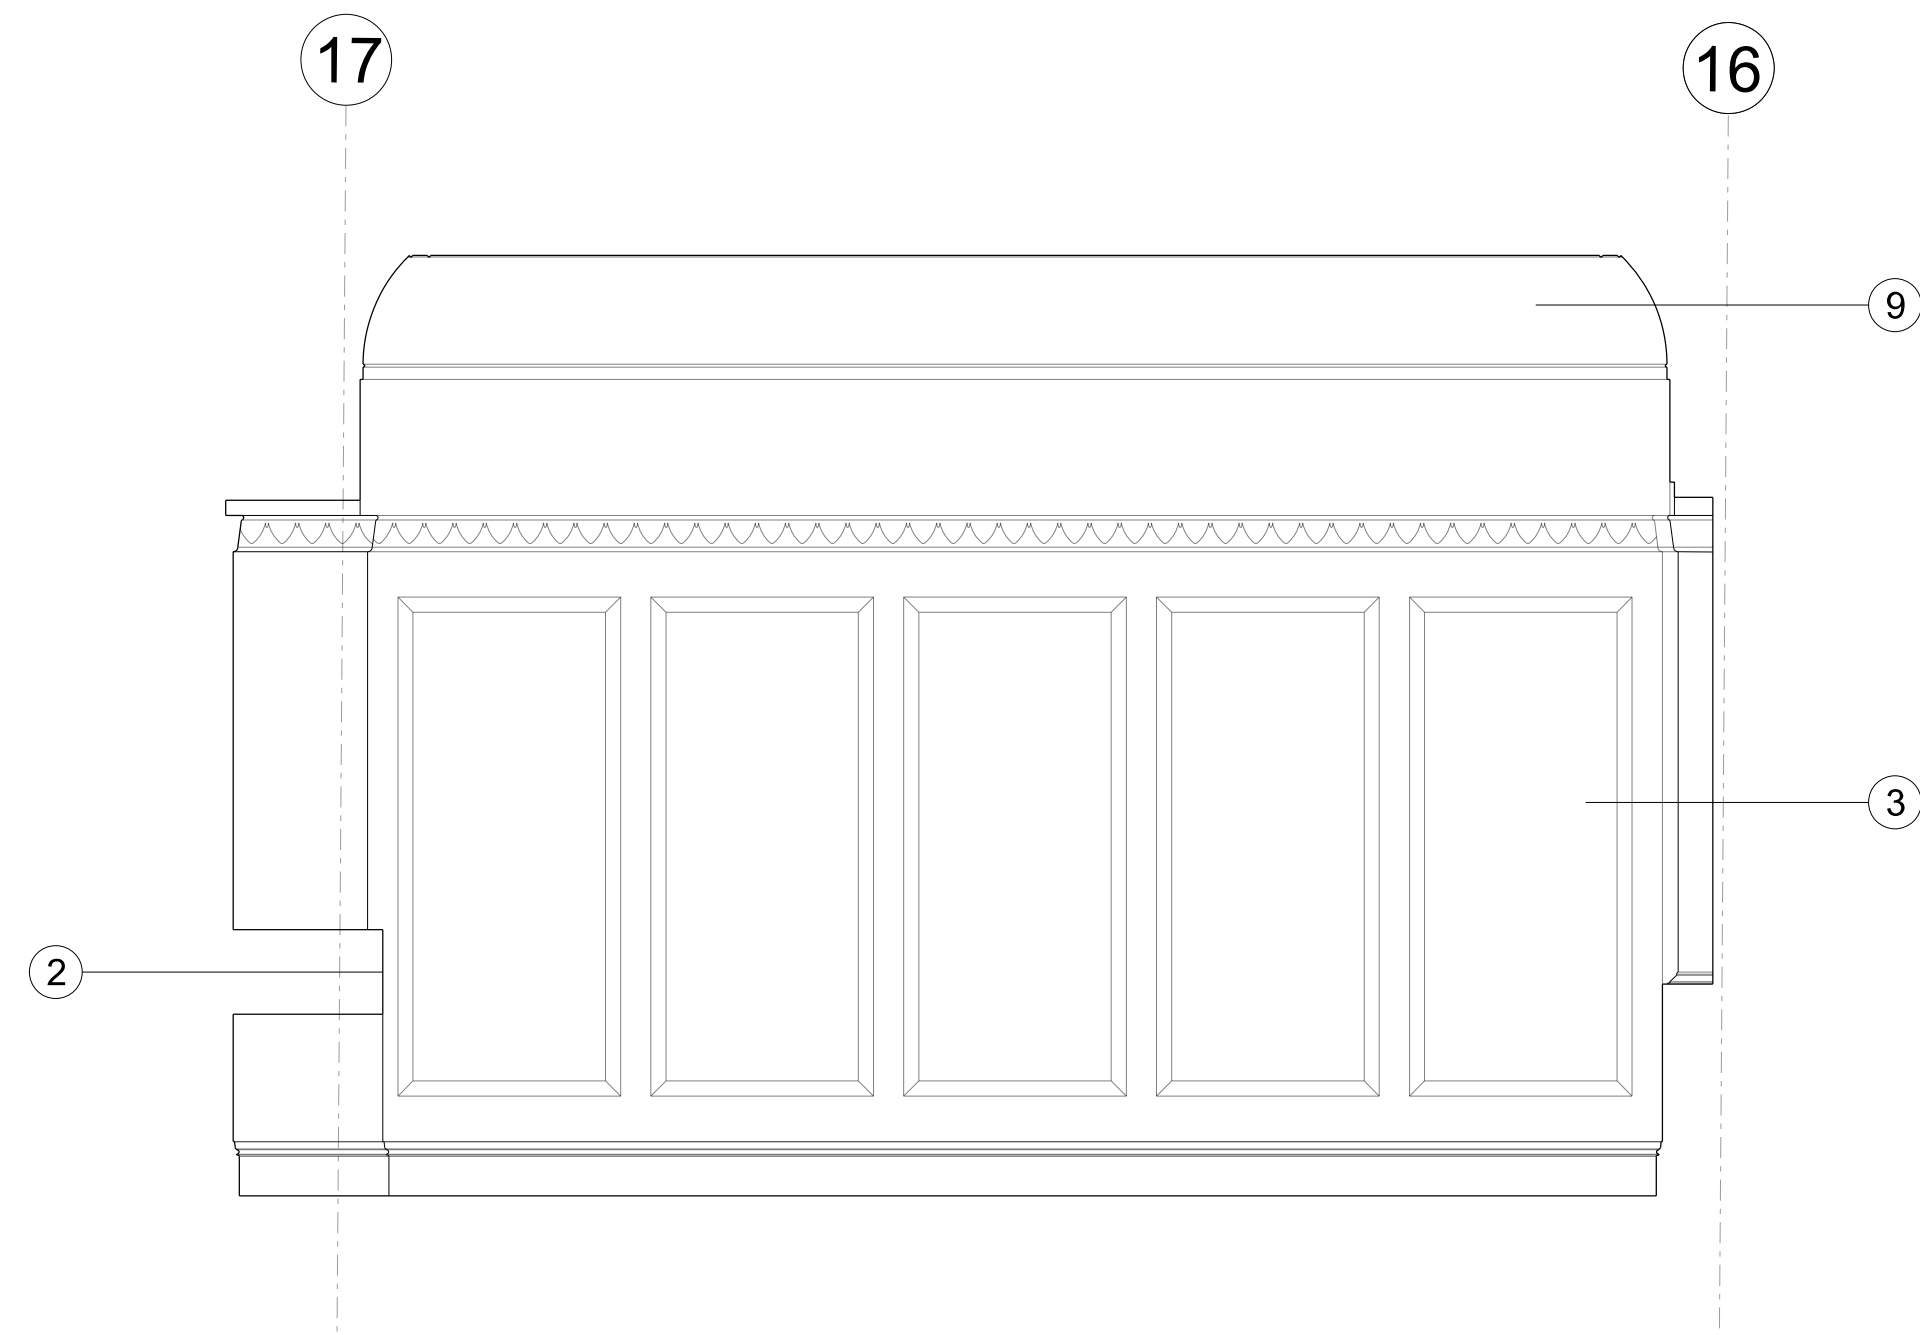
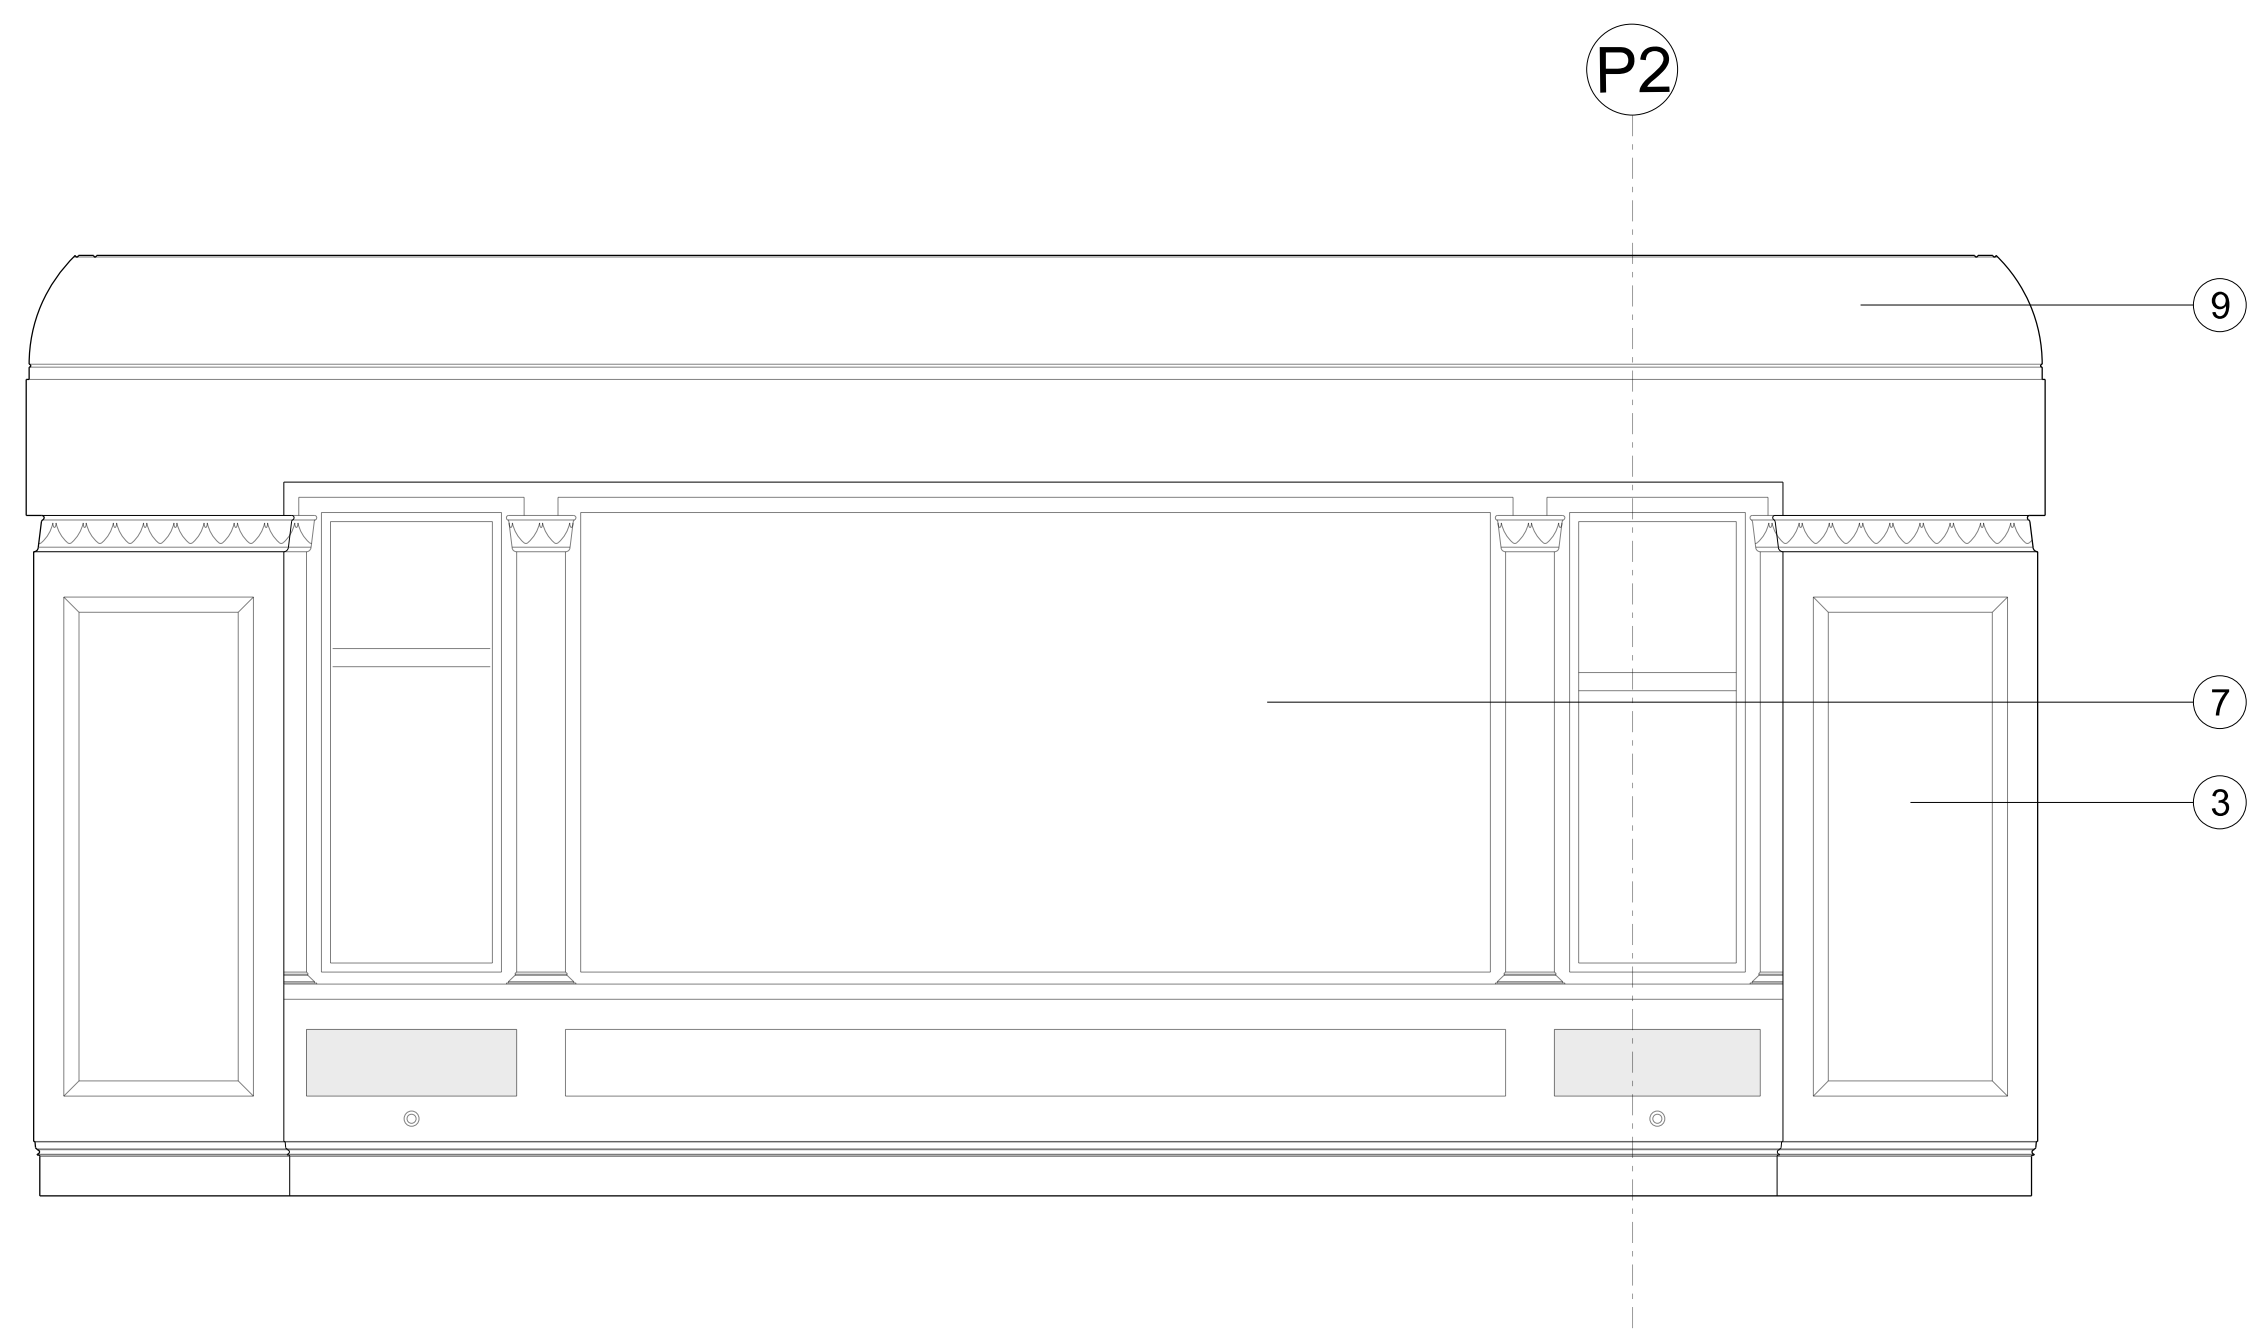
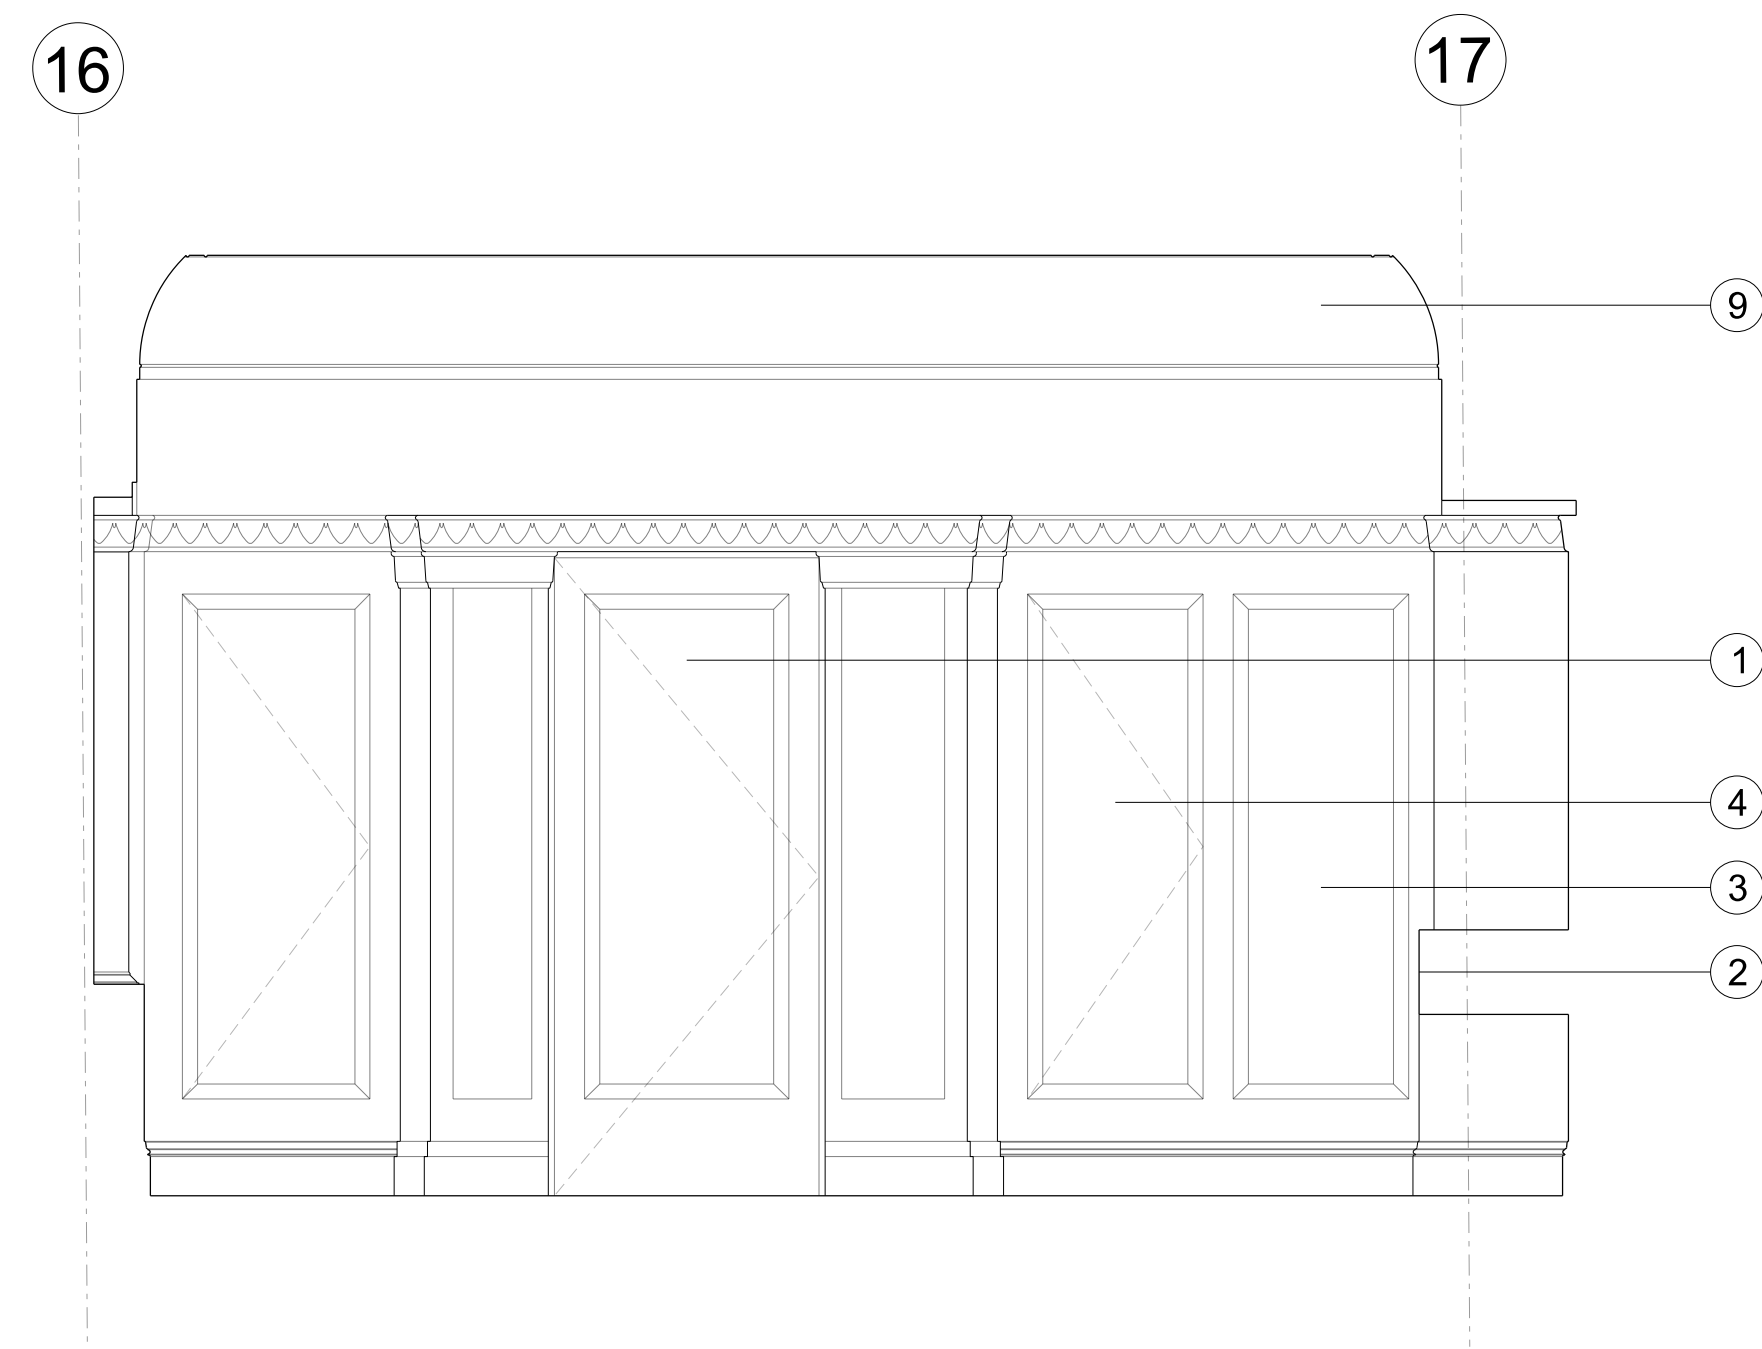


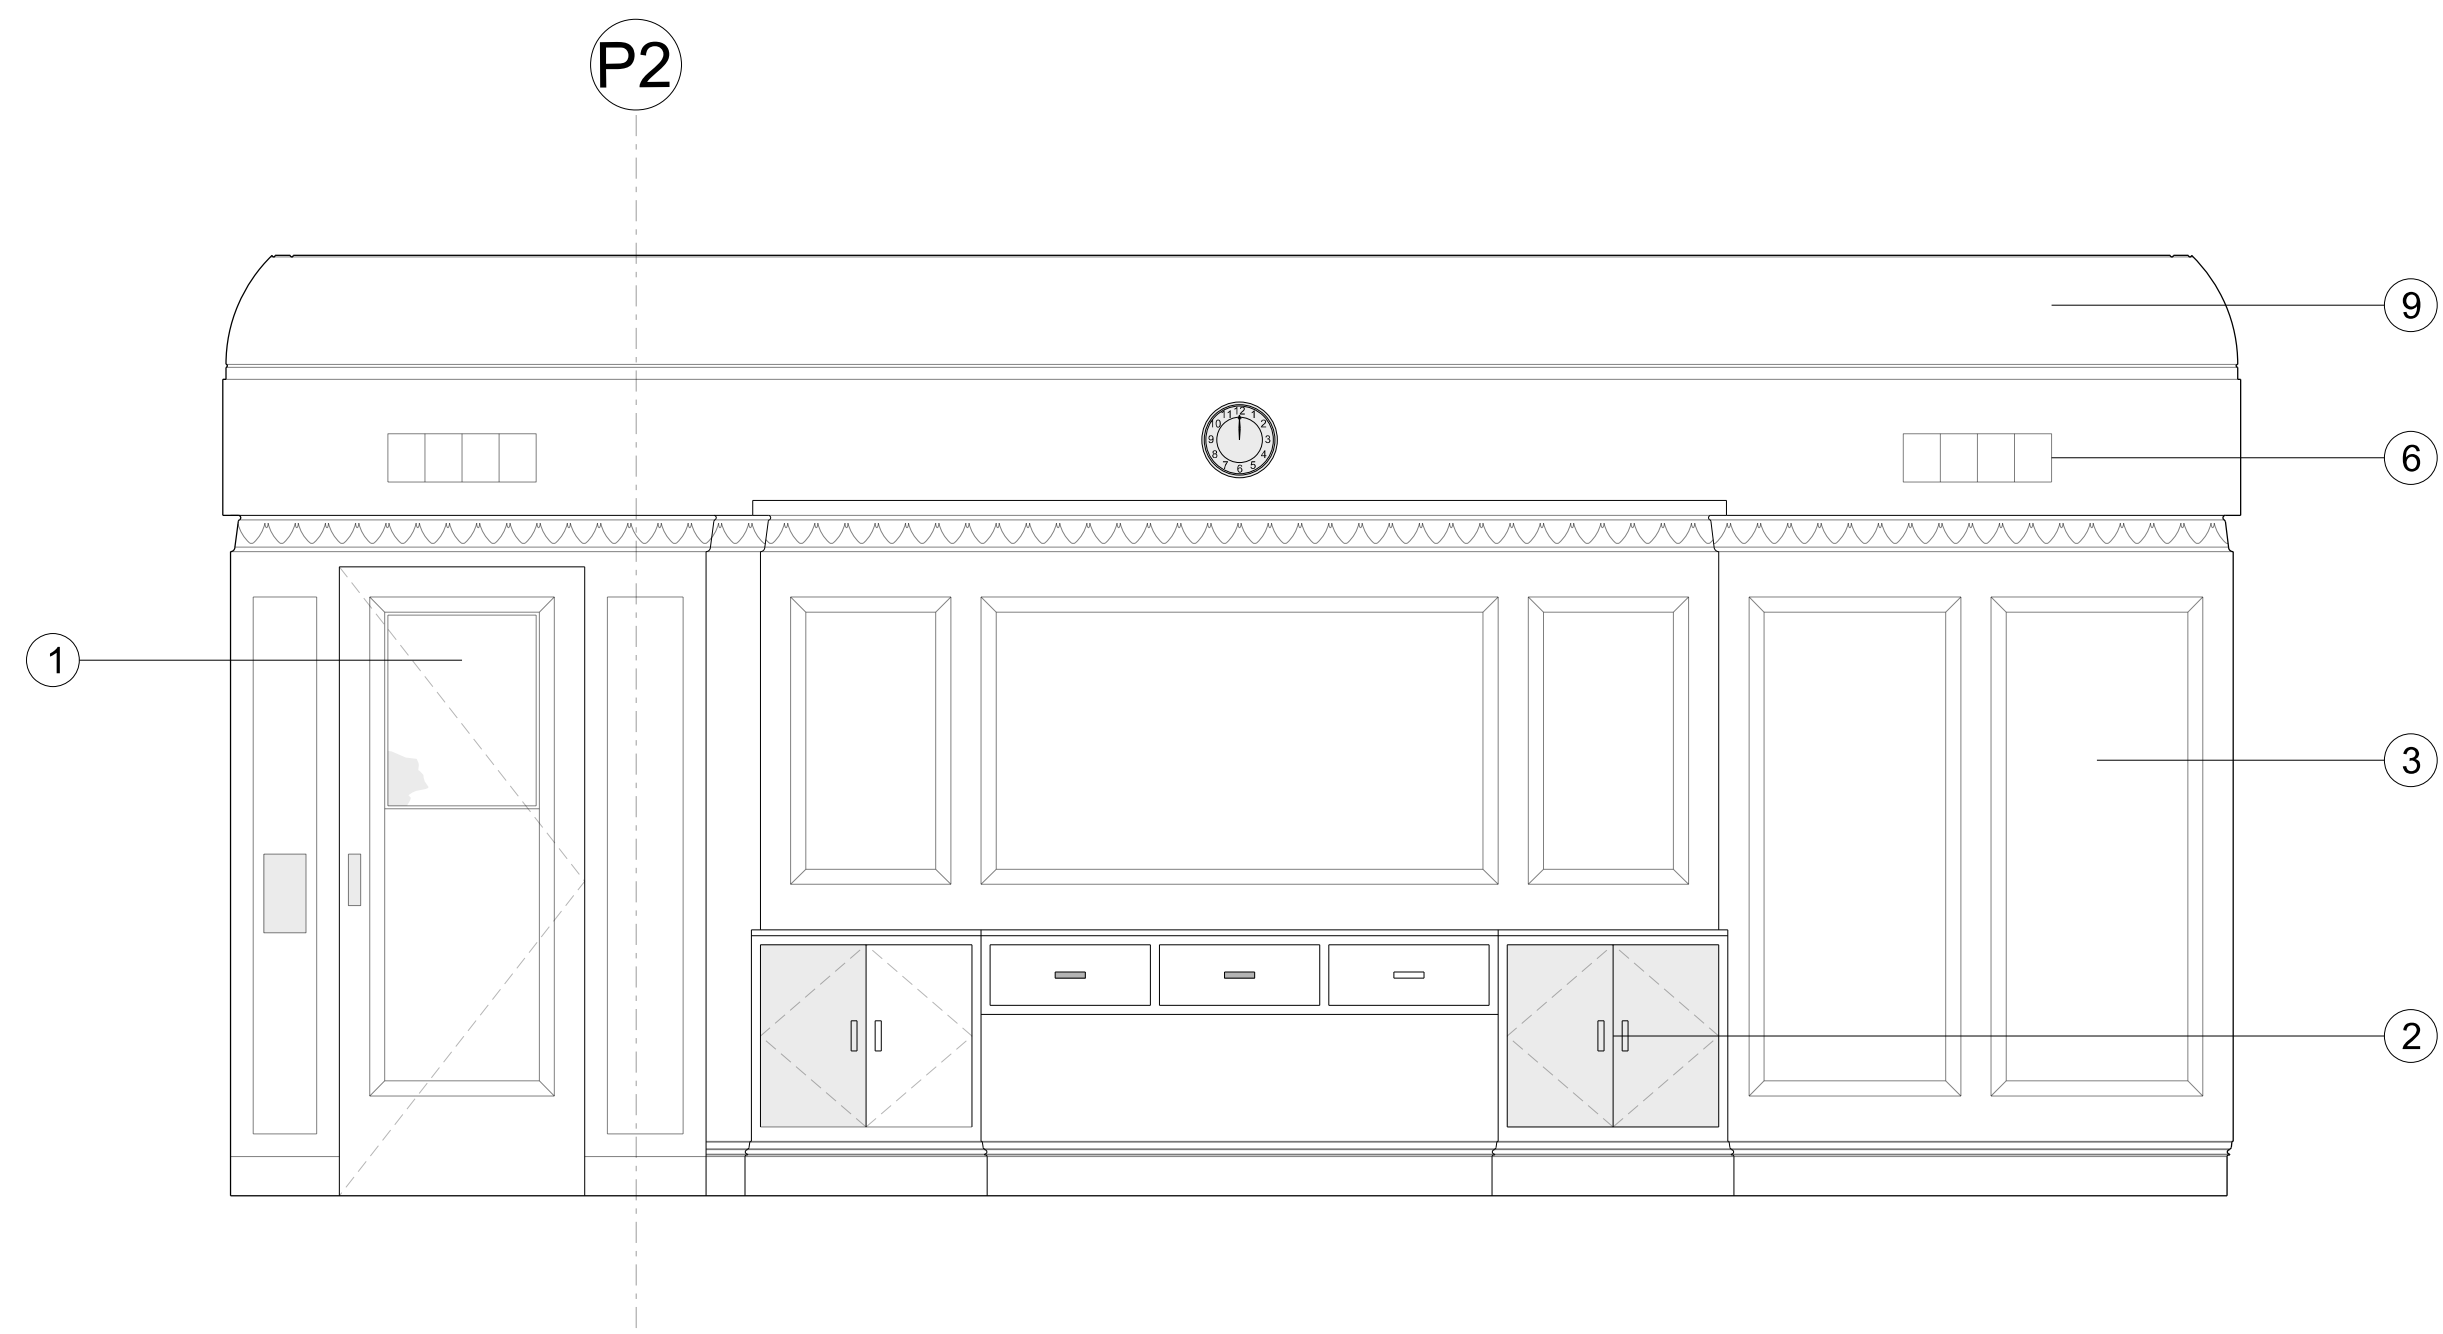

NOTES / REVISION

KEY

1. ORIGINAL TIMBER DOOR MADE GOOD.
GLAZING REFURBISHED
2. ORIGINAL TIMBER DESK MADE GOOD.
MISSING ITEMS REINTRODUCED
3. ORIGINAL TIMBER WALL PANELING MADE GOOD
4. ORIGINAL CUPBOARD SET WITHIN TIMBER WALL PANELING
MADE GOOD
5. ORIGINAL METAL VENTILATION GRATE
CLEANED AND MADE GOOD
6. REFURBISHED ORIGINAL WINDOW SYSTEM
7. PLASTERED CEILING MADE GOOD AND PAINTED
8. PLASTERED WALL WITH ORNAMENTAL PELMET
MADE GOOD AND PAINTED
10. PARQUET FLOORING MADE GOOD

NOTES

TO BE READ IN CONJUNCTION WITH STEPHEN LEVRANT HERITAGE
ARCHITECTURE CONSERVATION STRATEGY.

CONDITION OF EXISTING FINISHES AND MATERIALS TO BE INVESTIGATED AND ASSESSED PRIOR TO STRATEGY BEING IMPLEMENTED

LIMITED SURVEY INFORMATION AVAILABLE FOR THE EXISTING BUILDING

ALL INFORMATION IS SUBJECT TO DETAILED SURVEY AND DESIGN DEVELOPMENT.



0	0.25	0.5	1	1.5	
---	------	-----	---	-----	---

PROJECT	RYLANDS BUILDING, MANCHESTER
---------	---------------------------------

CLIENT
CD9 PROPERTIES (MANCHESTER) LTD

TITLE
SEVENTH FLOOR MANAGER'S DINING
ROOM - PROPOSED ELEVATIONS

SCALE	DATE
1:25@A1	SEP 2020
1:50@A3	

JOB No 1526	DWG No AL[05]415	R
----------------	---------------------	---

ISSUE FOR	
PLANNING DOCUMENT	

JEFFREY BELL ARCHITECTS

Jeffrey Bell Architects
3 Cobourg Street
off Fairfield Street
Manchester
M1 3GY

t +44 [0]161 228 0651
e studio@jeffreymbellarchitects.co.uk