



Do not scale off this drawing. All dimensions to be checked on site prior to manufacture and construction. This drawing is the property of Bradley Architecture Ltd and should not be reproduced without permission. All discrepancies to be brought to the attention of the architect immediately. This drawing to be read in conjunction with the specification / bill of quantities and


REVISIONS

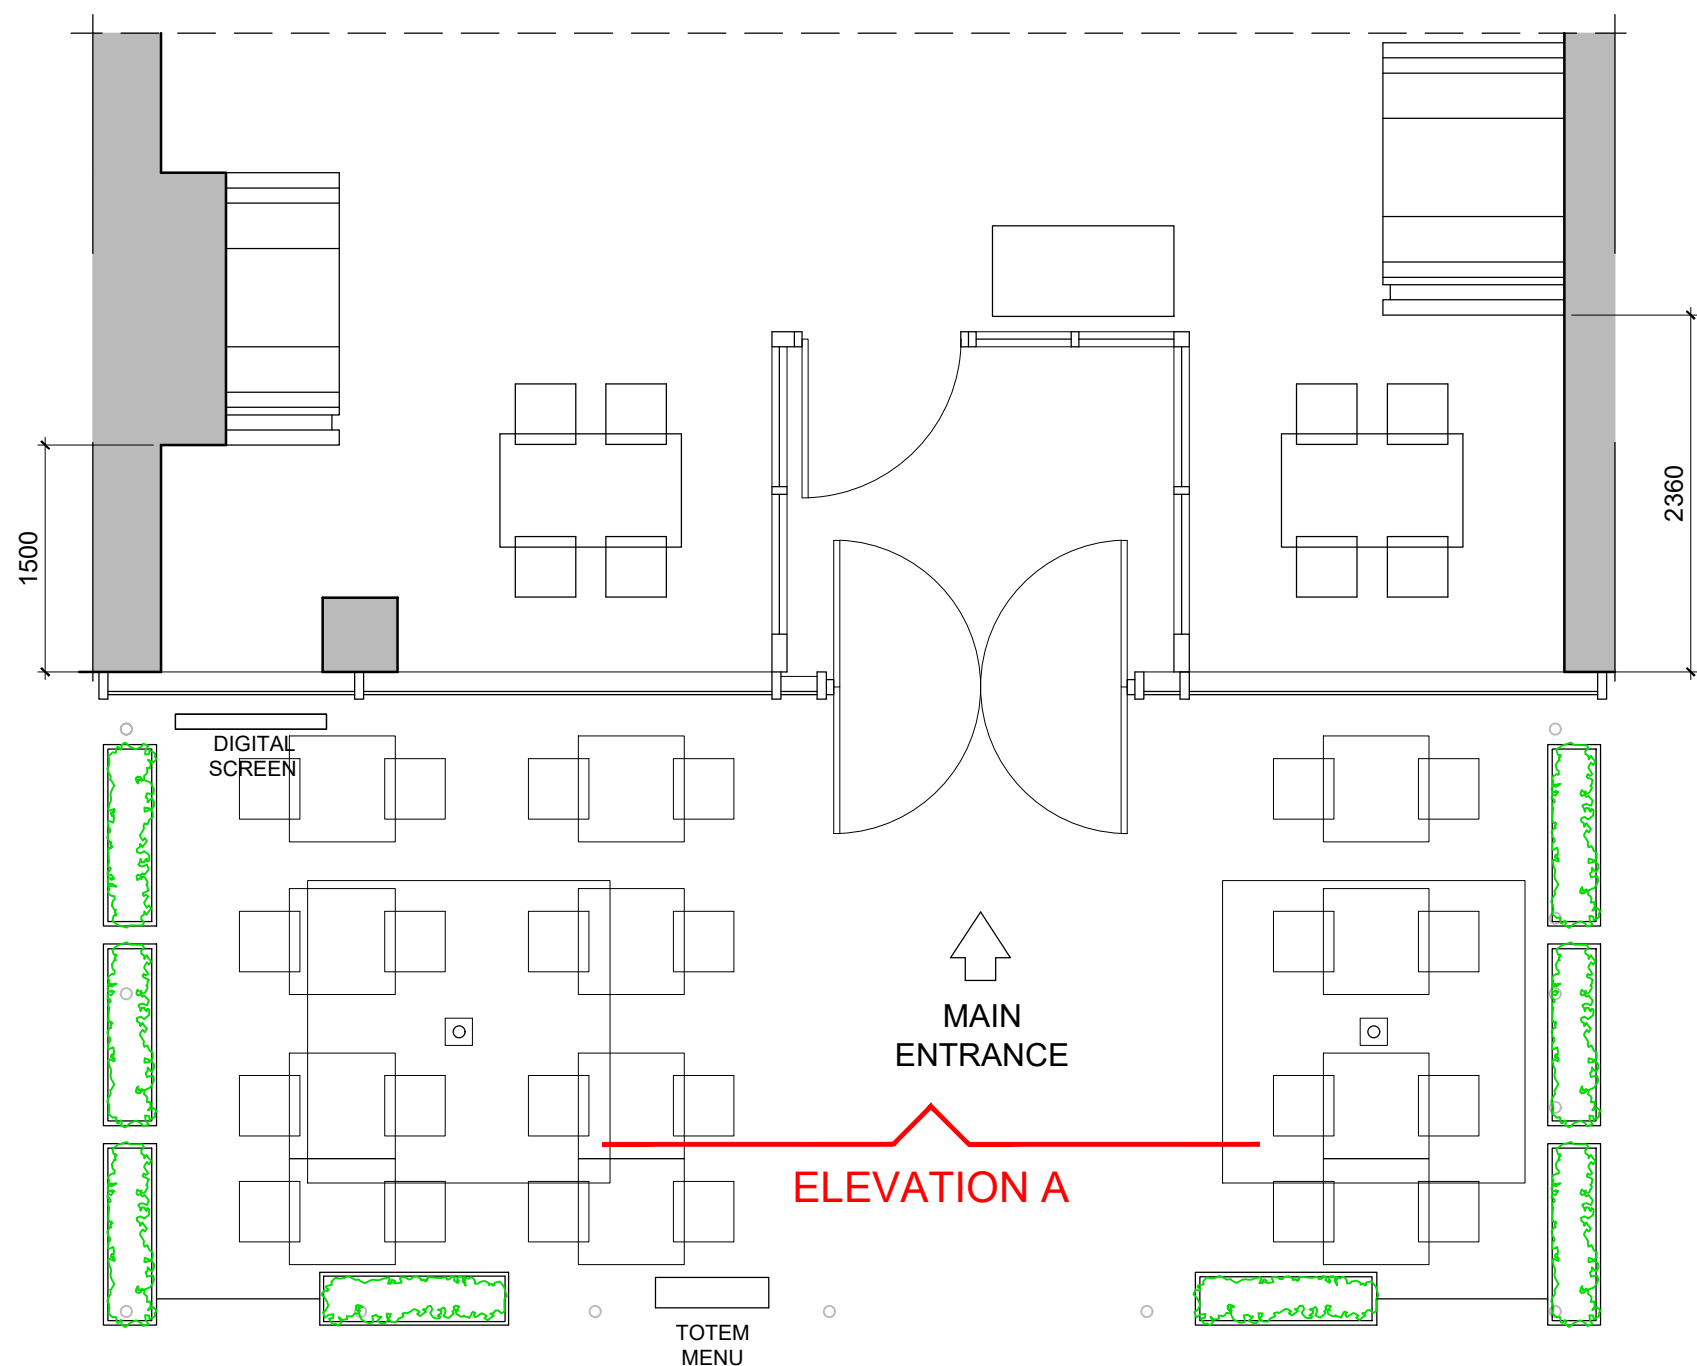

EXISTING PLAN

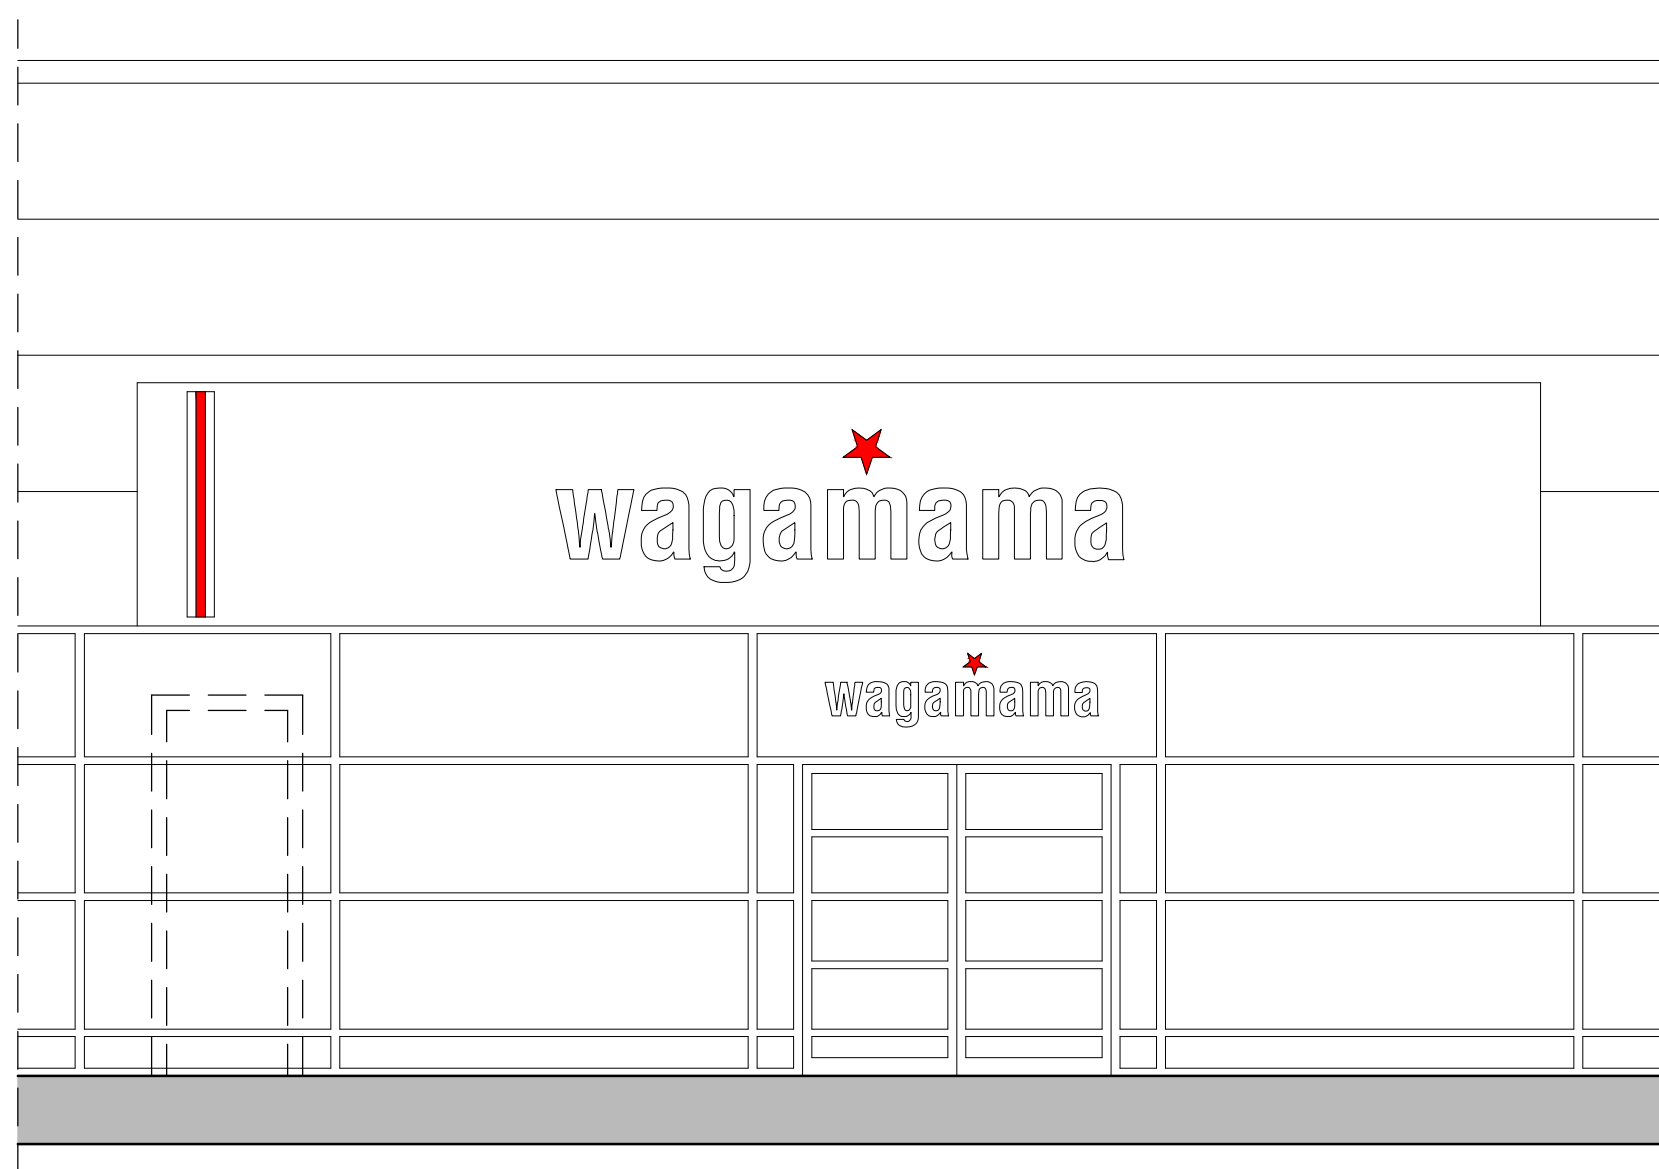

EXISTING ELEVATION A

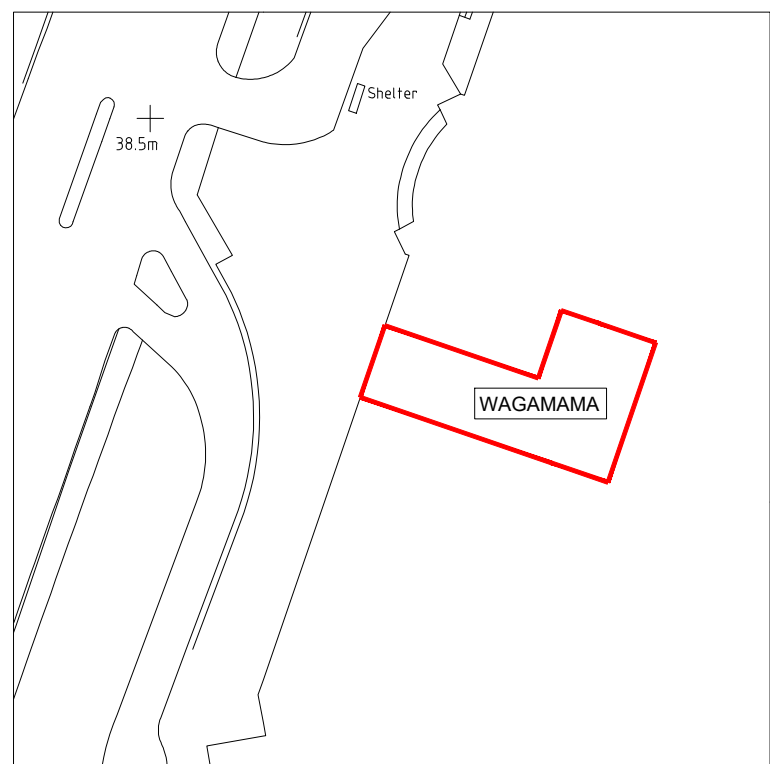


20 0 20 40 60 80 100


Metres

N

LOCATION PLAN

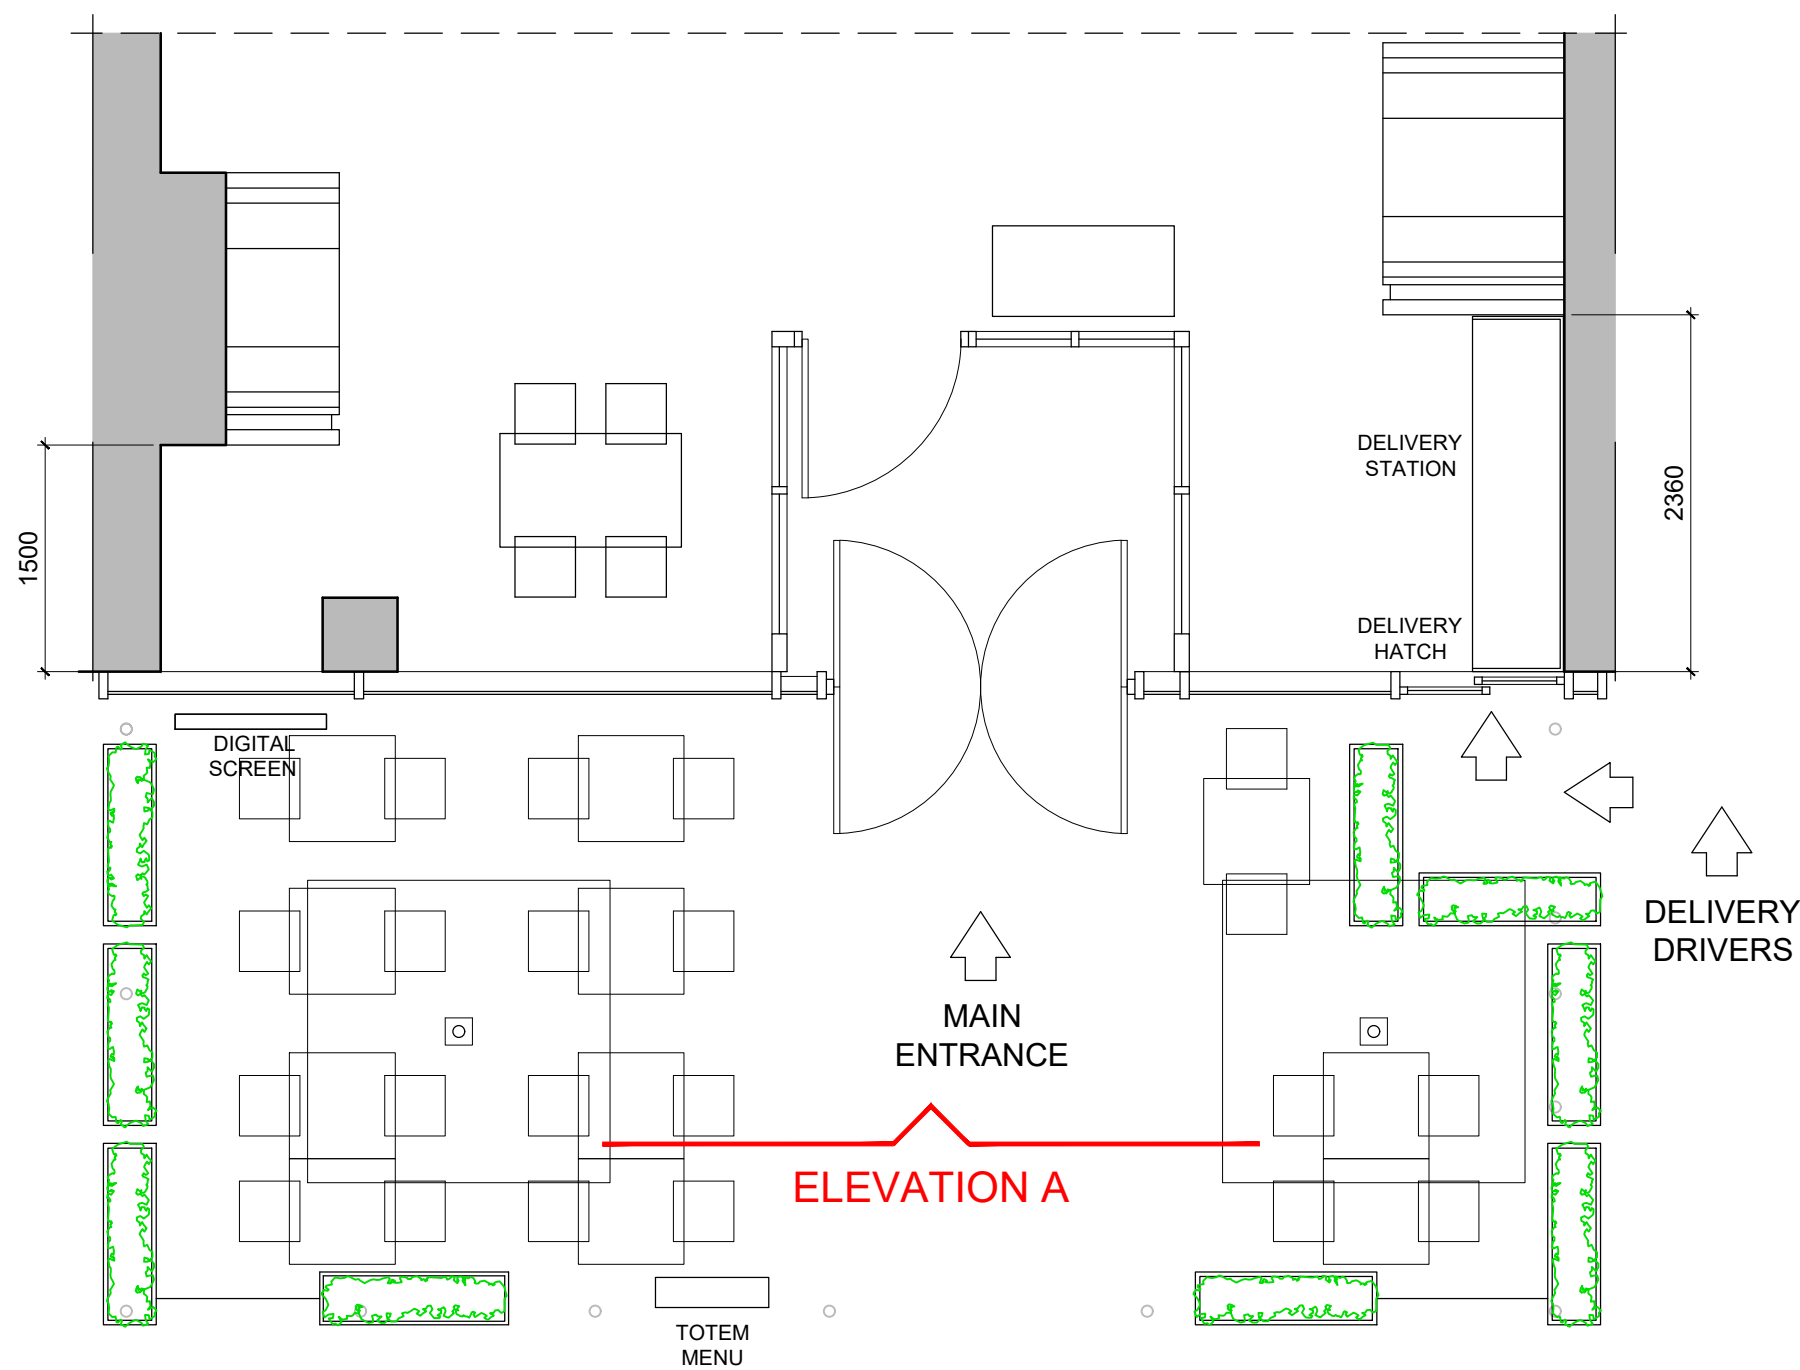

PROPOSED PLAN

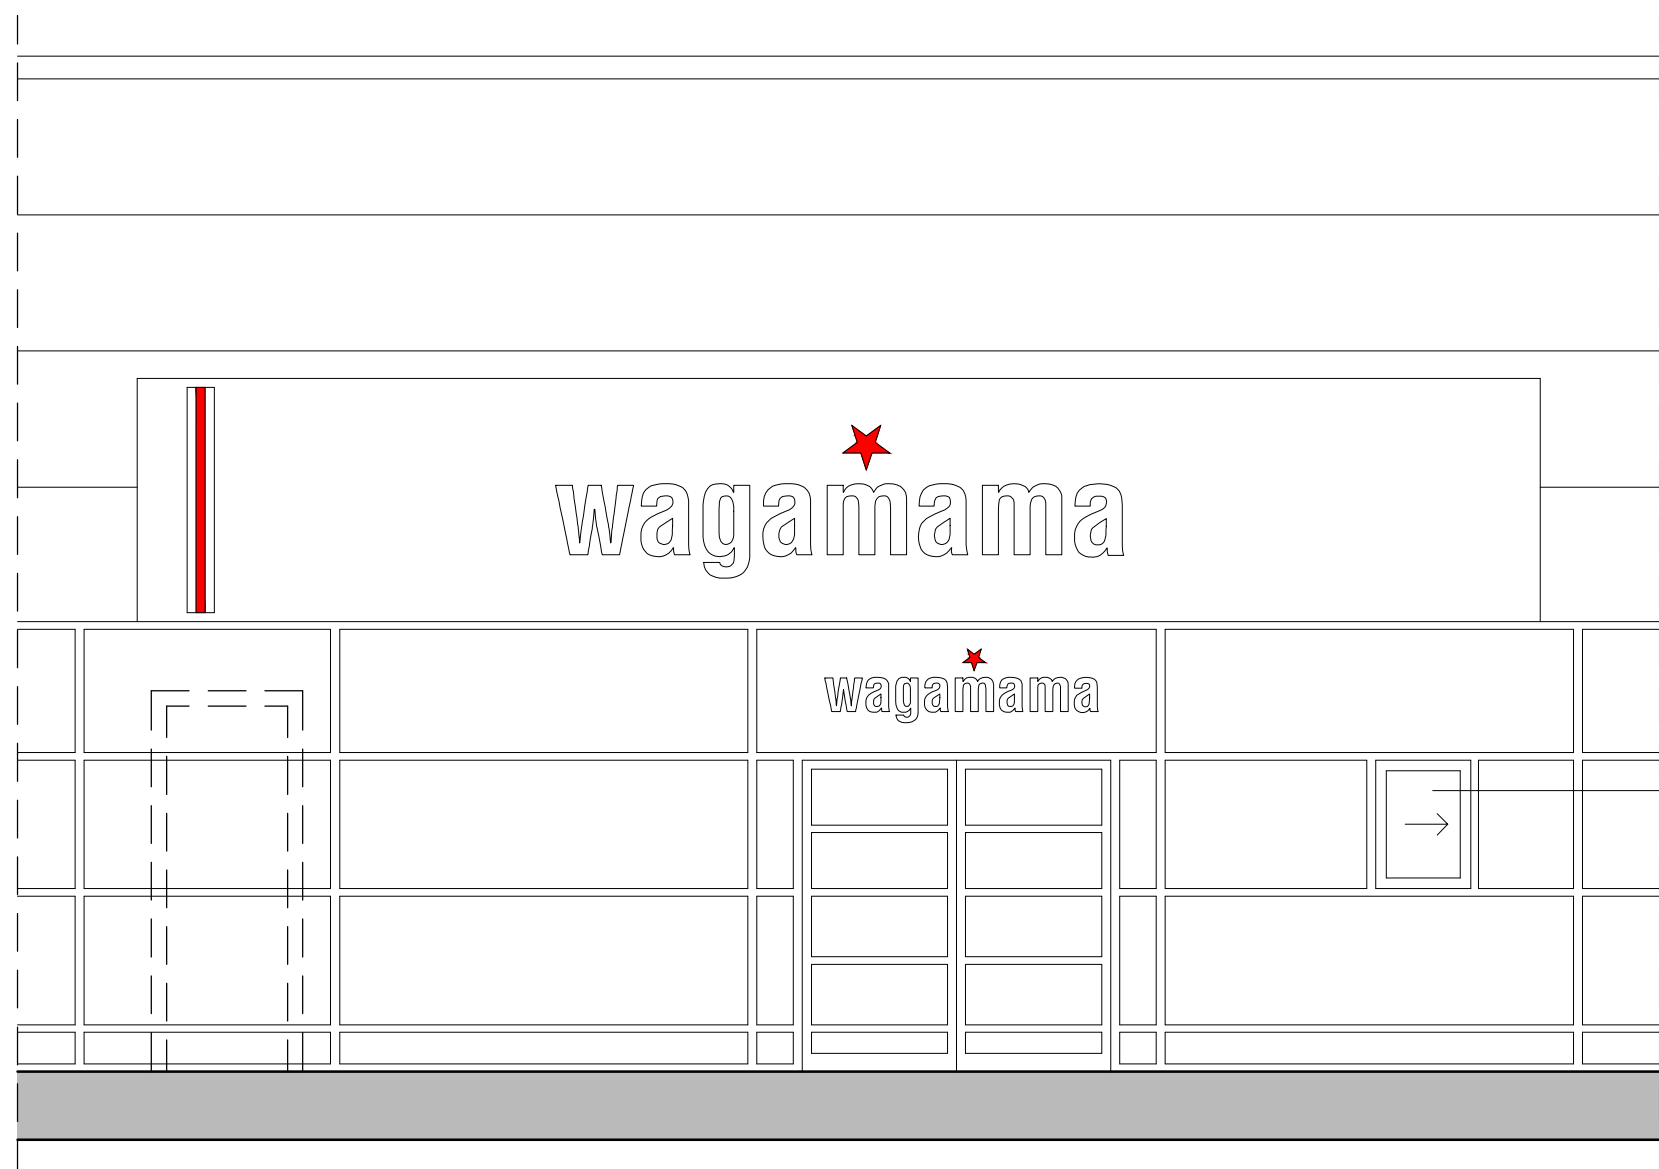

PROPOSED ELEVATION A

EXISTING GLAZING REMOVED & REPLACED
WITH ALUMINIUM FRAMED GLAZED SLIDING
SCREEN POWDER COATED TO MATCH

wagamama

bradley | architecture

WAGAMAMA

DIDSBURY

LOCATION PLAN &
PLANS & ELEVATIONS

NOVEMBER 2025

1:1000 & 1:50 @ A1

AL1

7 CLAREBANK CRESCENT, EDINBURGH EH6 7NL - TEL: 0131 344 4267