



egg
TRANSPORT
PLANNING

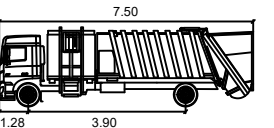

DAF LF 180 (2020) meters
Width : 2.20
Track : 2.20
Lock to Lock Time : 6.0
Steering Angle : 45.4

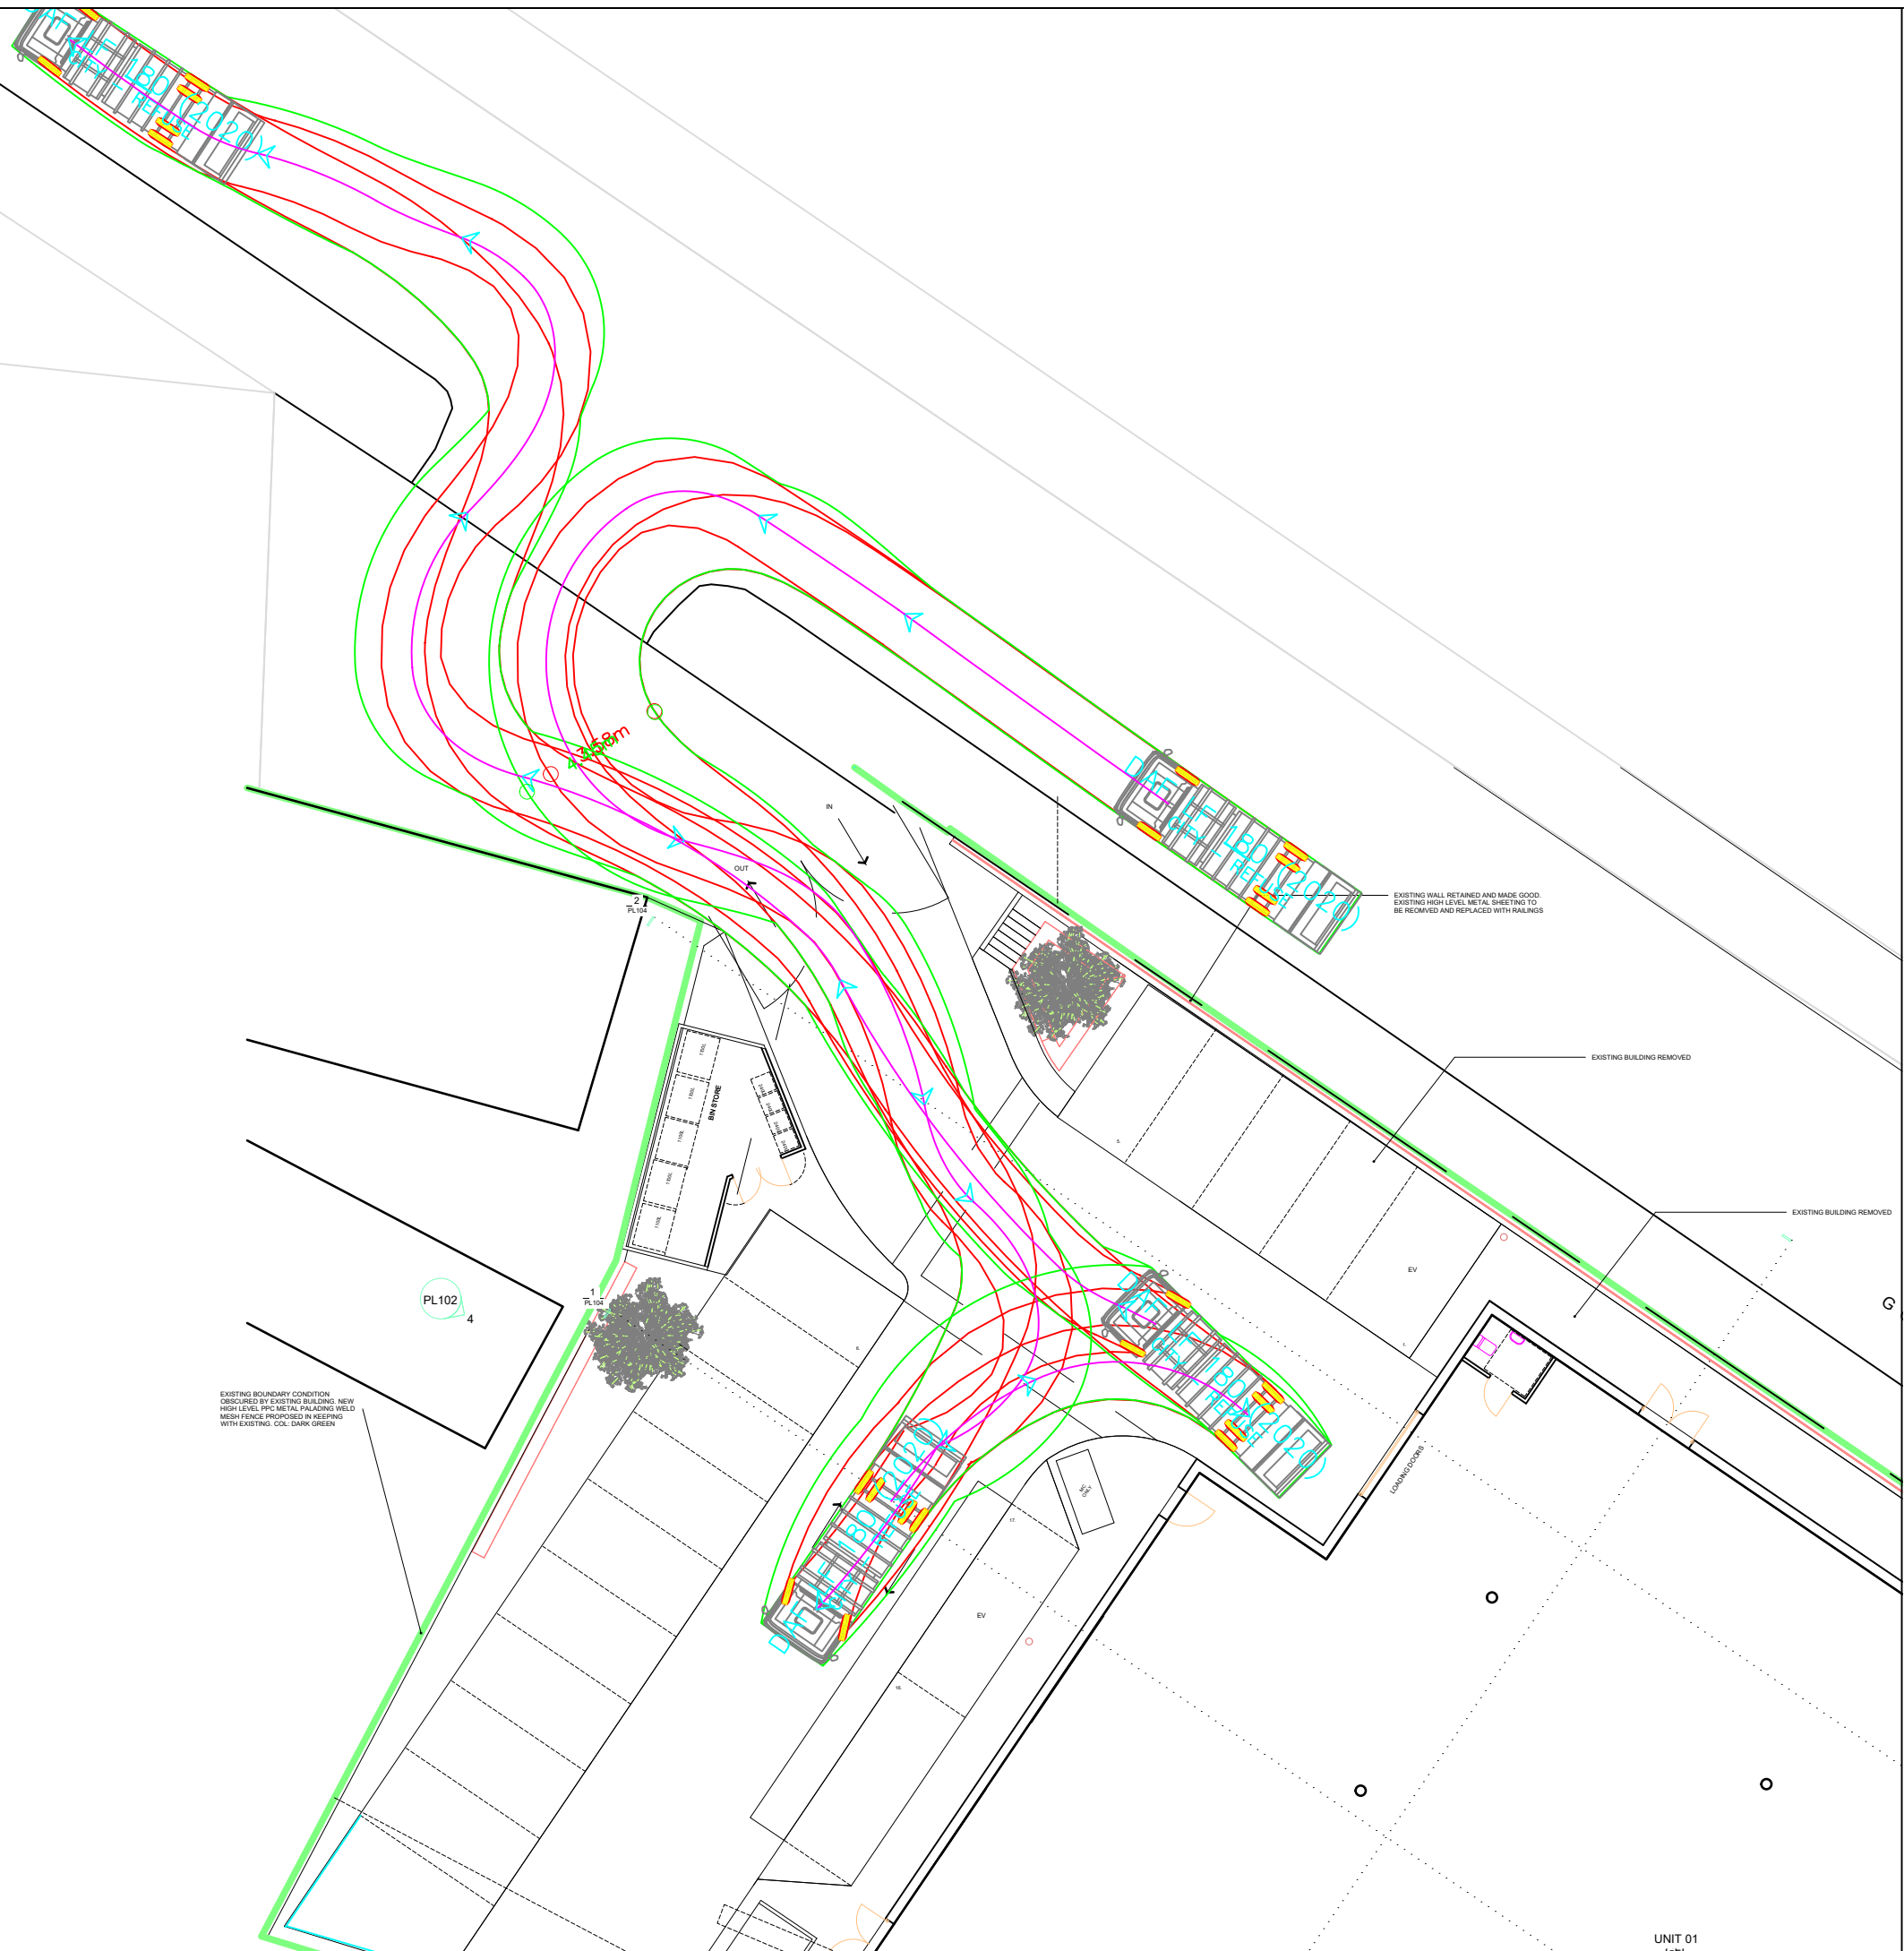

Proposed Industrial Unit
Gorton Road, Manchester, M11 2DZ
App Ref: 141869/FO/2025
Swept Paths of Access Arrangements
for Refuse Collection Vehicle
Drawing 2568-SK4
Scale 1:200@A3
Issued 19/11/2025