

Roof WR17 alterations to stone cut outs for brattishing rails




Remove all mortar from cut out recess. Extent of cut out required marked in chalk

Remove all mortar from cut out recess. Extent of cut out required marked in chalk

Revision: -
First issue
Date: 7 May 2024

**Roof WR17 alterations to stone
cut outs for brattishing rails**

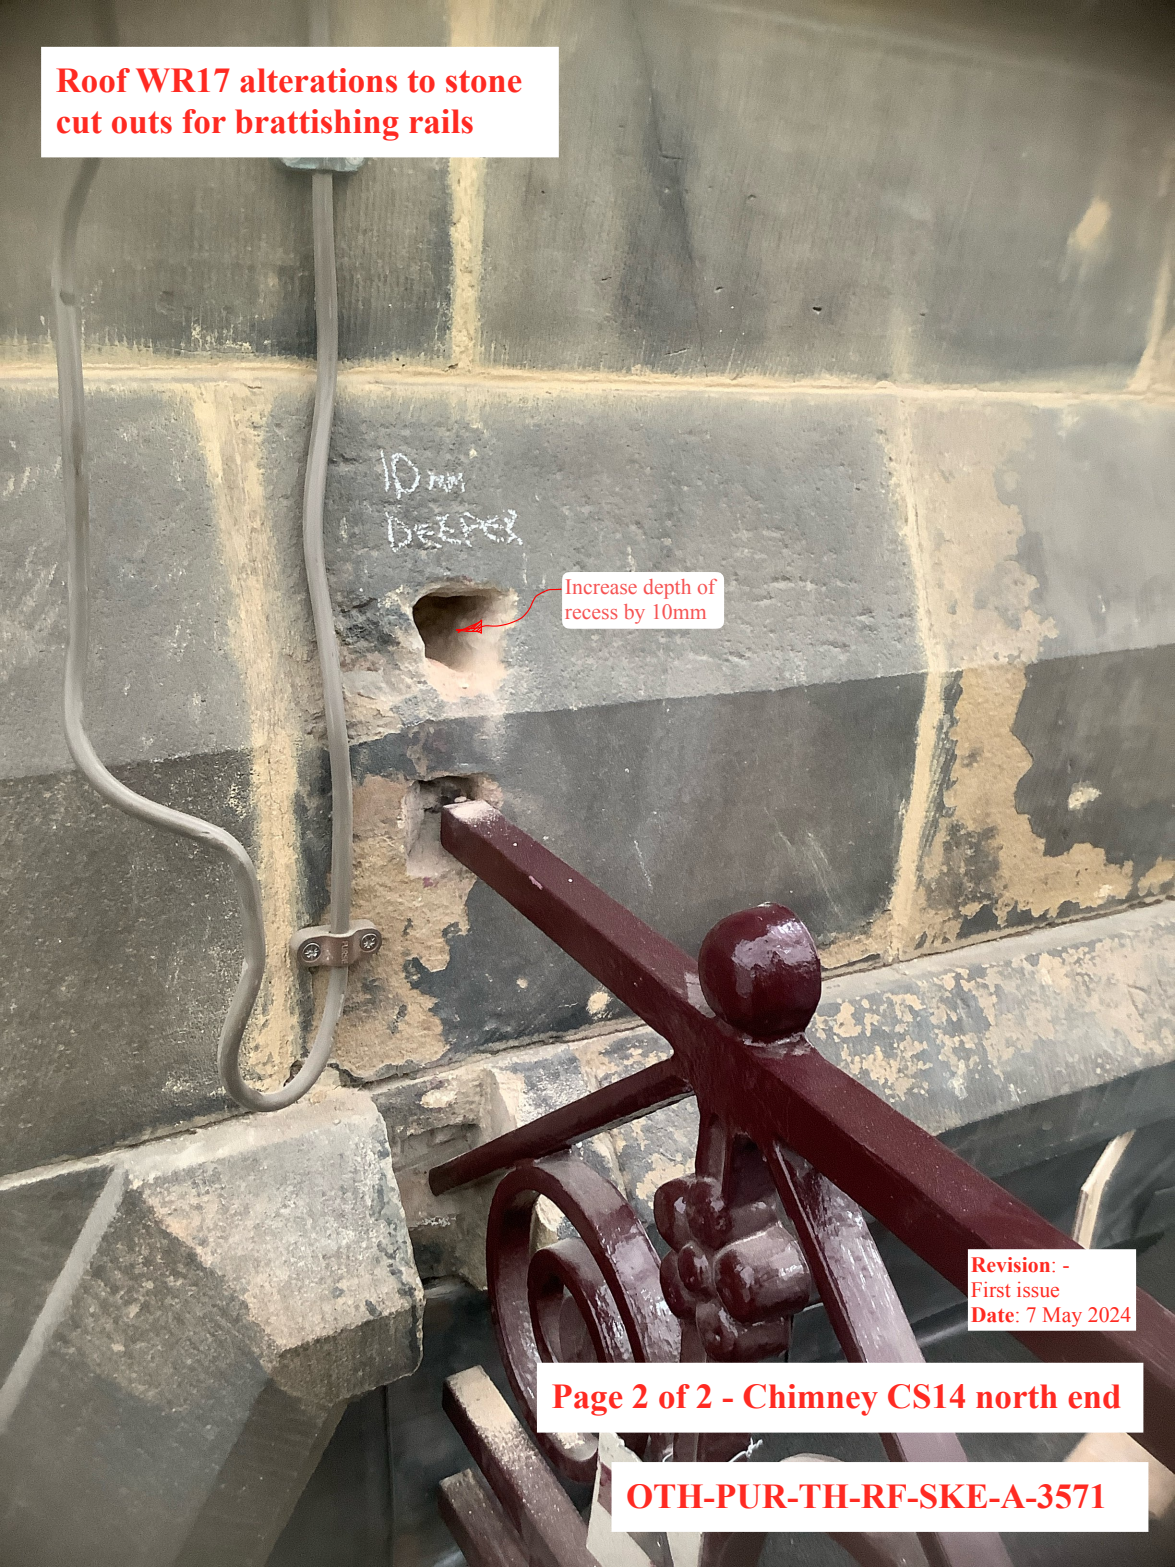

Revision: -
First issue
Date: 7 May 2024

Page 2 of 2 - Chimney CS14 north end

OTH-PUR-TH-RF-SKE-A-3571