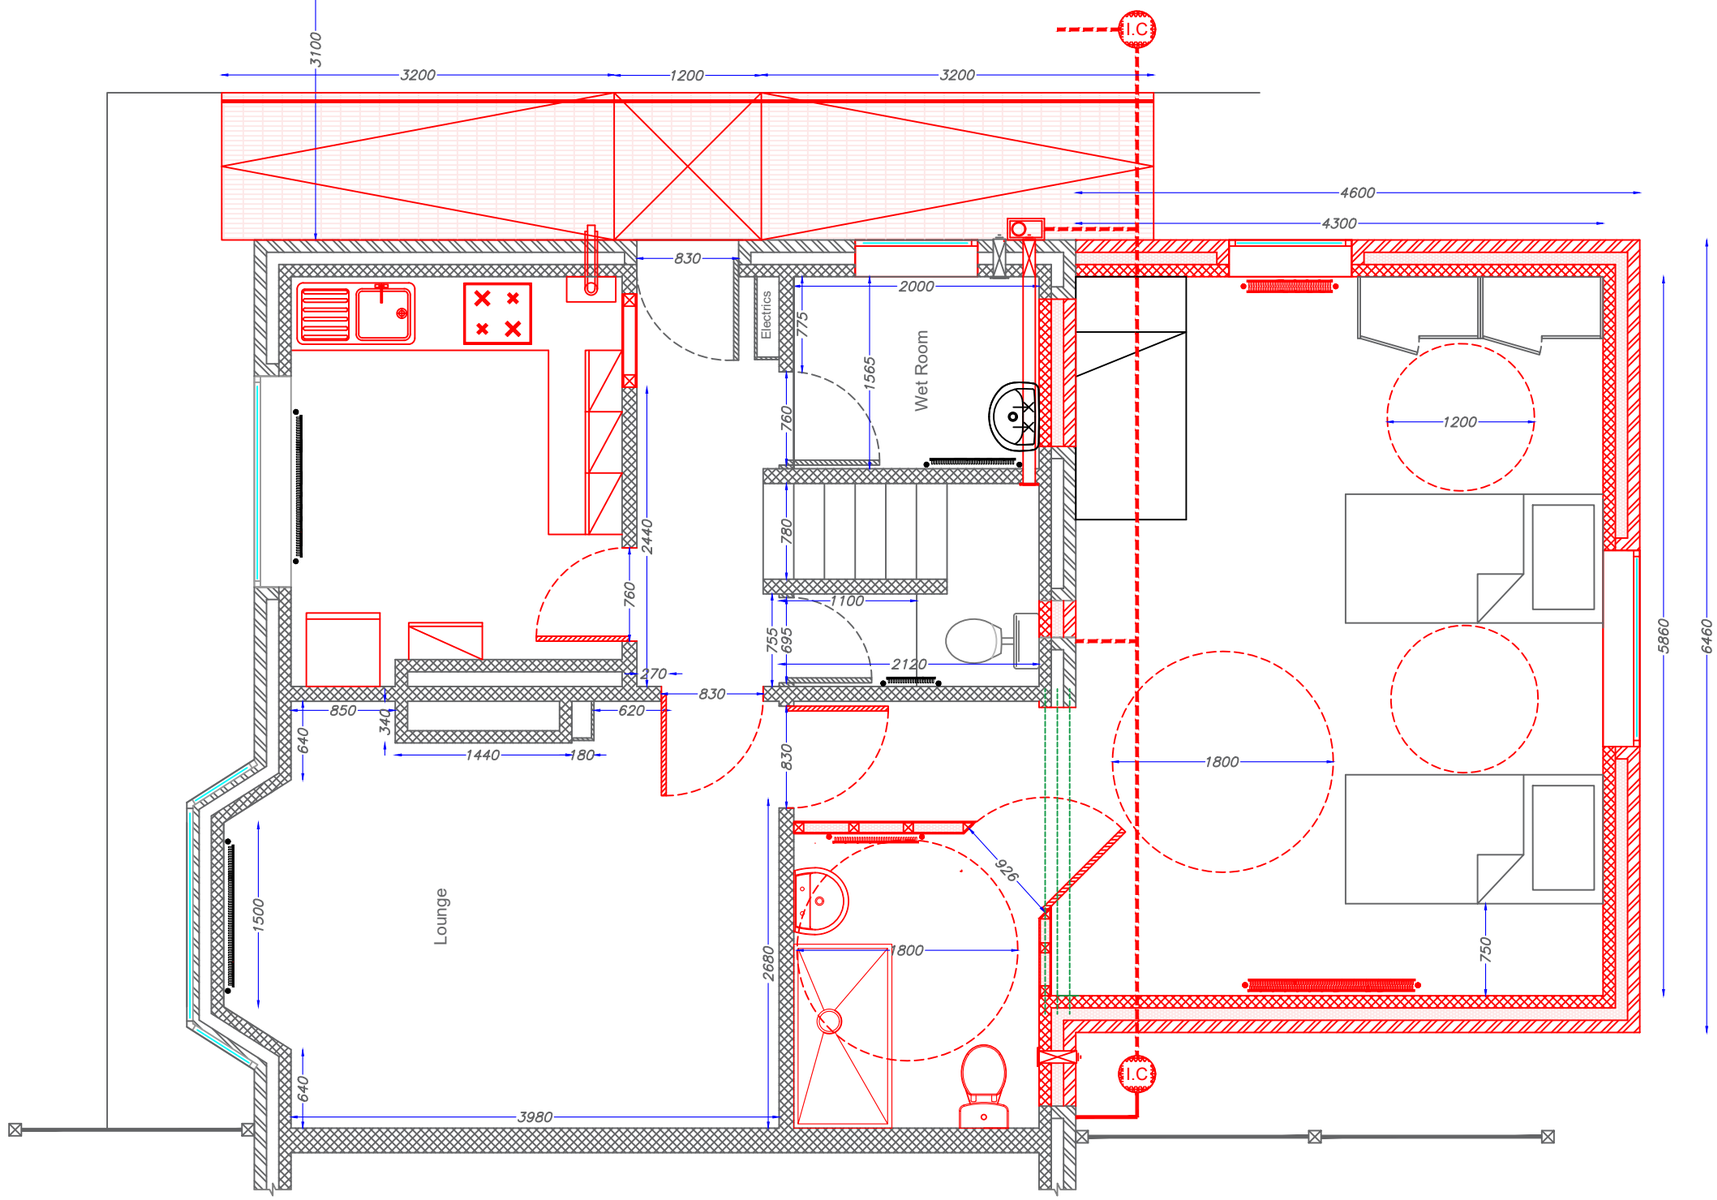


Proposed Layout

Manchester Equipment and Adaptations Partnership Technical Officer Service Philips Park Road Beswick, Manchester, M11 3FU	Applicants Name: Miss Elshaddi Tesfaye Property Address: 98 Sale Road Wythenshawe Manchester M23 0BX	**REVISIONS -**	Date: **10/10/2025** Paper Size: **A3** Scale: **1:50** Drawn By: Brian Taylor

MEAP Manchester Equipment & Adaptations Partnership