


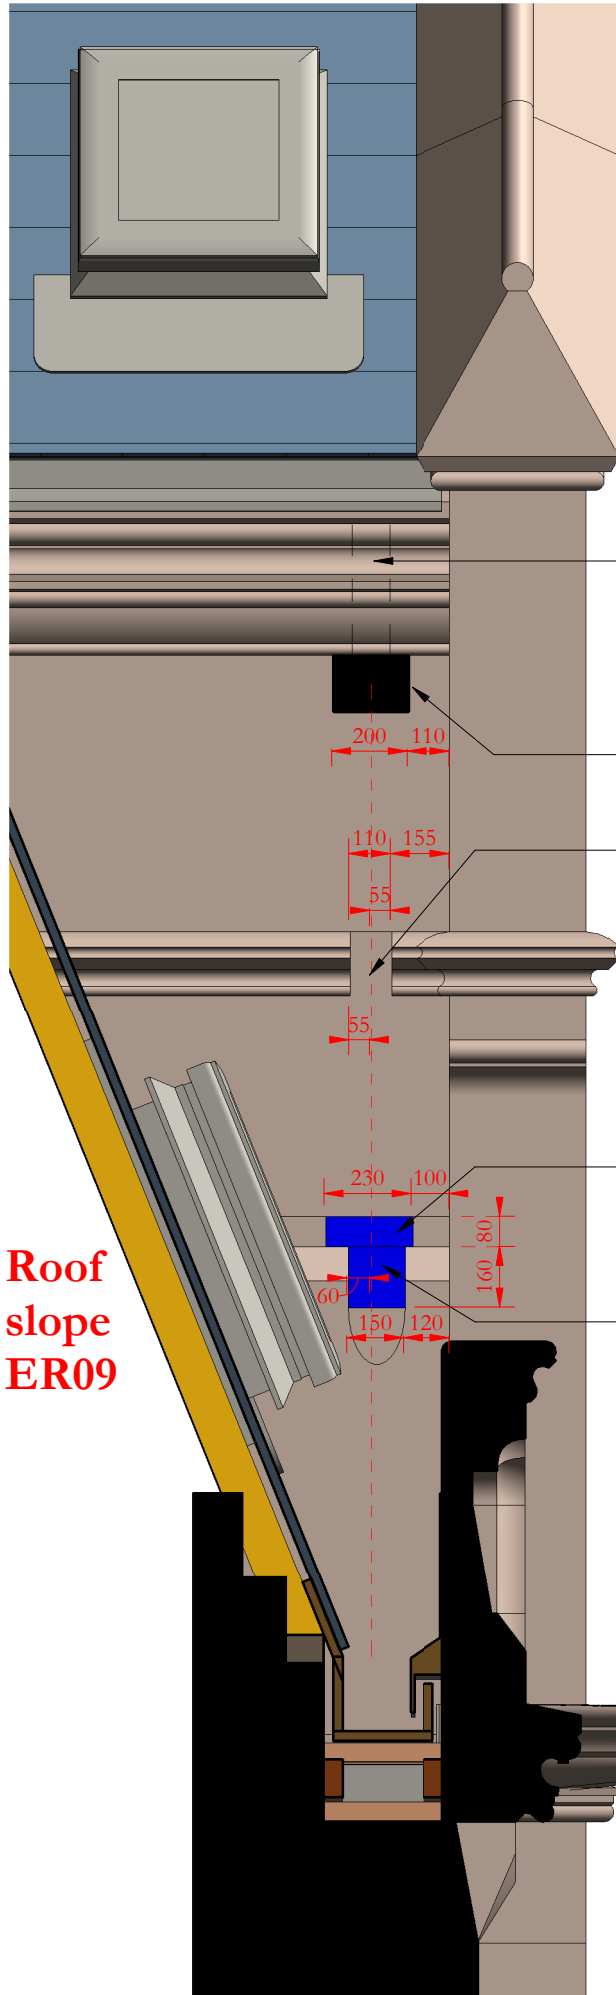

Remove the existing lead rainwater pipe and fill hole using mortar as specification reference C41.290 mixed with clean stone and brick fragments 25mm down

Opening formed for new chute

Cut out string course to accommodate new external rainwater pipe

Reclaimed stone 230mm long x 80mm high x 200mm deep

Reclaimed stone 150mm long x 160mm high x 200mm deep face level with stone above (recessed back from stone either side)

ISSUE	DATE	DRAWN	APPROVED	DESCRIPTION
-	16/05/2023	JC	GR	First issue



OUR
TOWN
HALL
PROJECT



PURCELL

Project Office, Room 308, Town Hall, MANCHESTER M60 2L1
+44 (0) 7970 097 432
www.purcelluk.com

PROJECT STATUS **RIBA Stage 5**

CLIENT **Manchester City Council**

PROJECT **Our Town Hall**

DRAWING TITLE **Stone alterations to accommodate rainwater pipe RWP 24.1**

SIZE & SCALE **A4 1 : 20**

DRAWING STATUS **S4 Construction**

JOB NUMBER **236959**

DRAWING NO. **OTH-PUR-TH-RF-DWG-A-7090** REV **-**