



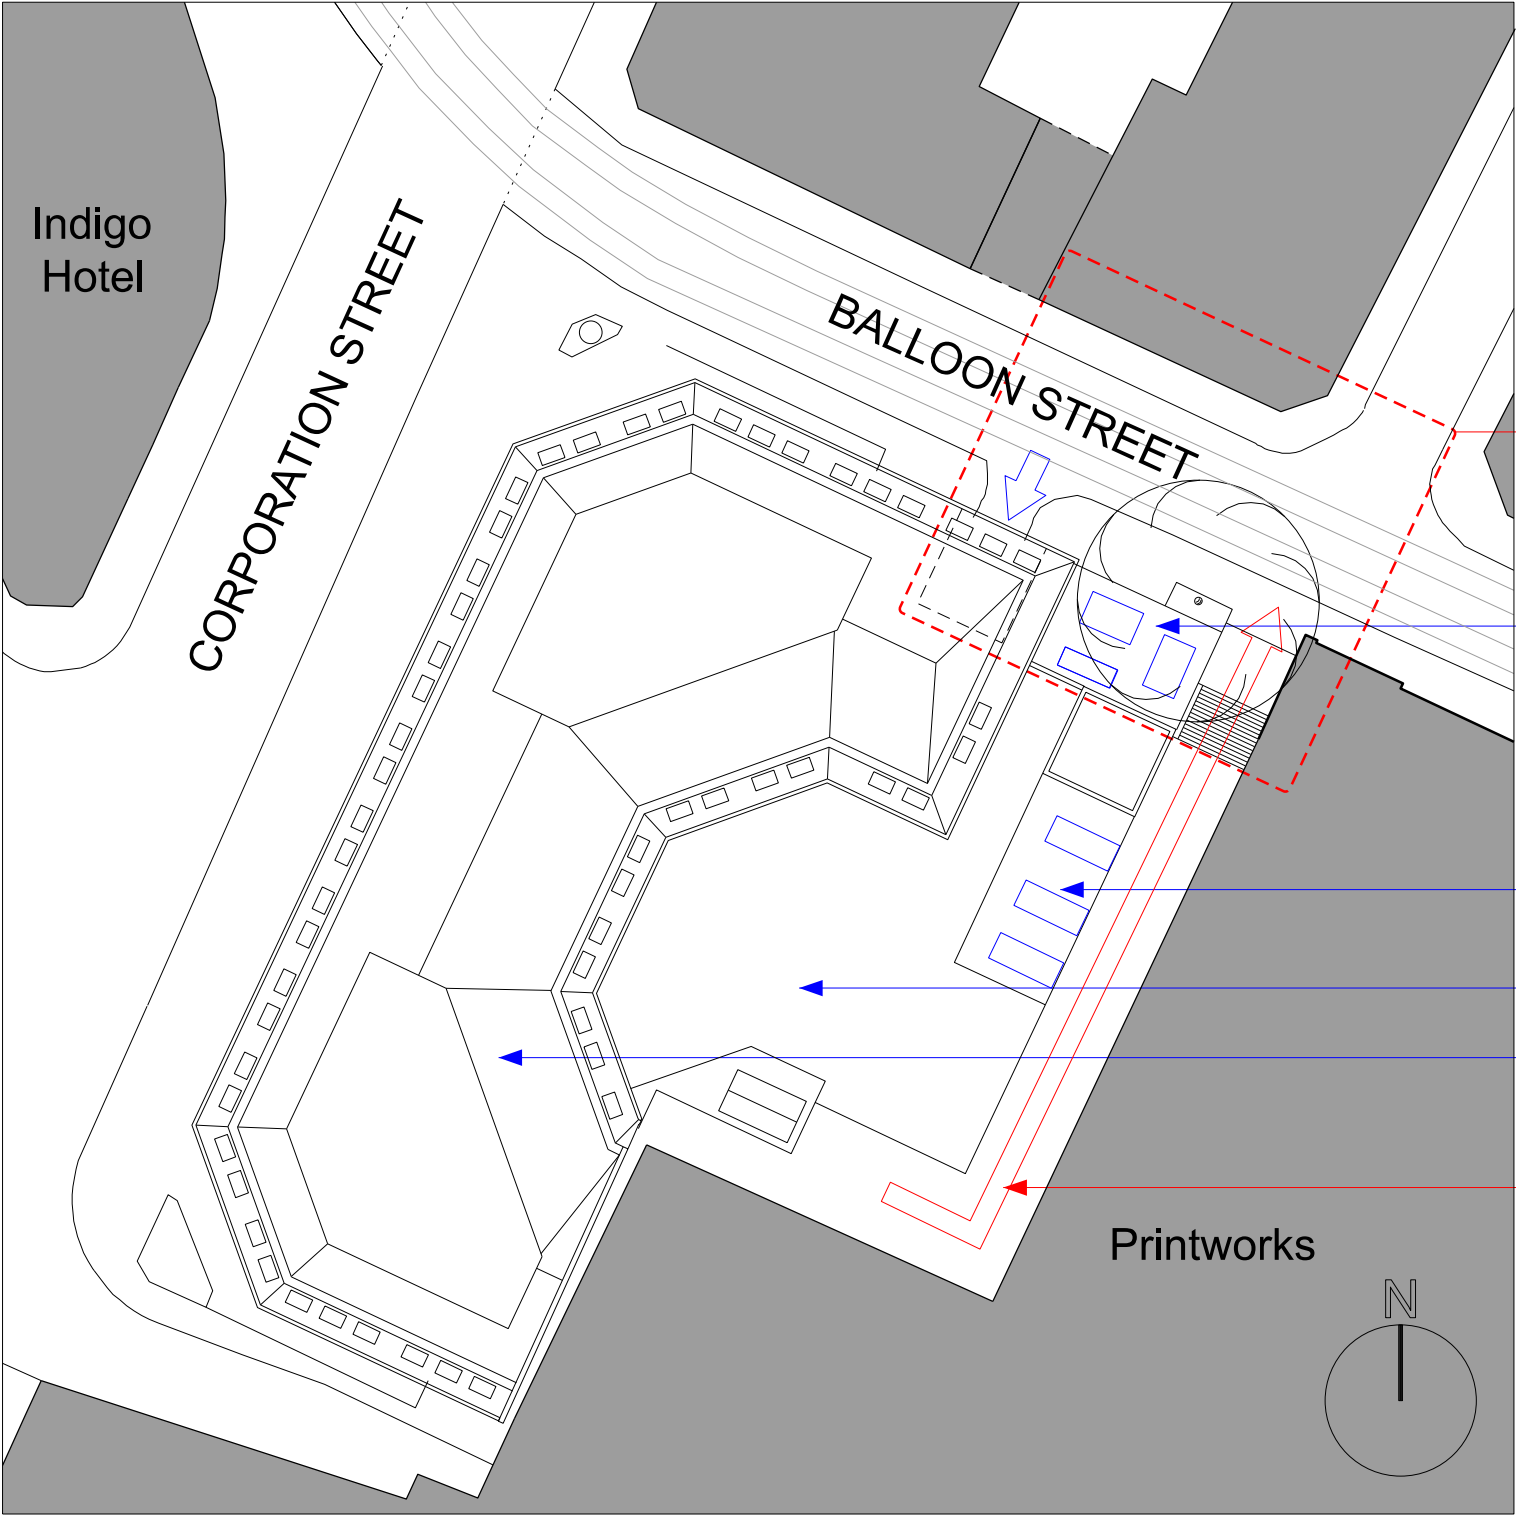

Context Plan (1:500)



Proposed Context Elevation - NE-Balloon Street (1:200)

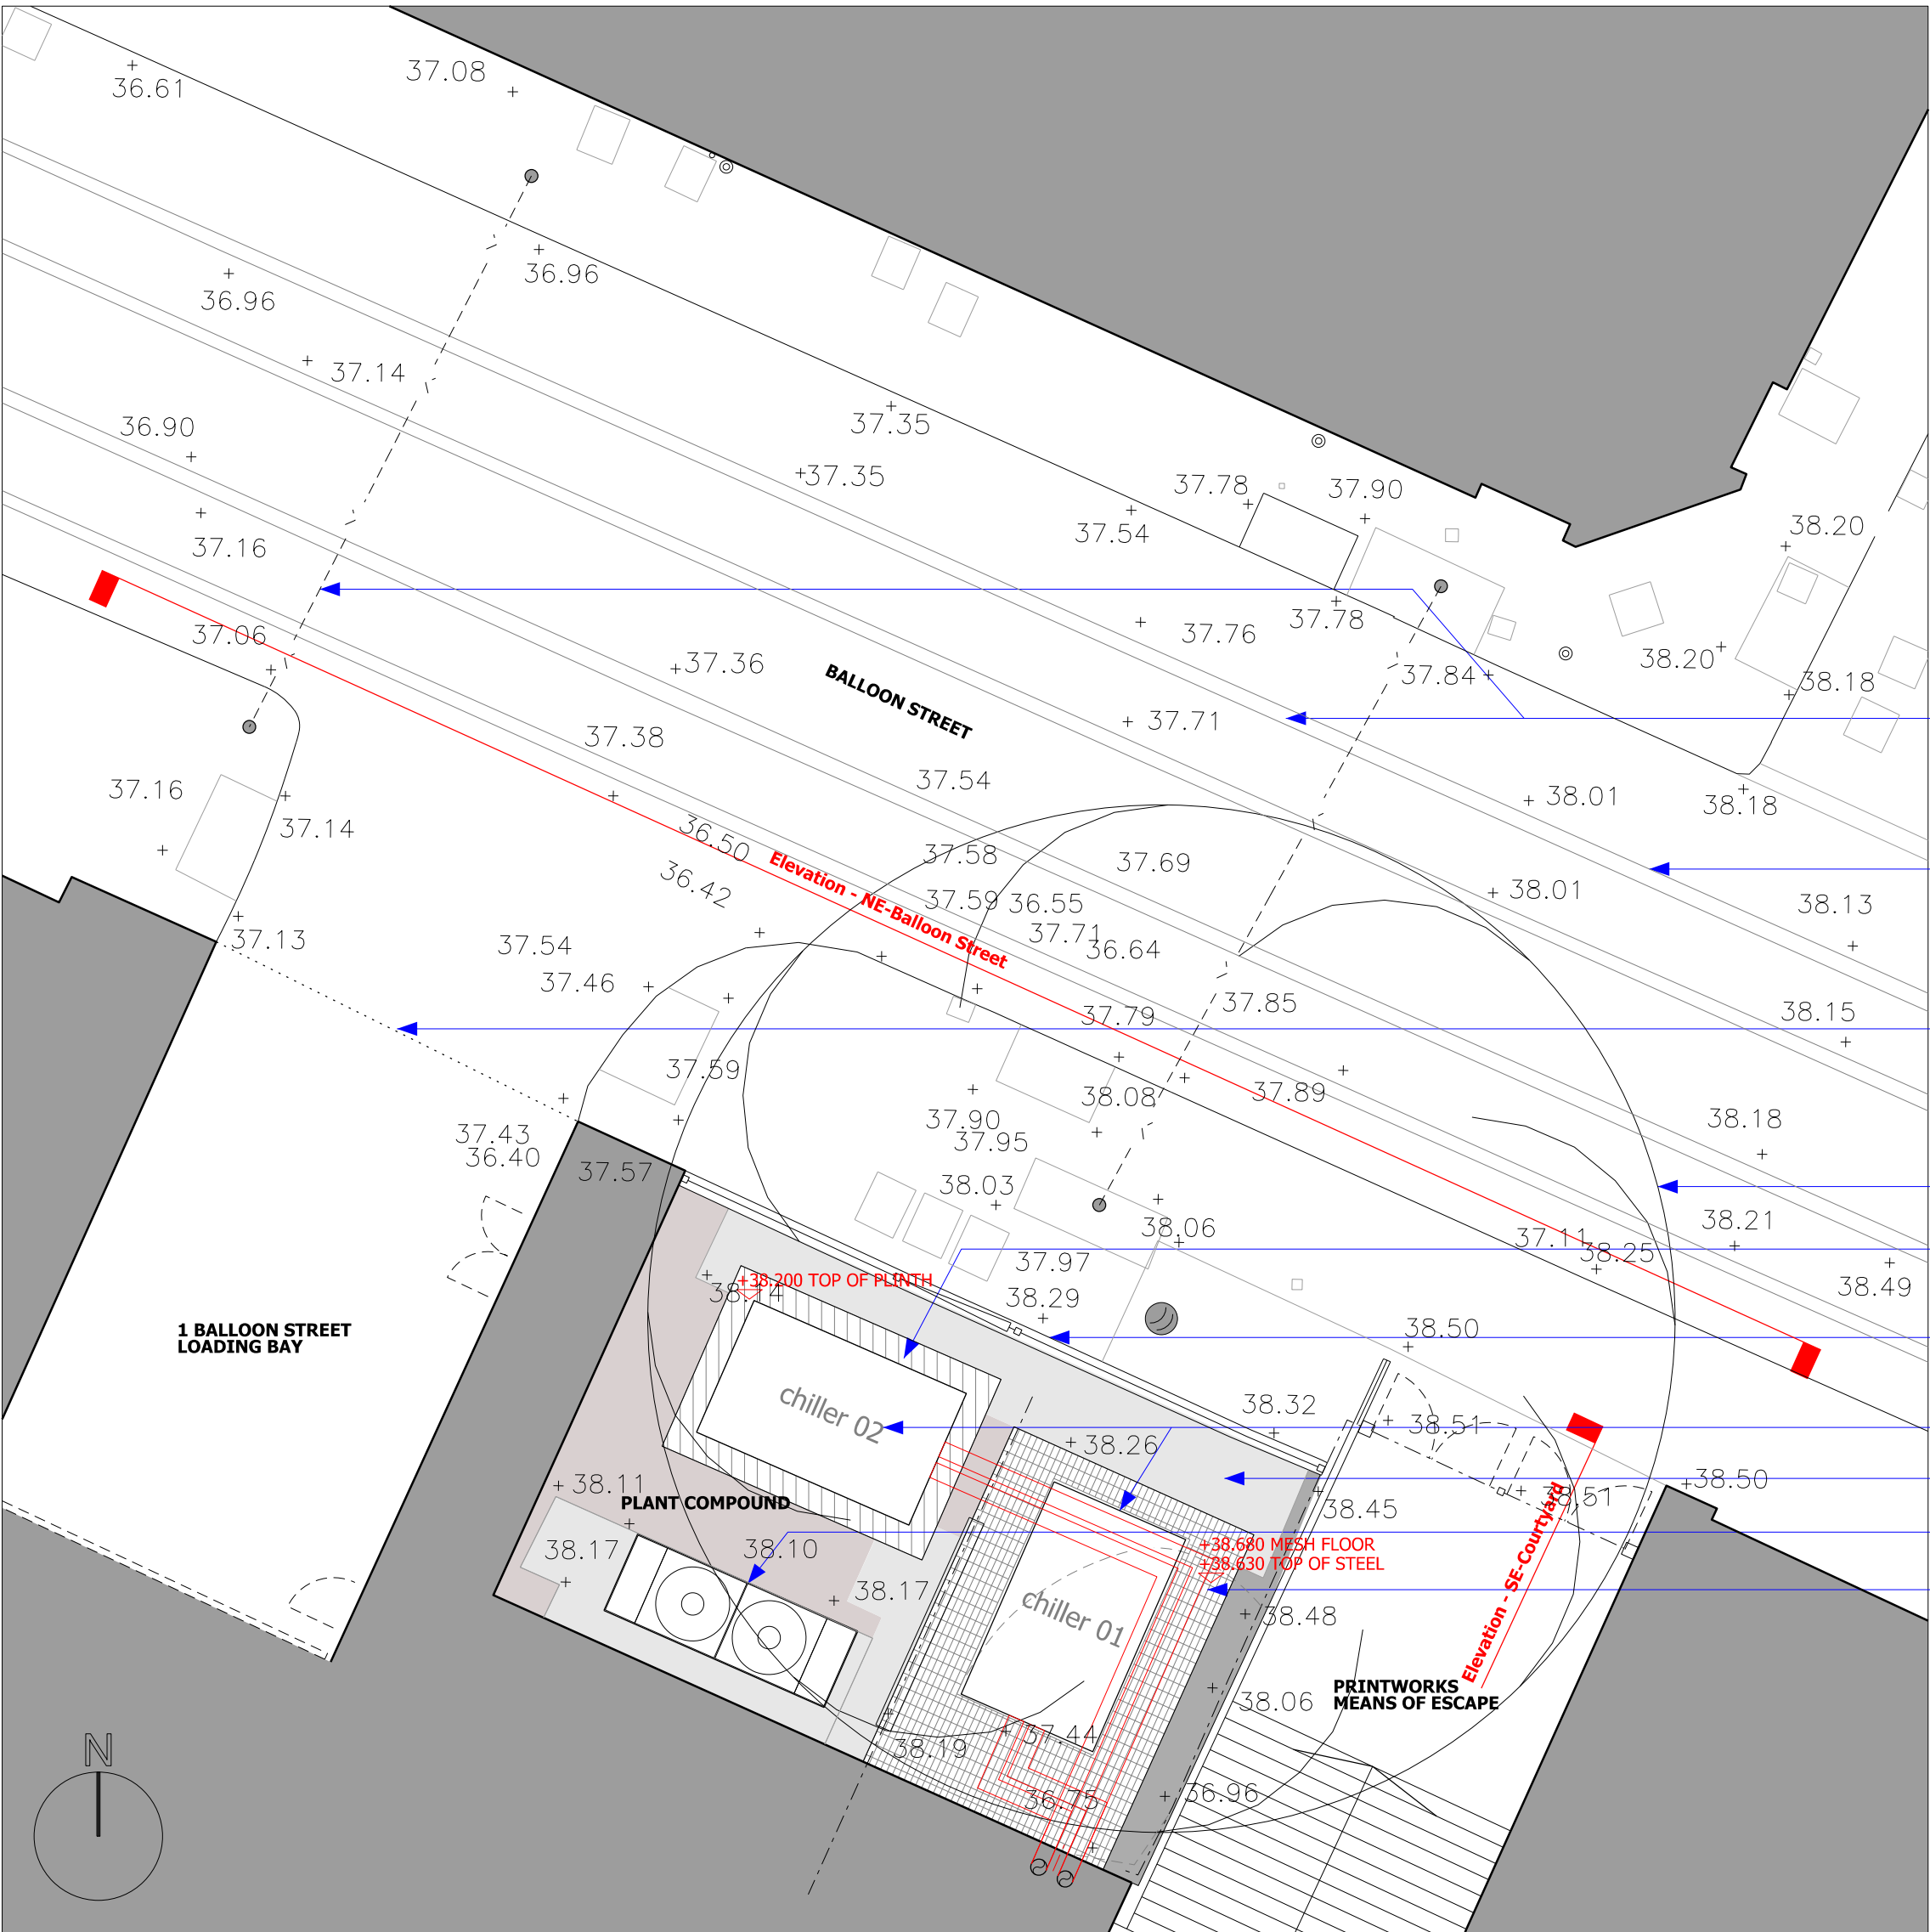

Proposed Plan (1:100)



Proposed Context Elevation - SE-Courtyard (1:200)

