
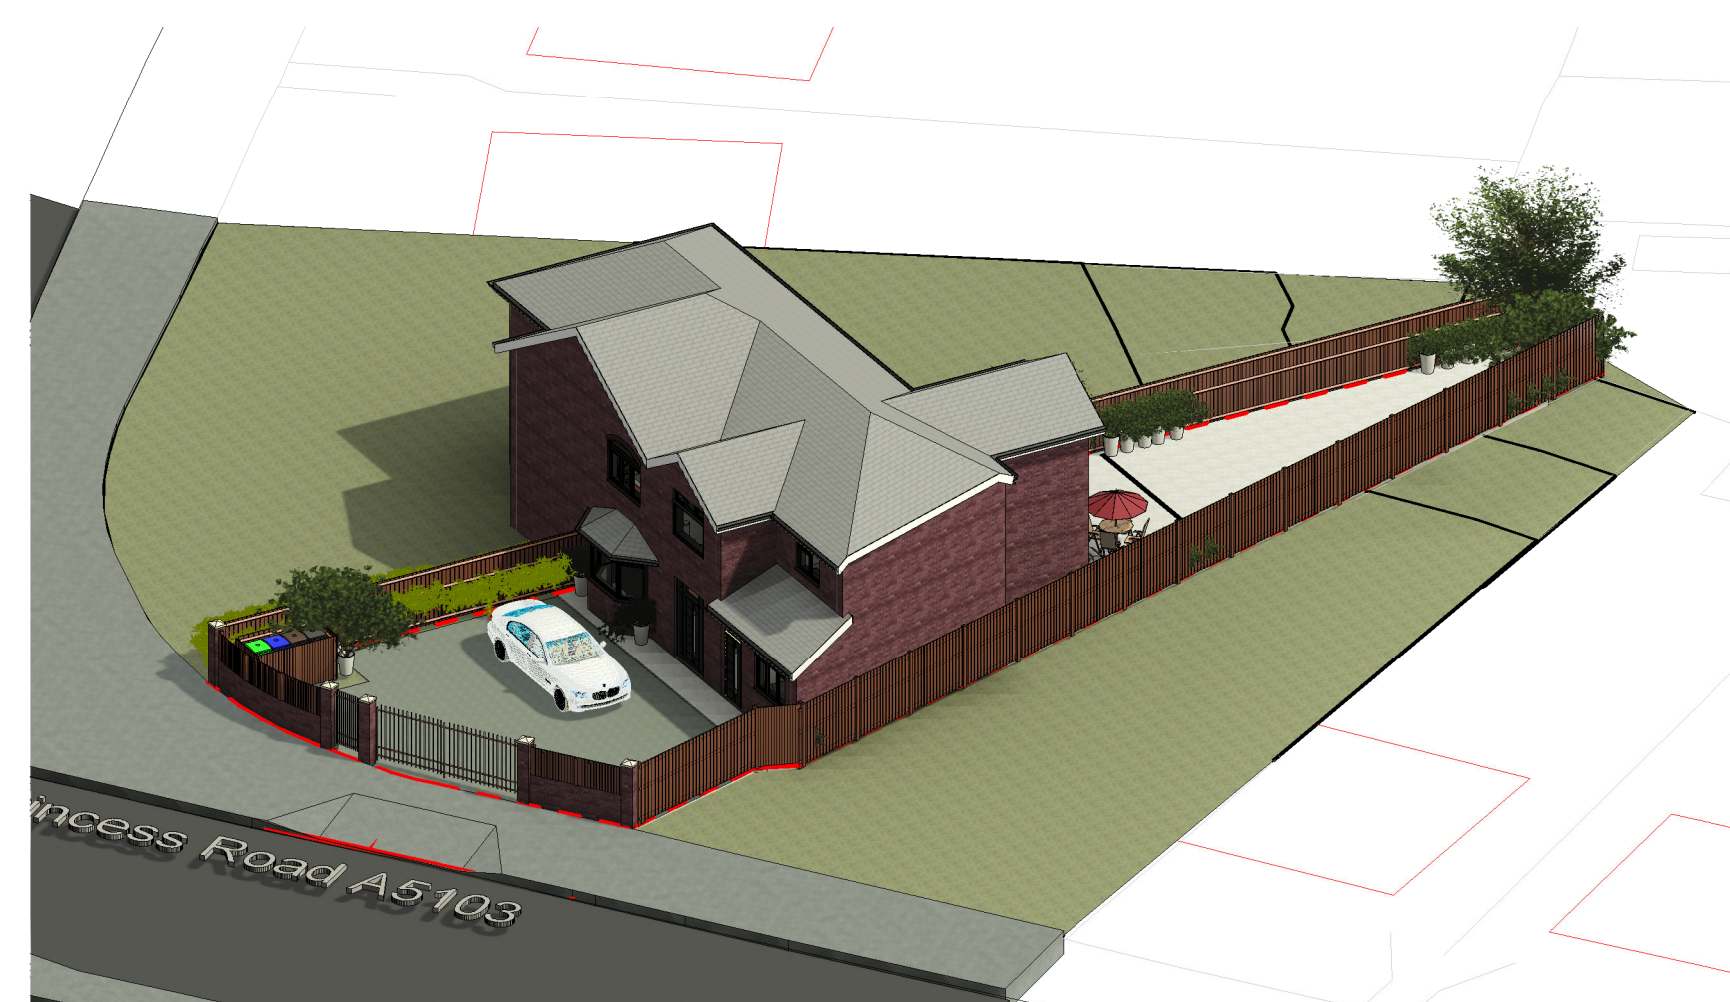
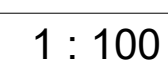
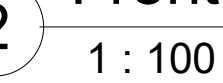
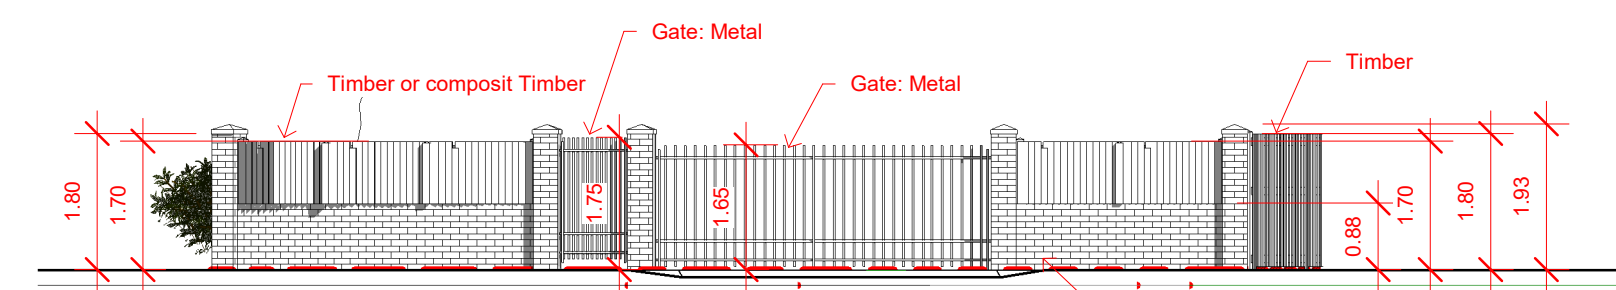


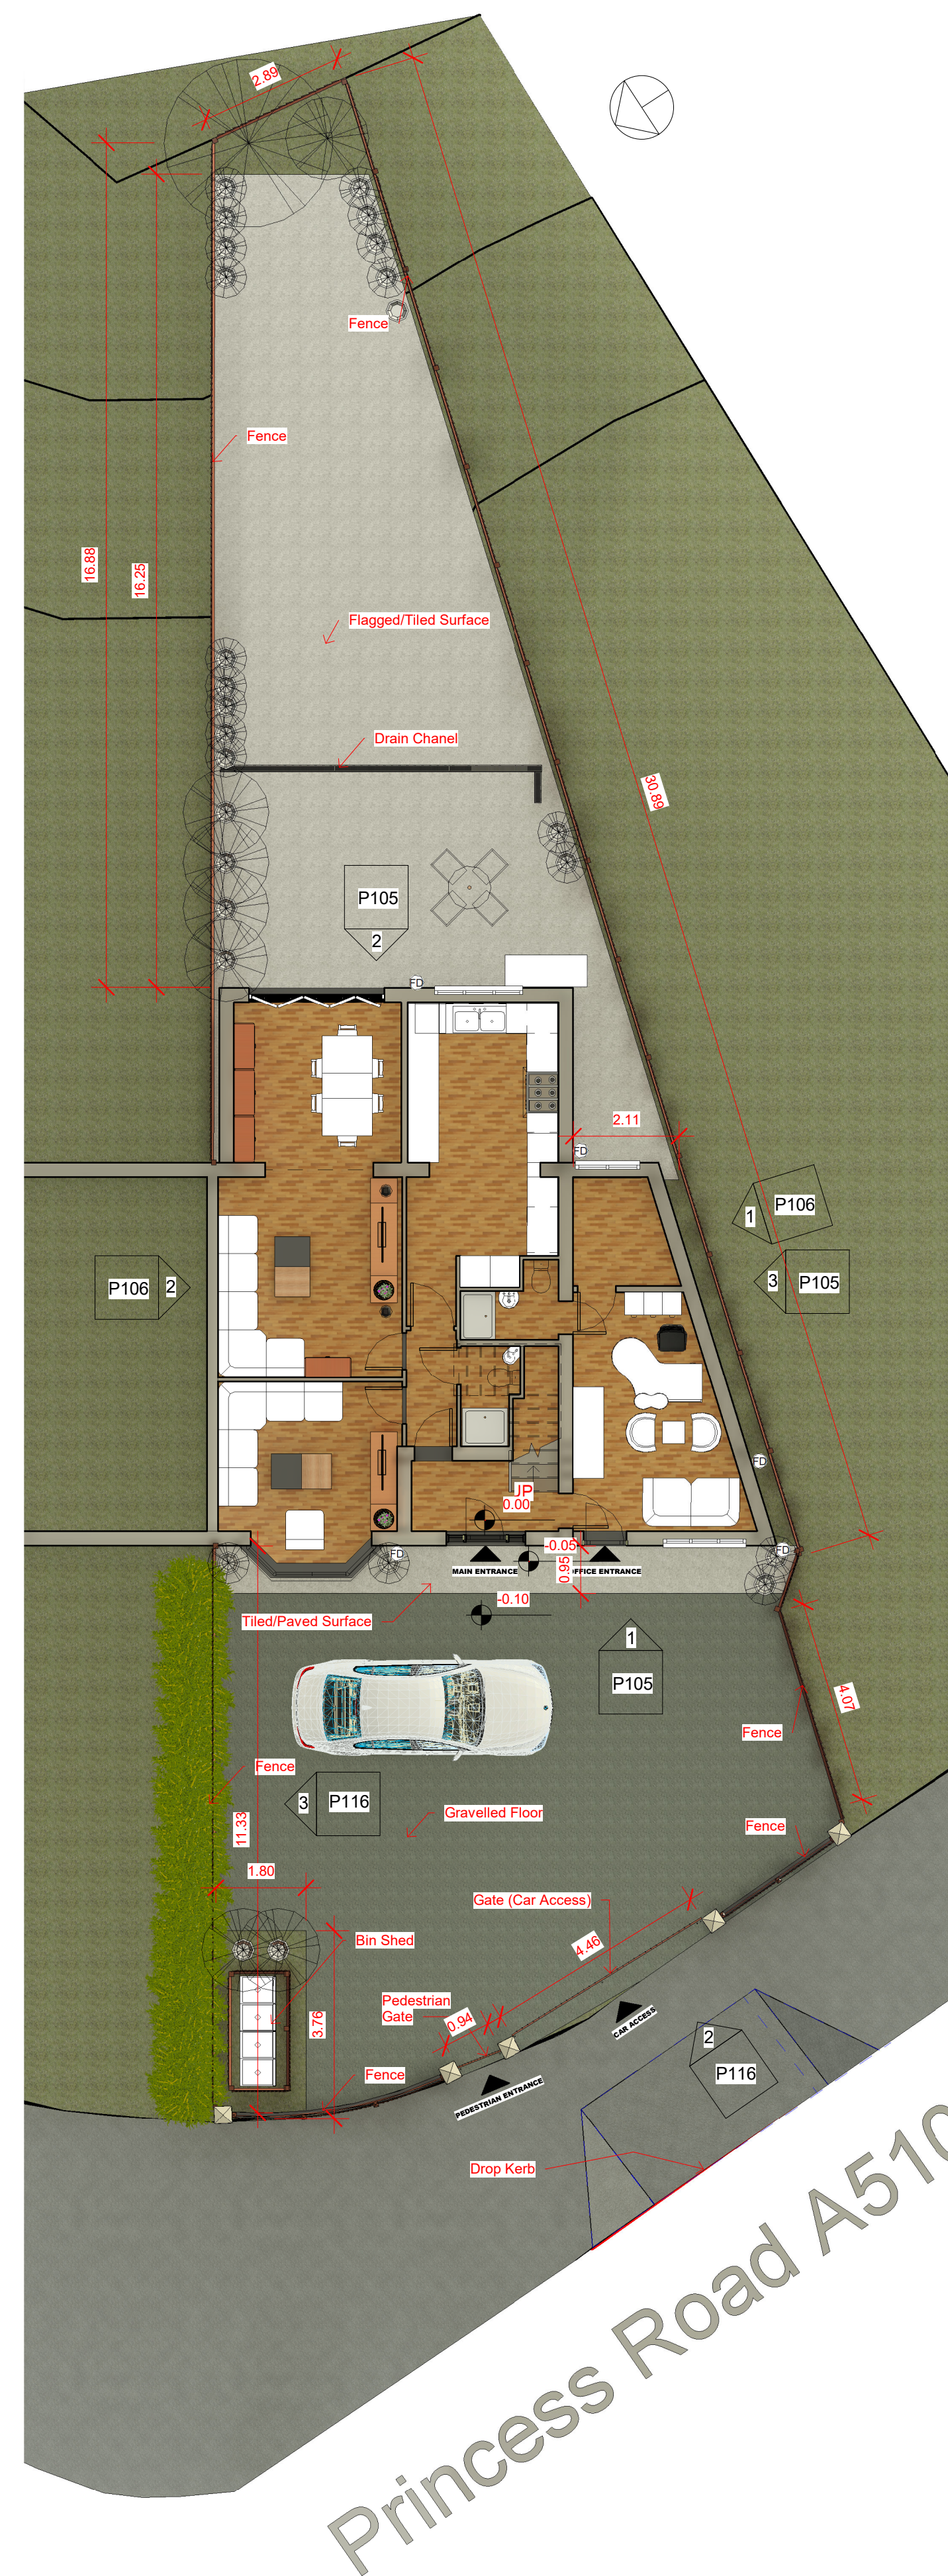

NOTES

Copyright in this drawing remains with AECDesign. Do not scale from this drawing, work to figured dimensions. Check all dimensions on-site. In the event of any discrepancy, please refer query to AECDesign.

[illegible]

Revisi

 ARCHITECTURE ENGINEERING & CONSTRUCTION Commitment to Design Excellence	
Contact: Tel: 07985306082 Email: aecedesign.co.uk@outlook.com www.aecedesign.co.uk	
Project Name House Front, Side and Rear Ground and First Floor Extension	
Project No.	AECD_M20 1BU_2025_0001
Drawing No.	M20/1BU_2025_P116_01
Date	25/09/25
Status	Proposal
Sheet Size	A1
Sheet Name	Outdoor Spaces Plan
Scale	As indicated
Client Name	Khaled Muwaha
Project Address	479 Princess Road Manchester M20 1BU
Sheet No.	P116